


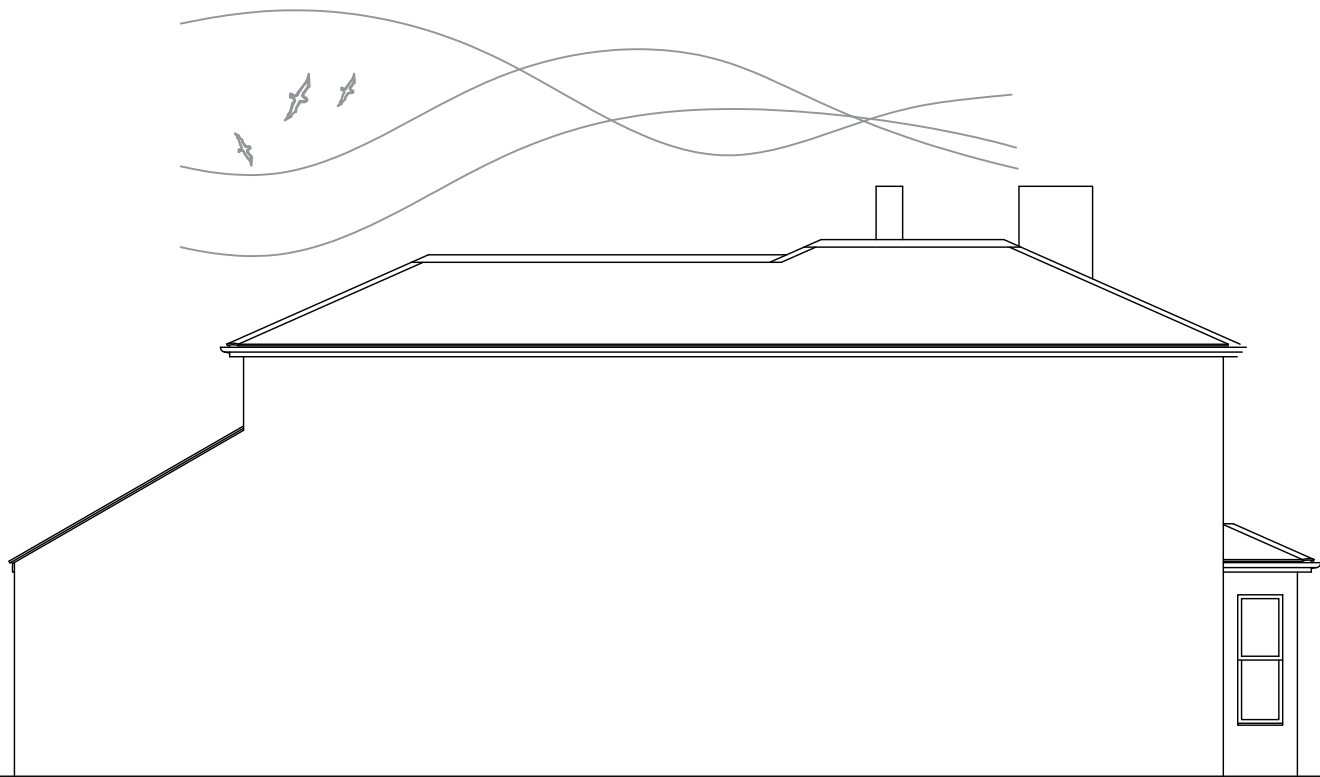

Proposed
Side Elevation




Proposed
Front Elevation



Proposed
Side Elevation



Proposed
Rear Elevation

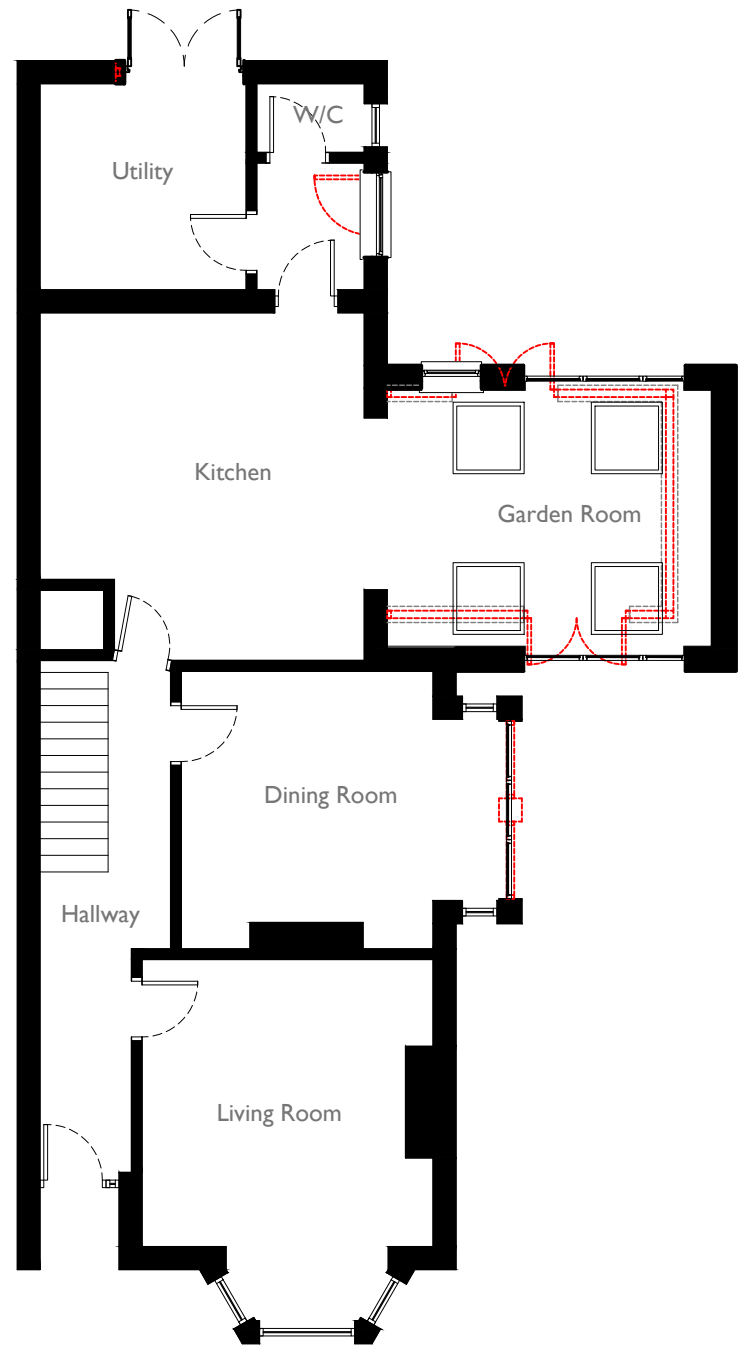

Proposed
Ground Floor Plan



Proposed
First Floor Plan



Email: alexpcarr@outlook.com
Telephone: 07308 953285
Facebook: acdesignguk

PROJECT 74 Woolston Road Netley Abbey	Project type Housing	Drawing classification Housing	SCALE 1:100	SHEET SIZE A2	SHEET No.	DATE 09/03/22	DRAWN Alexander Carr
	DRAWING TITLE Proposed Floor Plans and Elevations		Planning				
			GP02-101-1st				

