


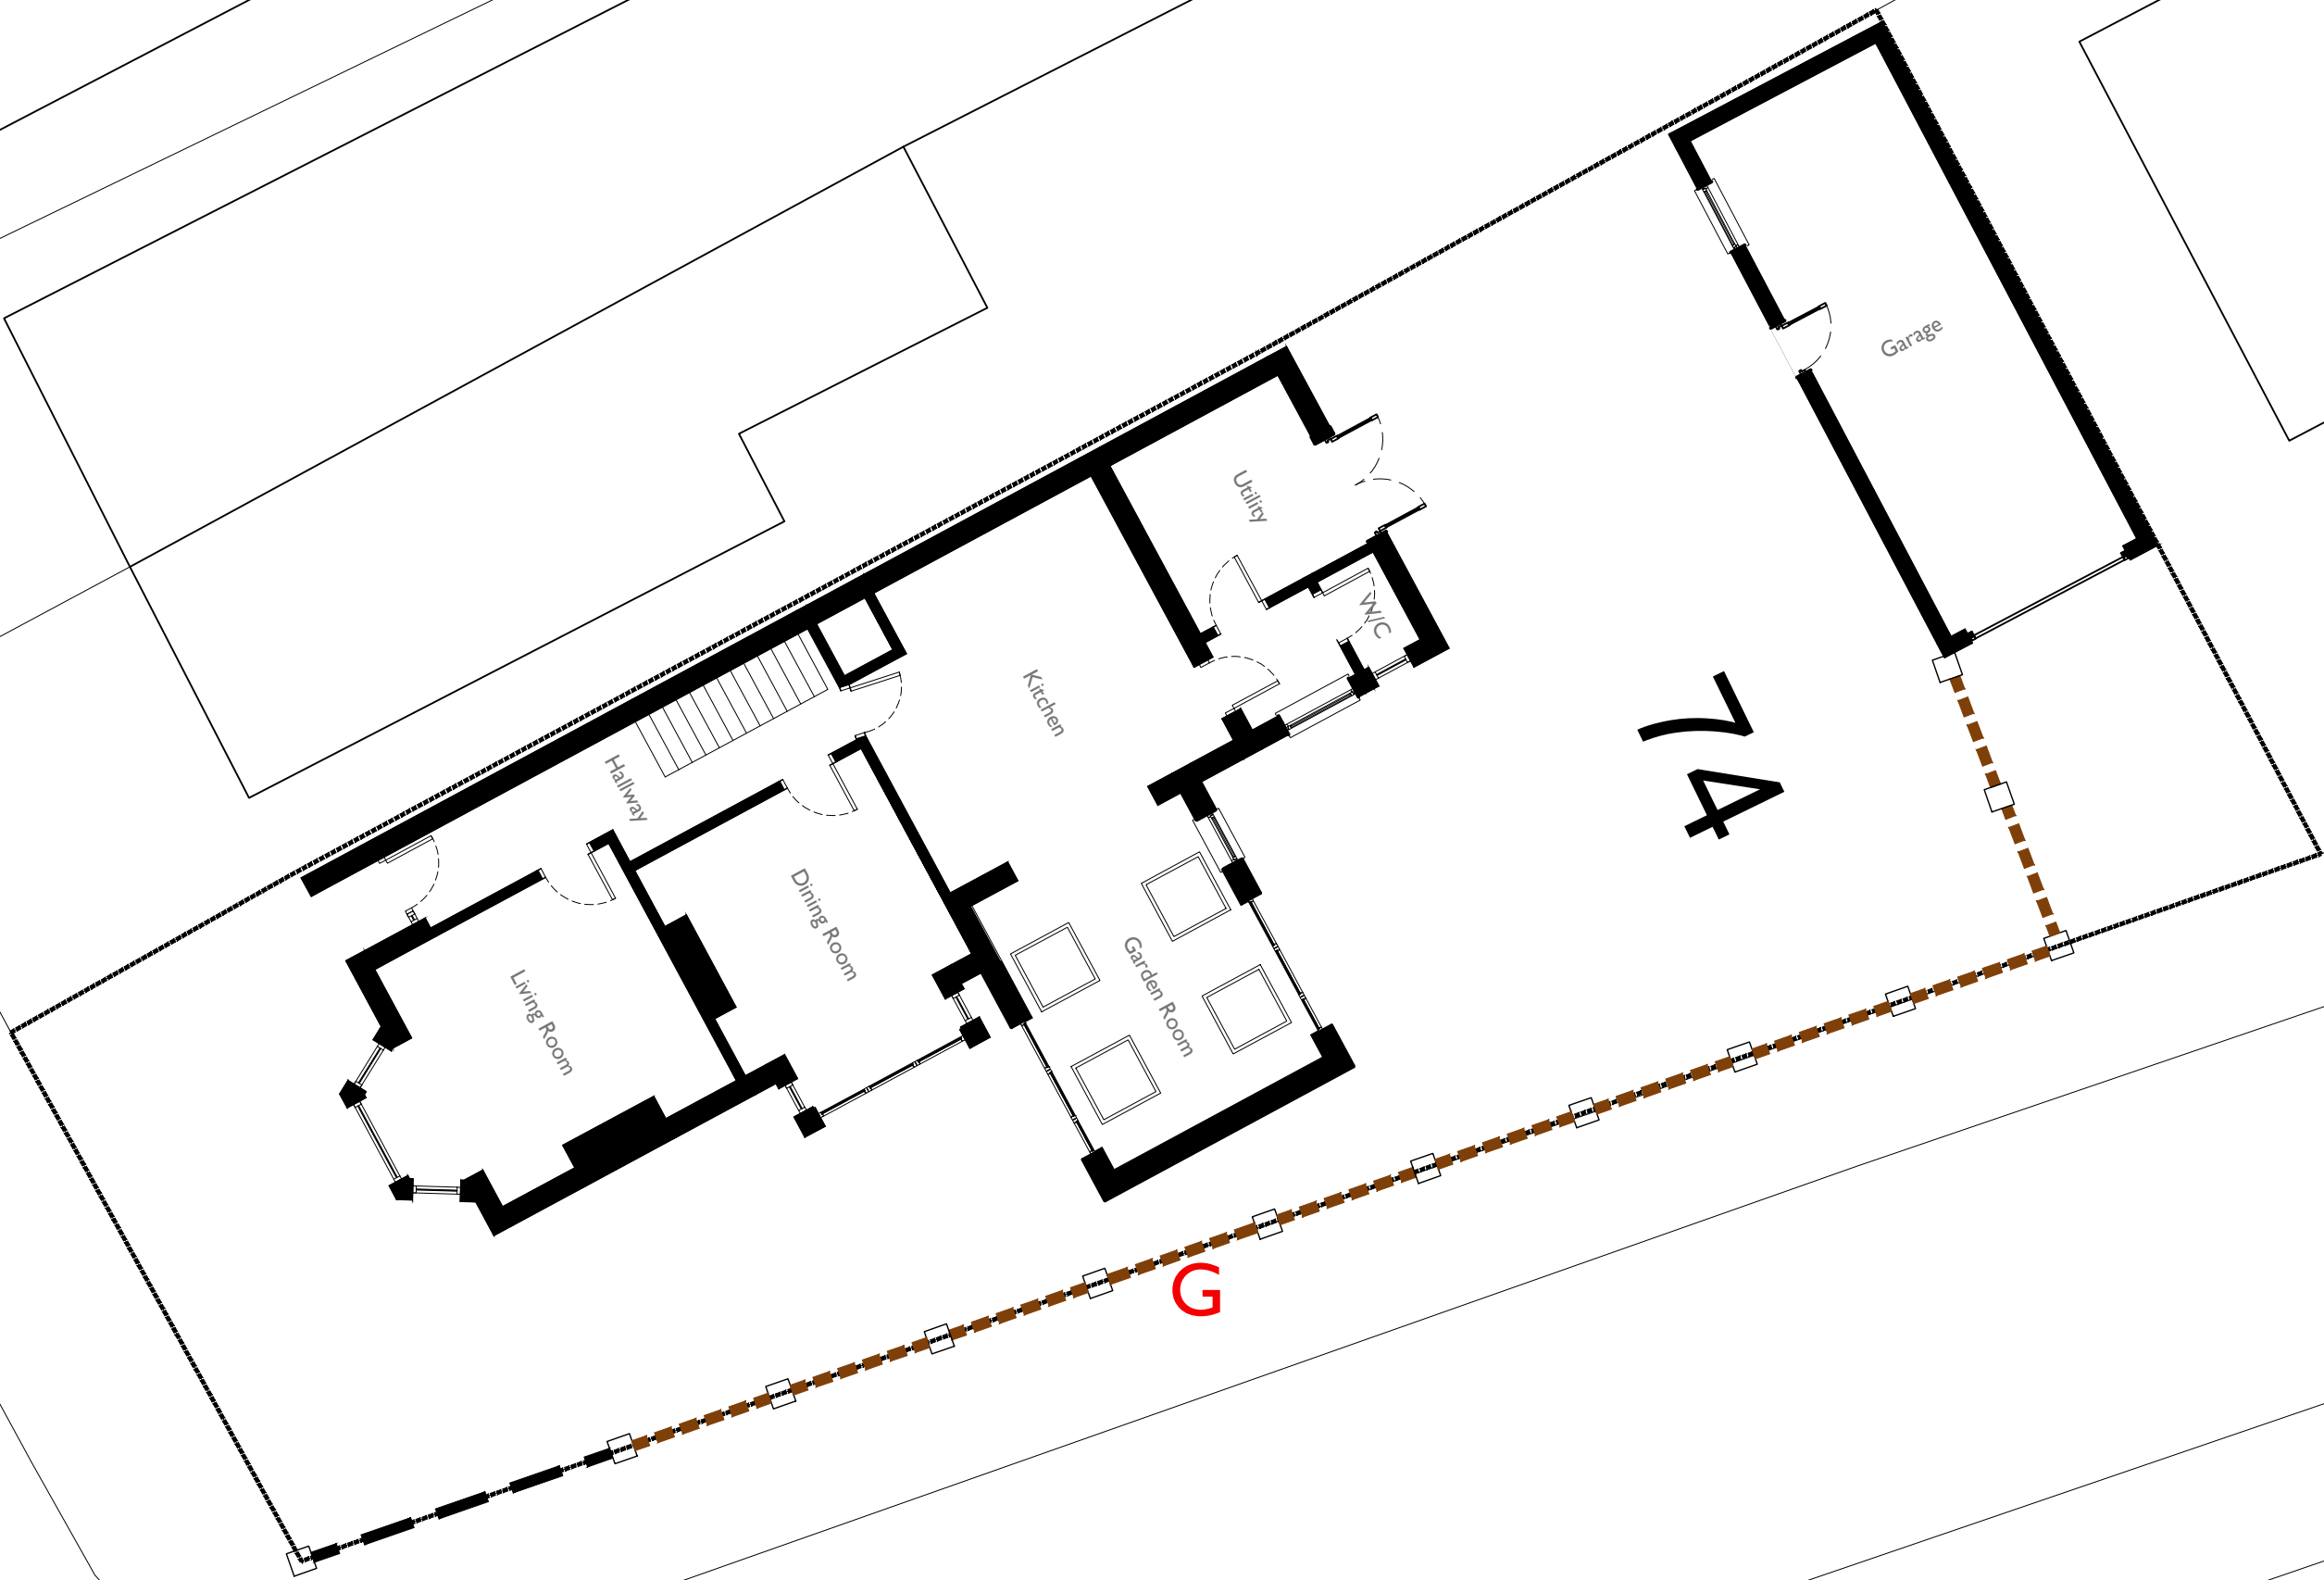

Proposed
Street Scene (The Grove)

Key



Site Boundary



720mm brickwall with CBF to total
2000mm above GL




720mm brickwall with metal railing



Brick pier to 2100mm with stone cap



Gate

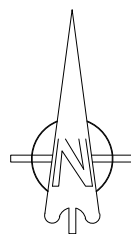

Please ensure drawing is printed with 'no scaling' and
NOT 'scaled to fit'. Check against scale bar.

In association with
AC DESIGN **Hampshire Architect**
Email: alexpcarr@outlook.com
Telephone: 07308 953285
Website: www.acdesignuk.co.uk

PROJECT 74 Woolston Road Southampton	Project type Housing	Drawing classification Housing	SCALE 1:100	SHEET SIZE A2	SHEET No.	DATE 18/05/23	DRAWN Alexander Carr
DRAWING TITLE Proposed Site Plan & Street Scene		Planning					
		GP02-1001-1st					