




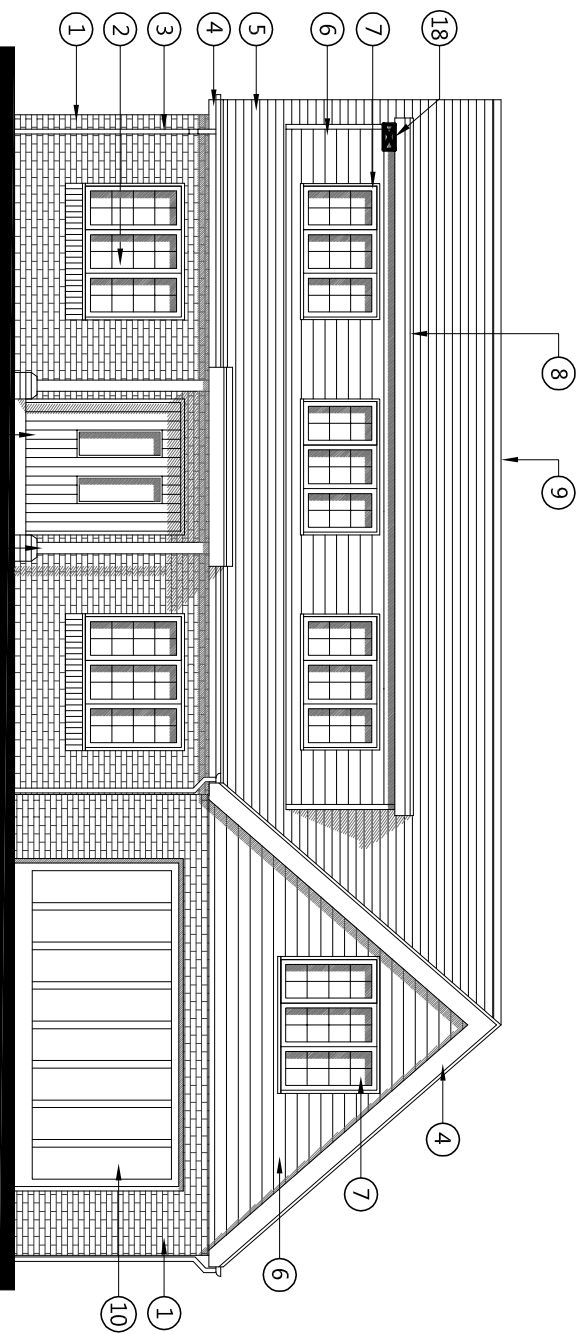


**PROPOSED
NORTH ELEVATION**
@ 1:100 SCALE

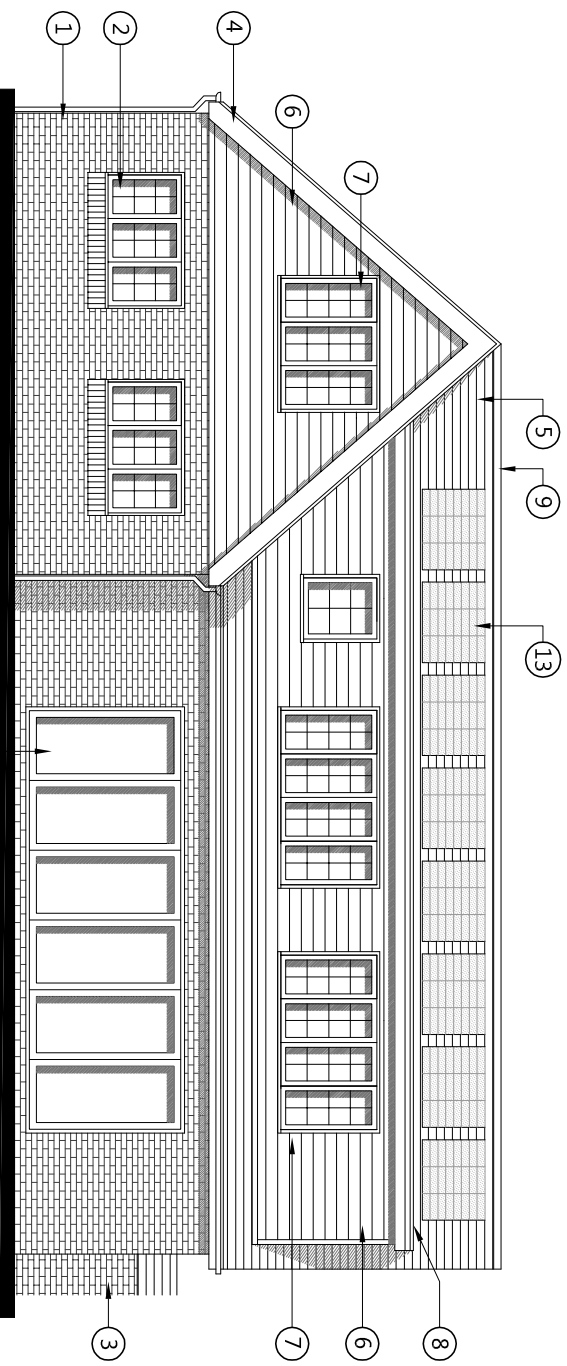


**PROPOSED
SOUTH ELEVATION**
@ 1:100 SCALE

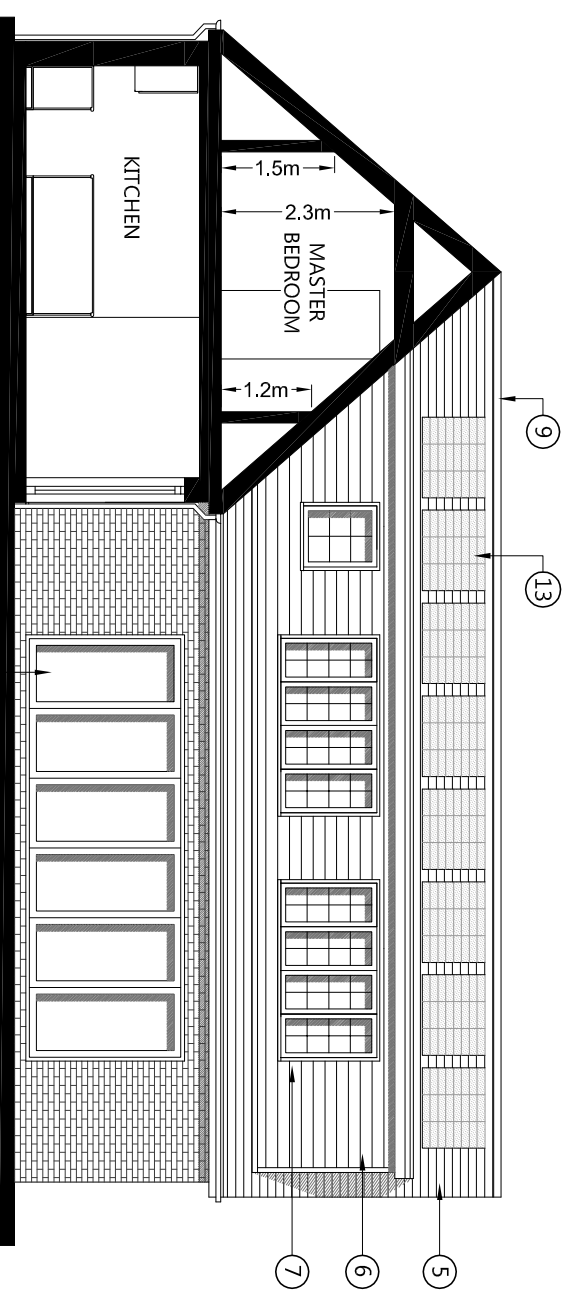


**PROPOSED
SOUTH SECTION / ELEVATION A-A**
@ 1:100 SCALE

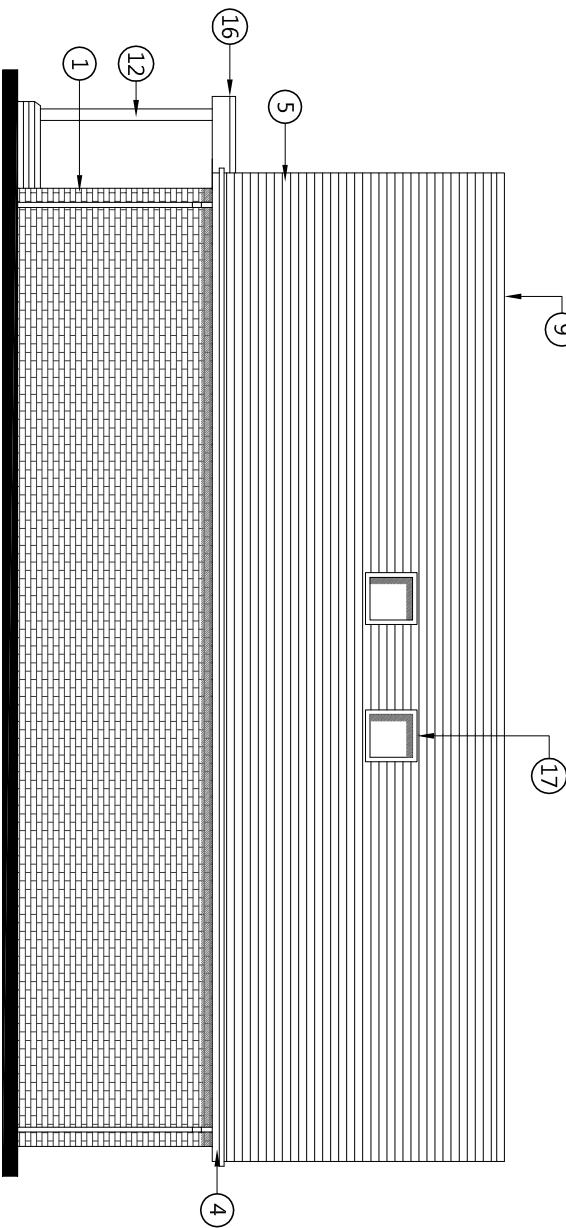


**PROPOSED
WEST ELEVATION**
@ 1:100 SCALE

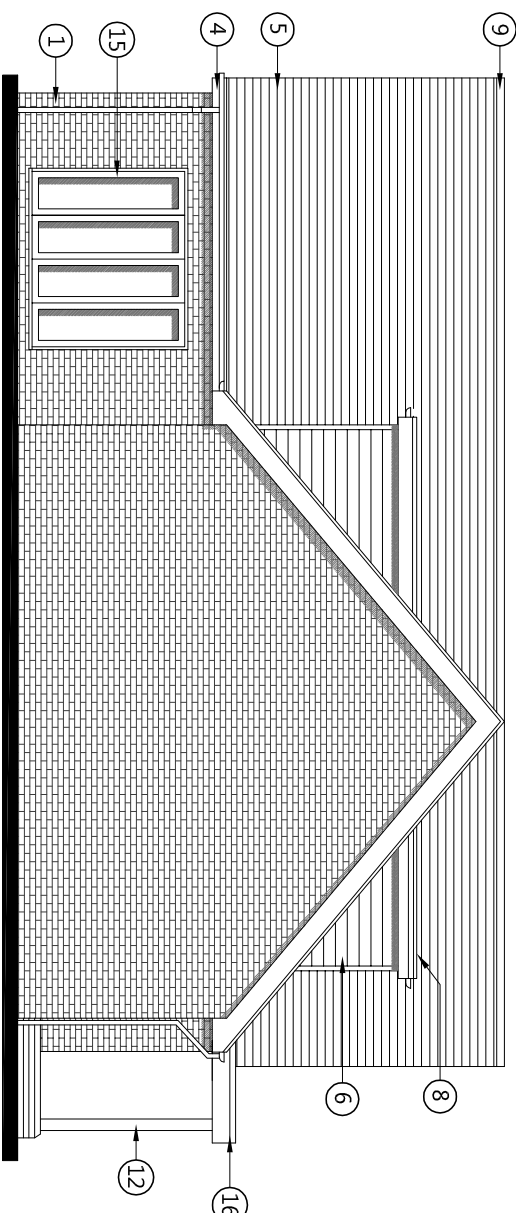

**PROPOSED
EAST ELEVATION**
@ 1:100 SCALE

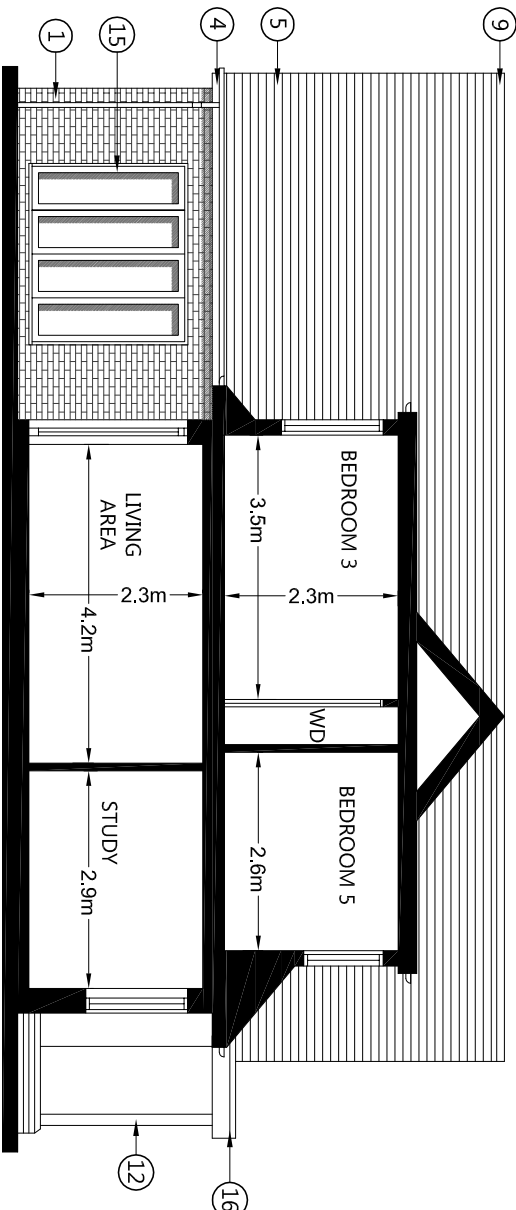


**PROPOSED
EAST SECTION / ELEVATION B-B**
@ 1:100 SCALE

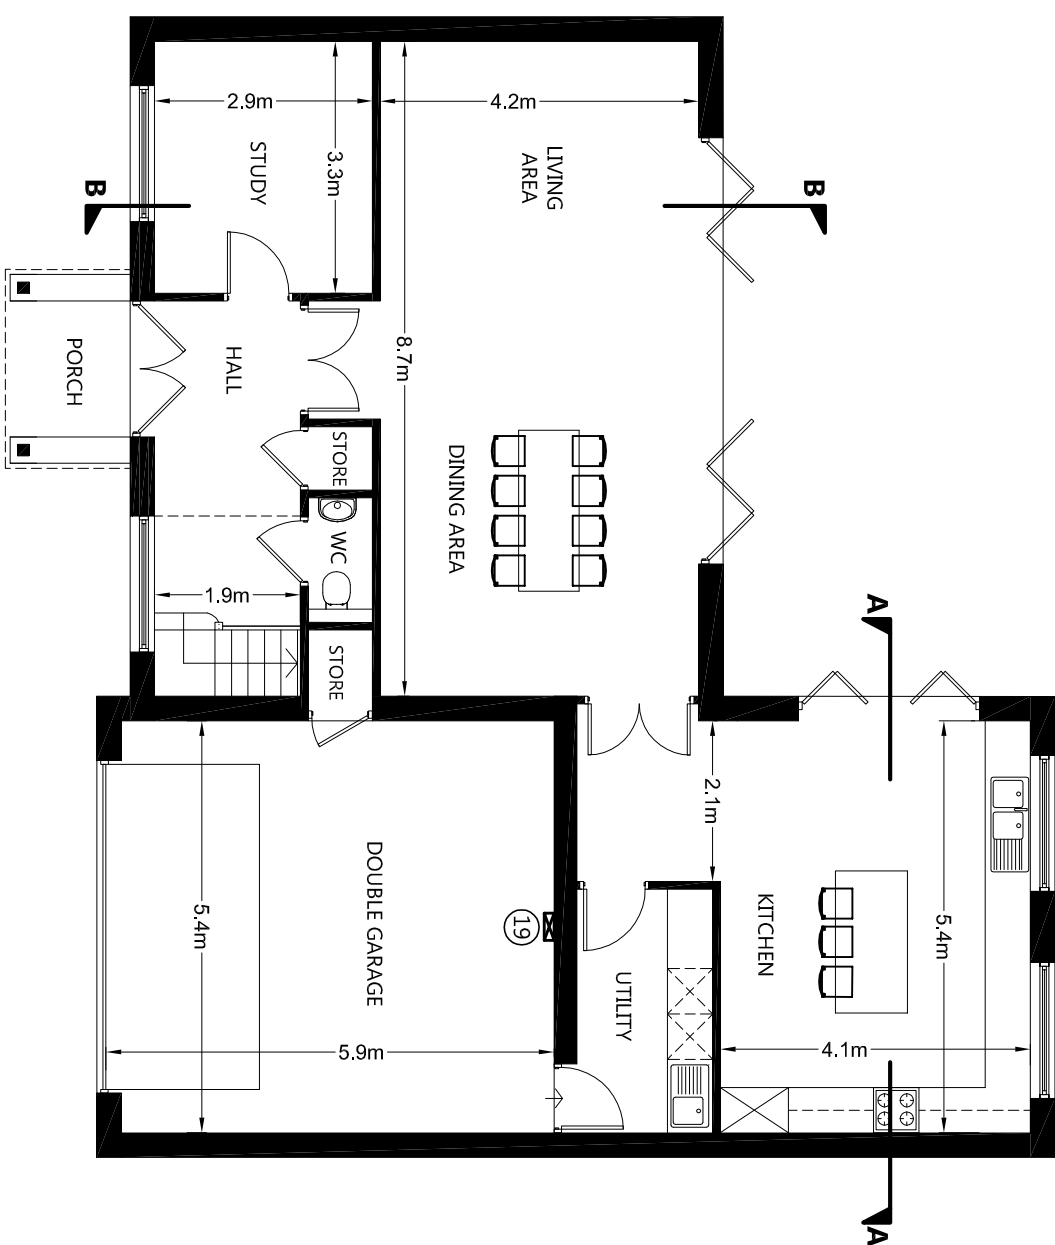

PROPOSED GROUND FLOOR PLAN
@ 1:100 SCALE



PROPOSED FIRST FLOOR PLAN
@ 1:100 SCALE

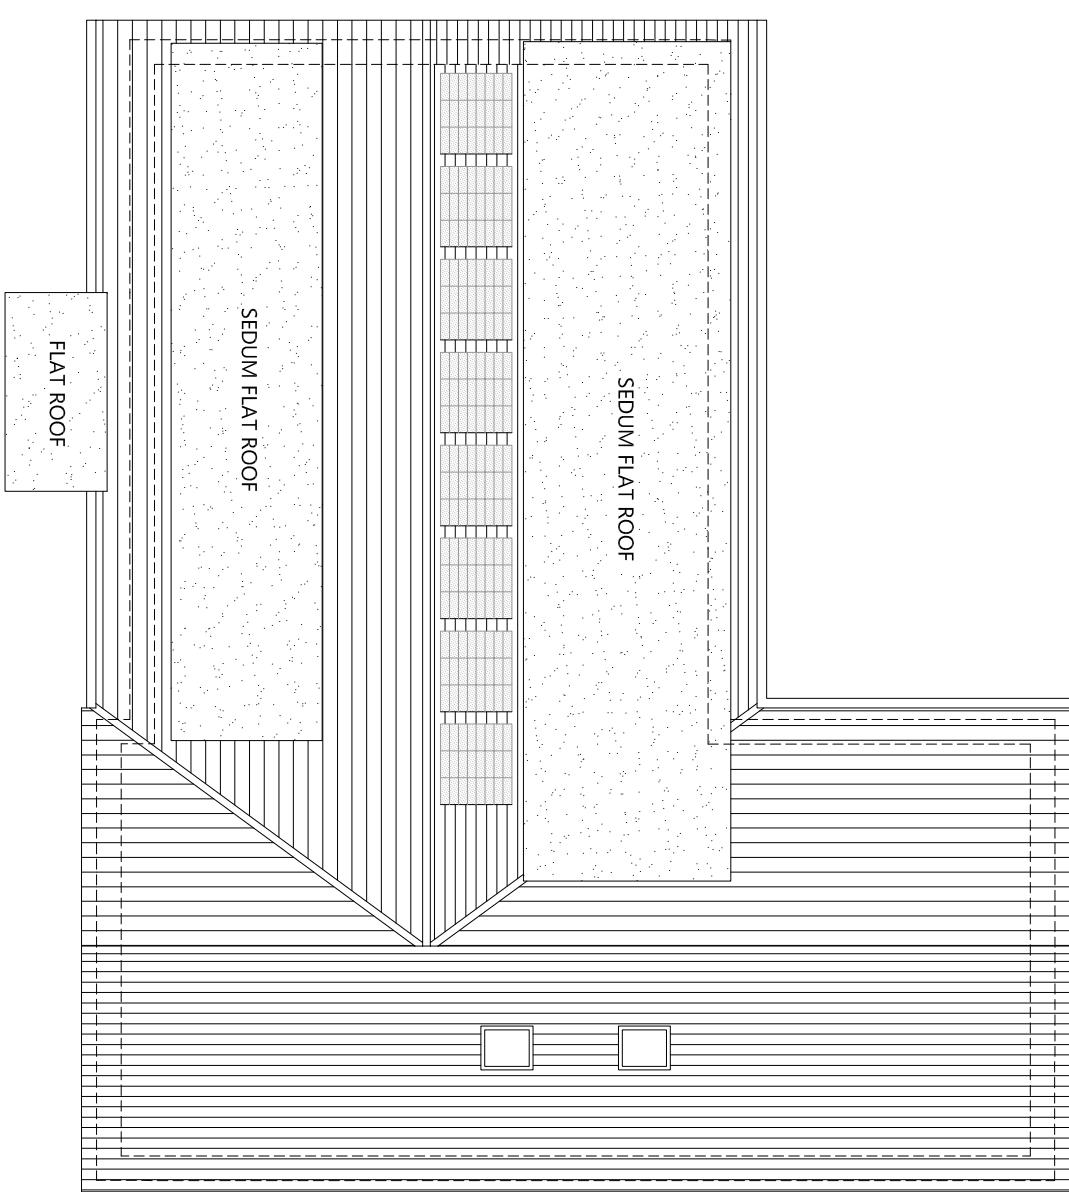

PROPOSED ROOF PLAN
@ 1:100 SCALE

1 STRETCHER BOND BRICKWORK

2 WHITE UPVC WINDOWS
(WITH BRICK CILL)

3 BLACK UPVC RAINWATER PIPES / GUTTERS

4 WHITE UPVC FASCIAS / SOFFITS

5 NATURAL SLATE ROOF FINISH

6 LIGHT GREY CEDRAL CLADDING

7 WHITE UPVC WINDOWS

8 FLAT ROOF DORMER WITH
SEDUM FLAT ROOF

9 HALF ROUND GREY RIDGE TILES

10 UP AND OVER RED CEDAR
DOUBLE GARAGE DOOR

11 DOUBLE FRONT DOOR WITH GLAZING

12 OAK POSTS WITH BRICK PLINTH

13 PHOTOVOLTAIC PANELS

14 WHITE UPVC 6 PANEL
FOLDING / SLIDING DOOR

15 WHITE UPVC 4 PANEL BIFOLD DOOR

16 EDPM FLAT ROOF TO PORCH

17 VELUX ROOF WINDOWS

18 SWIFT BOX
MOUNTED ONTO BUILDING
UNDER EAVES AS FAR AWAY
FROM WINDOW AS POSSIBLE

19 ELECTRIC VEHICLE CHARGING POINT



**GRAHAM ASH
ARCHITECTS**

CHARTERED ARCHITECTS TOWN PLANNING CONSULTANTS
KINGSHER STUDIO, 5 MALCOLM ROAD
CHANDLERS FORD, EASTLEIGH, HAMPSHIRE SO53 5BH
TELEPHONE 07768 453105
EMAIL: info@grahamasharchitects.com
WEBSITE: www.grahamasharchitects.com

PROJECT:

**3 NEW DWELLINGS
AT 30 VALLEY ROAD
CHANDLERS FORD**

TITLE:
**HOUSE 2 - PROPOSED PLANS
& ELEVATIONS / SECTIONS**

DESIGNED BY G/A DATE 19-5-23 DRAWN / DTALD BY: JAT

SCALE 1:100 @ A2 PLOTTED 17-4-23 REV. B

SCALE @ 0

DWG. NO.

22:040:05REV B