


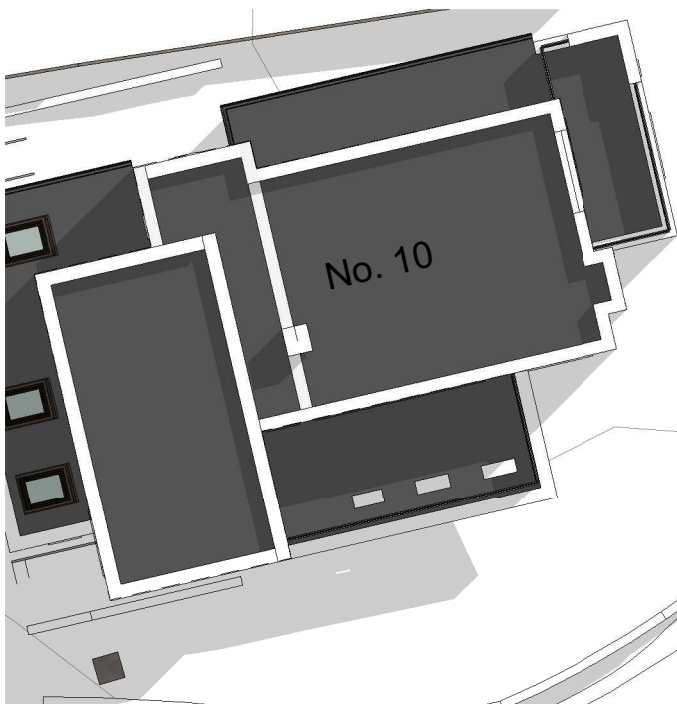

PROPOSED SITE ACCOMMODATION	No:	AREA:
SITE AREA	1	519.8 sqm
DEVELOPED / BUILT ON SITE AREA		207.1sqm
PERCENTAGE OF BUILT FOOTPRINT TO SITE AREA		39%
PERCENTAGE OF F-FLOOR TO G-FLOOR (GIA) AREA		54.7%
5x BEDROOM 6 PERSON BUNGALOW	1	242.5 sqm
TOTAL ROOF TERRACE AREA (A&B)	1	63.1 sqm
CAR PARKING SPACES	2	
PROPOSED SITE AMENITY SPACE	3	312.7sqm

LINE KEY

SITE BOUNDARY	---
EXISTING FOUL SEWERS	---
3m S/WATER BUILD CLEAR ZONE	---
EXISTING OUTLOOK FROM NO. 19 & 20	---
SURFACE WATER DRAINAGE	---

PROPOSED SITE SURFACE MATERIALS:

CAR PARKING SPACES	-	01	BUFF BLOCK PAVING
ENTRANCE FOOTPATH	-	02	BUFF BLOCK PAVING
PATIO AREAS	-	03	BUFF BLOCK PAVING
CONCRETE SURFACING	-	04	SANDY GREY
GRASS LAWN	-	05	LAWN GRASS
SHRUB PLANTING	-	06	MIXED SHRUB PLANT BEDS
FIR SHRUB PLANTING	-	07	FIR SHRUB BOUNDARY

PROPOSED SITE ROOF PLAN



Toldfield Architect Ltd,
5 Freemantle Business Centre,
152 Millbrook Road East,
Southampton.
SO15 1JR

Tel: 023 80 236165
Email: info@toldfieldarchitects.co.uk
adi@toldfieldarchitects.co.uk
kourosh@toldfieldarchitects.co.uk
Web: www.toldfieldarchitects.co.uk

Project Name and Address:

The Swallows, 18 Crowsport Estate, Hamble Le Rice,
Hamble. SO31 4HG

Client:

Mr & Mrs G Wilson

Drawing Title:

Proposed Site Roof Plan

Project Ref: Origon: Zone: Level: Type: Role: Number: Rev:

221202 TA - - R -P -A - P11



Status:

Householders Planning Application

TA Code: Project Stage: Sheet @ A1: Date:

221202 Planning 1 : 200 01/03/23

SCALE 1:200

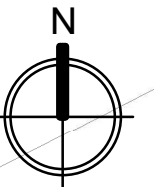 

© STRINGENT COPYRIGHT

This drawing has been produced for:
Mr & Mrs G Wilson
and prepared for submission as part of any statutory
Applications. It is not intended for use by any other
person or for any other building project or purpose
without prior permission from Toldfield Architects Ltd.

