




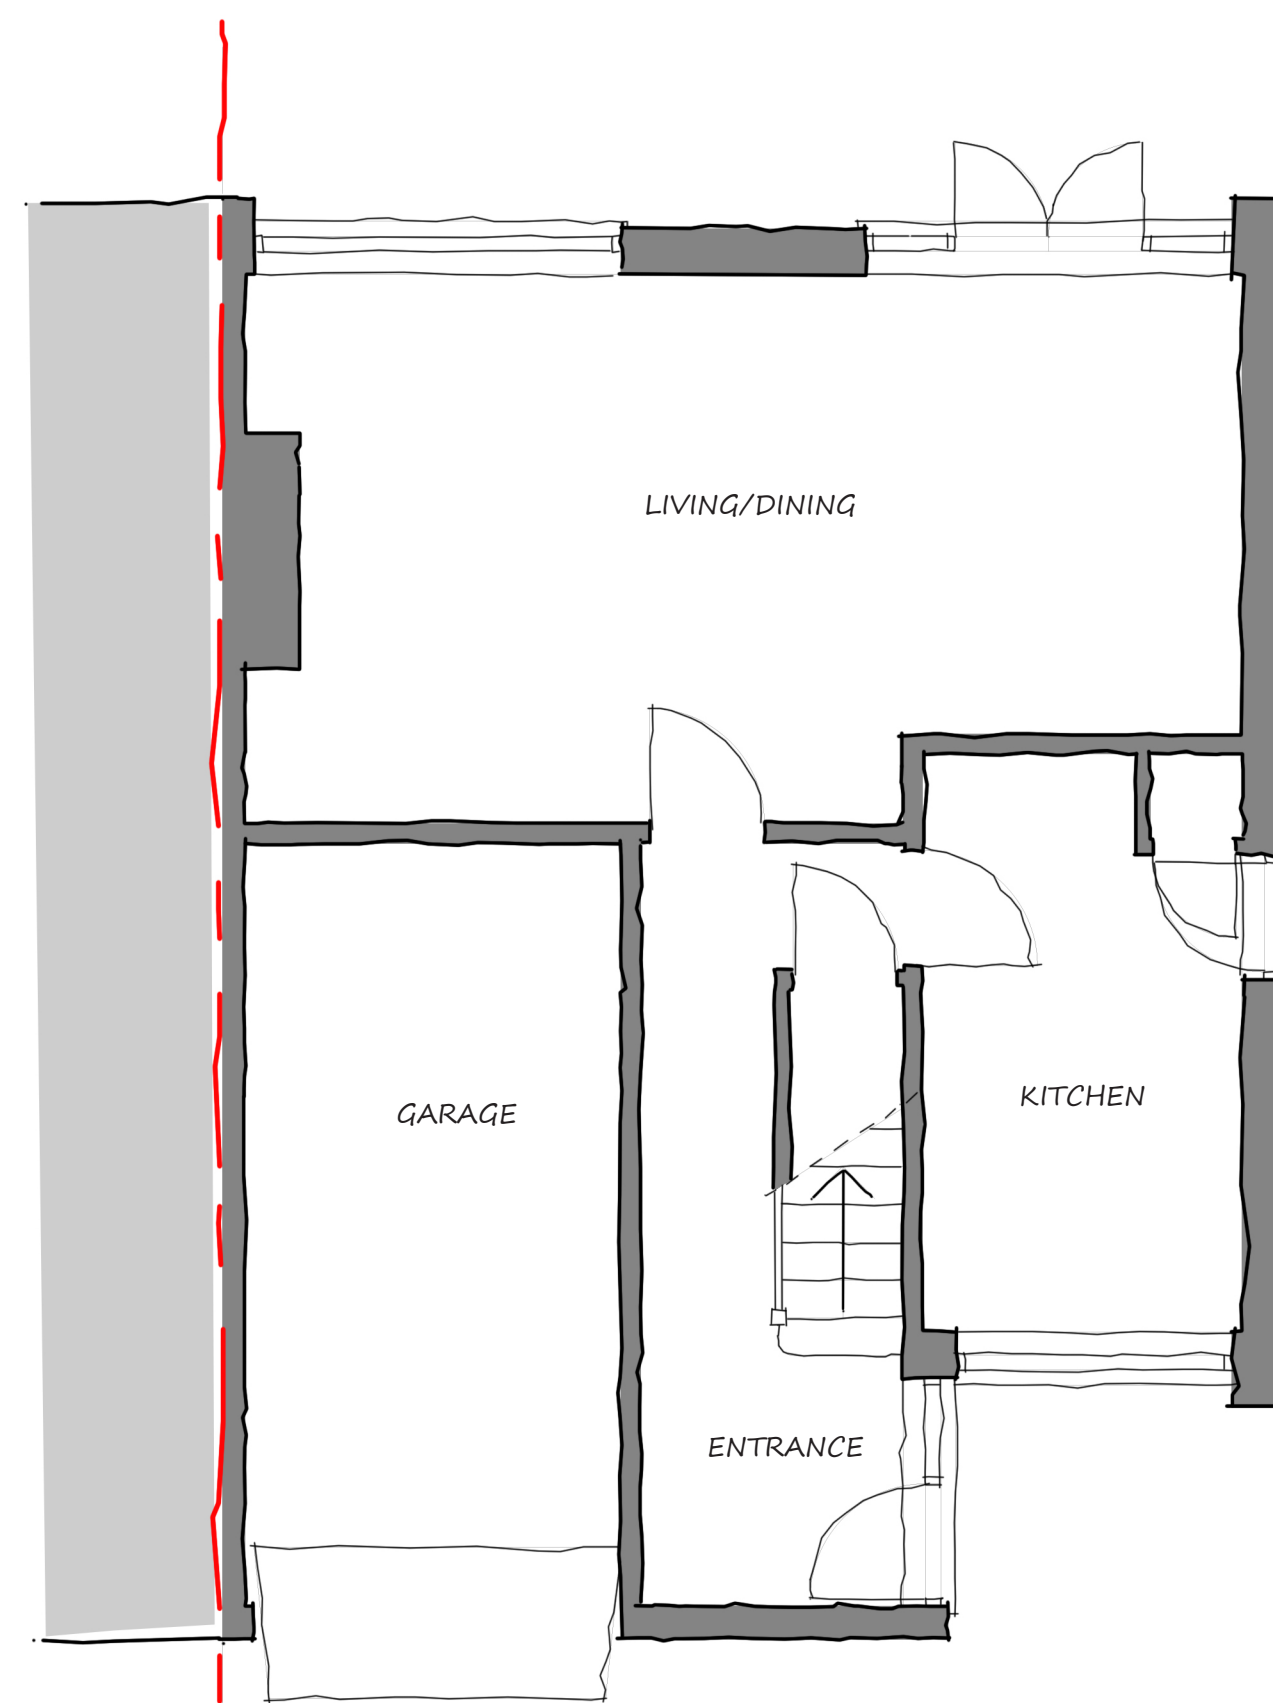


Existing Ground Floor Plan 1:50

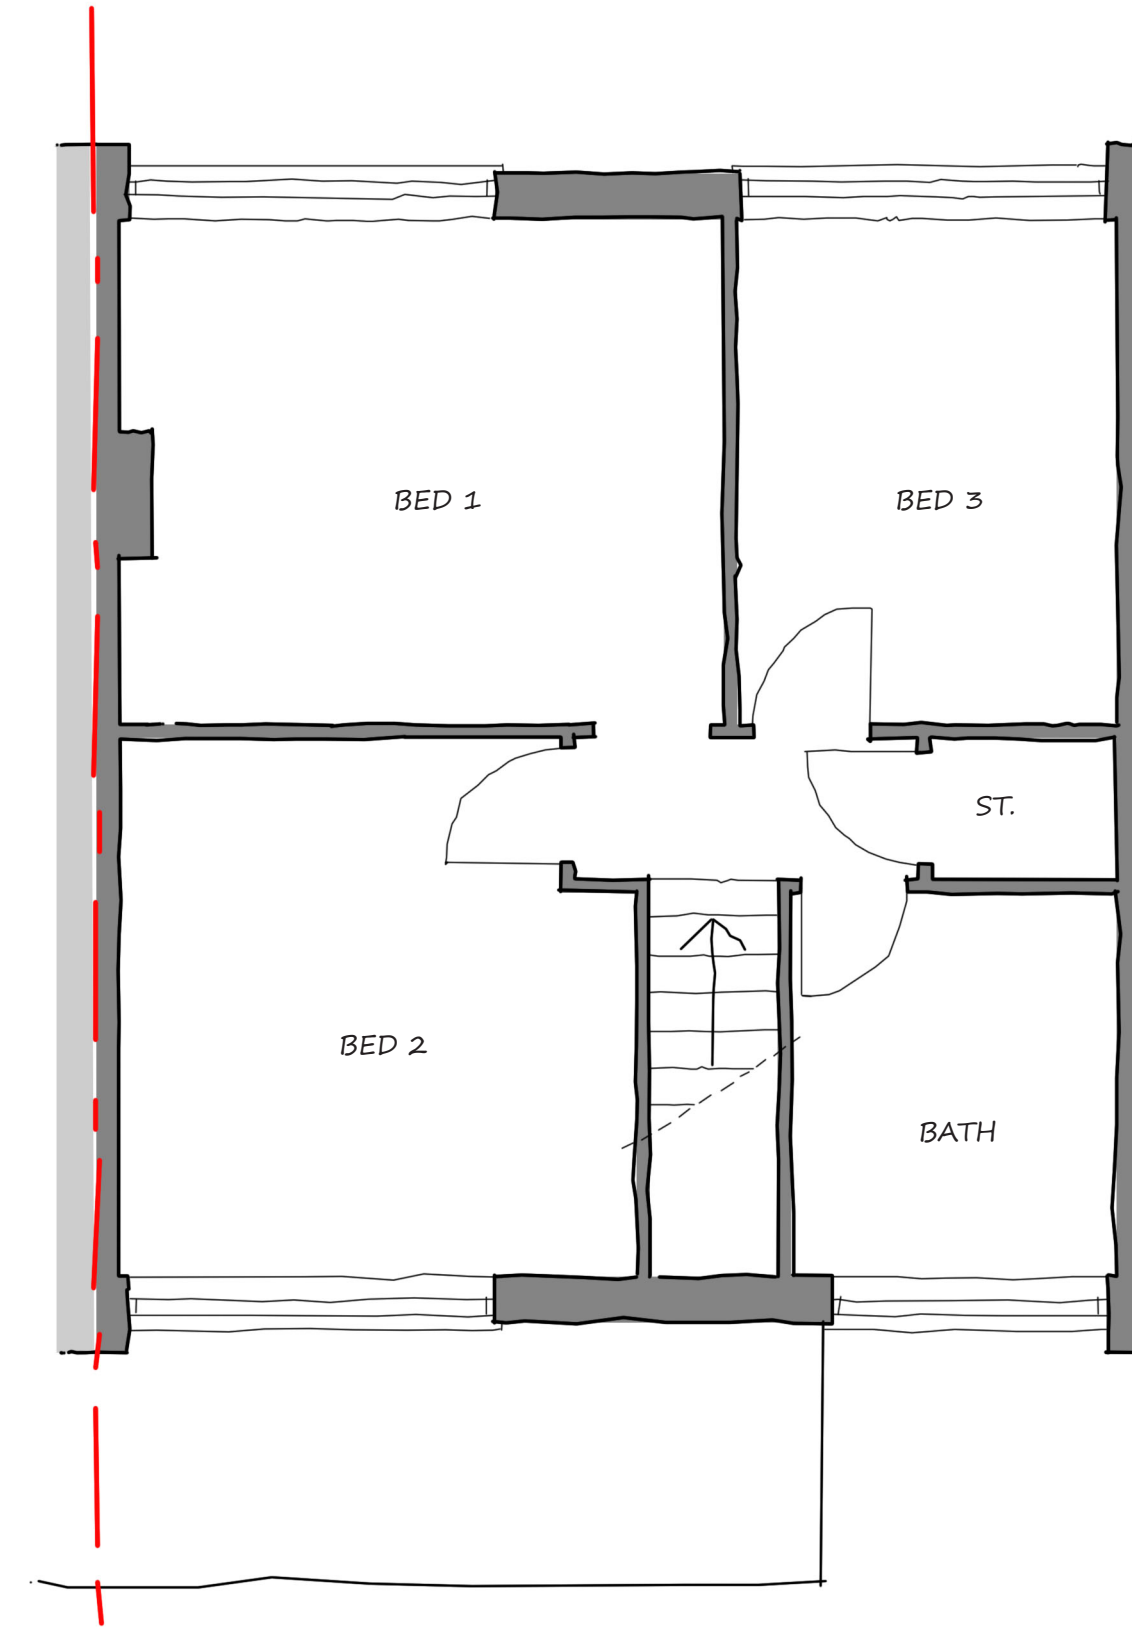


Existing First Floor Plan 1:50

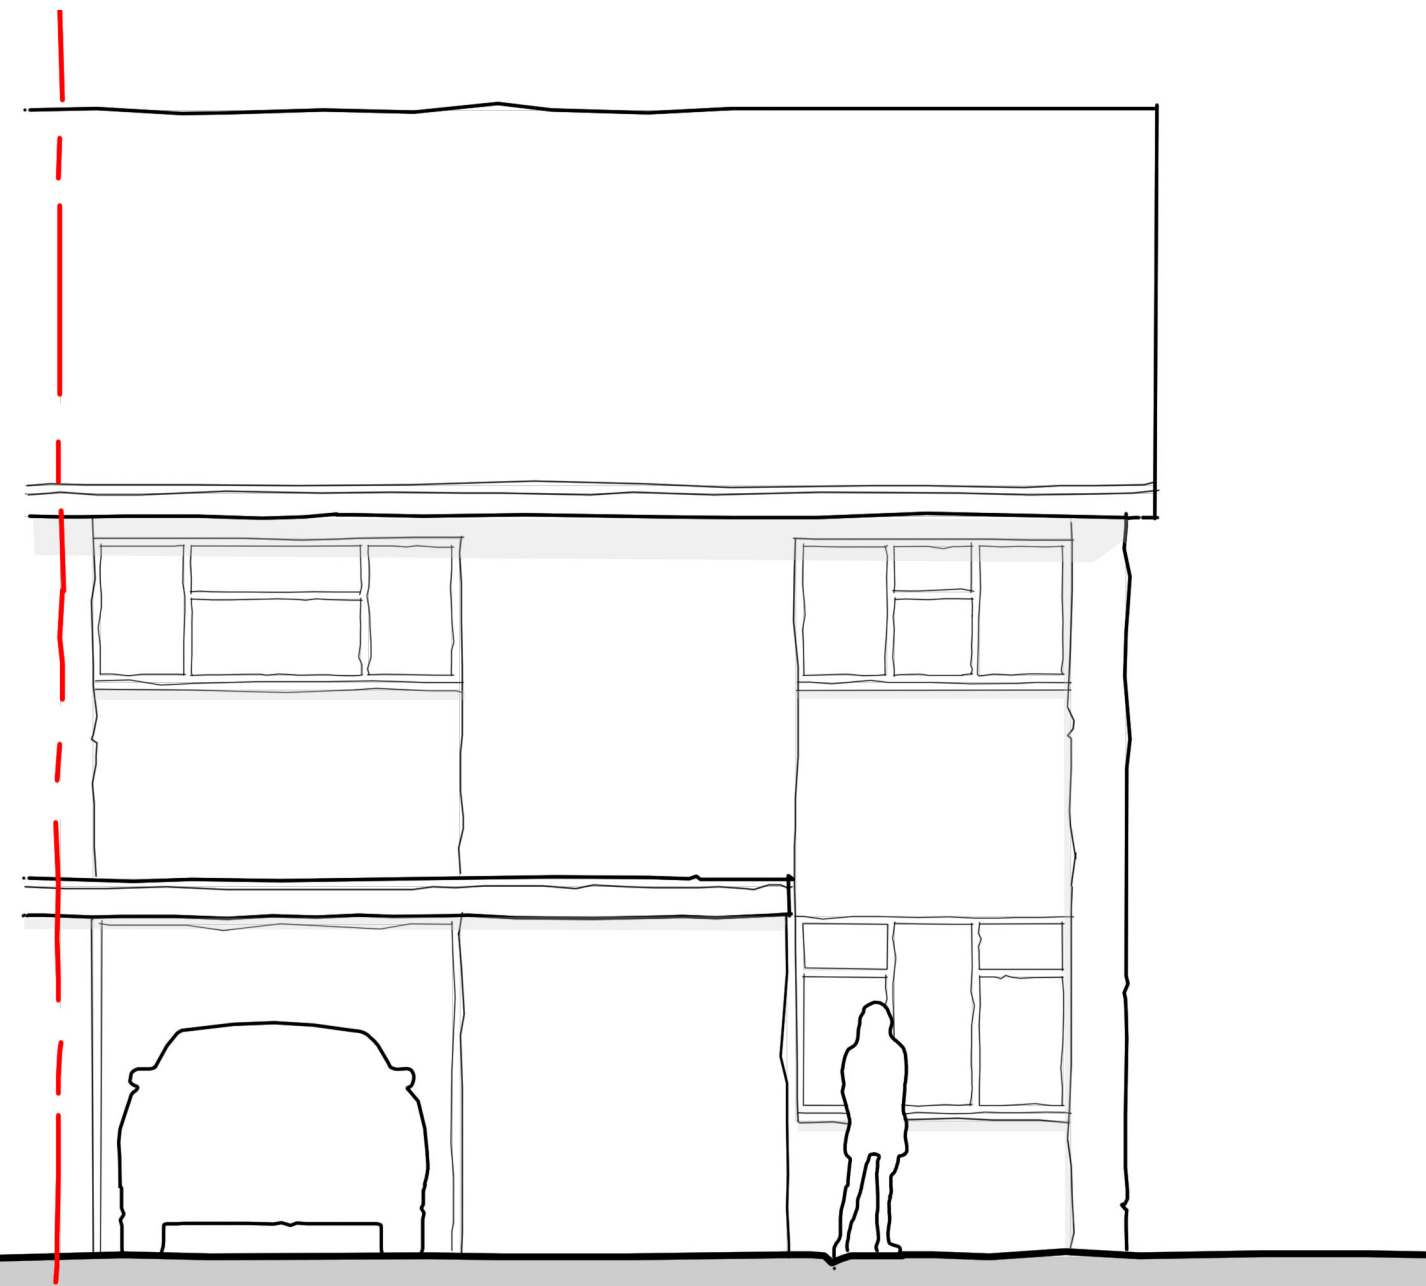

Existing Front Elevation

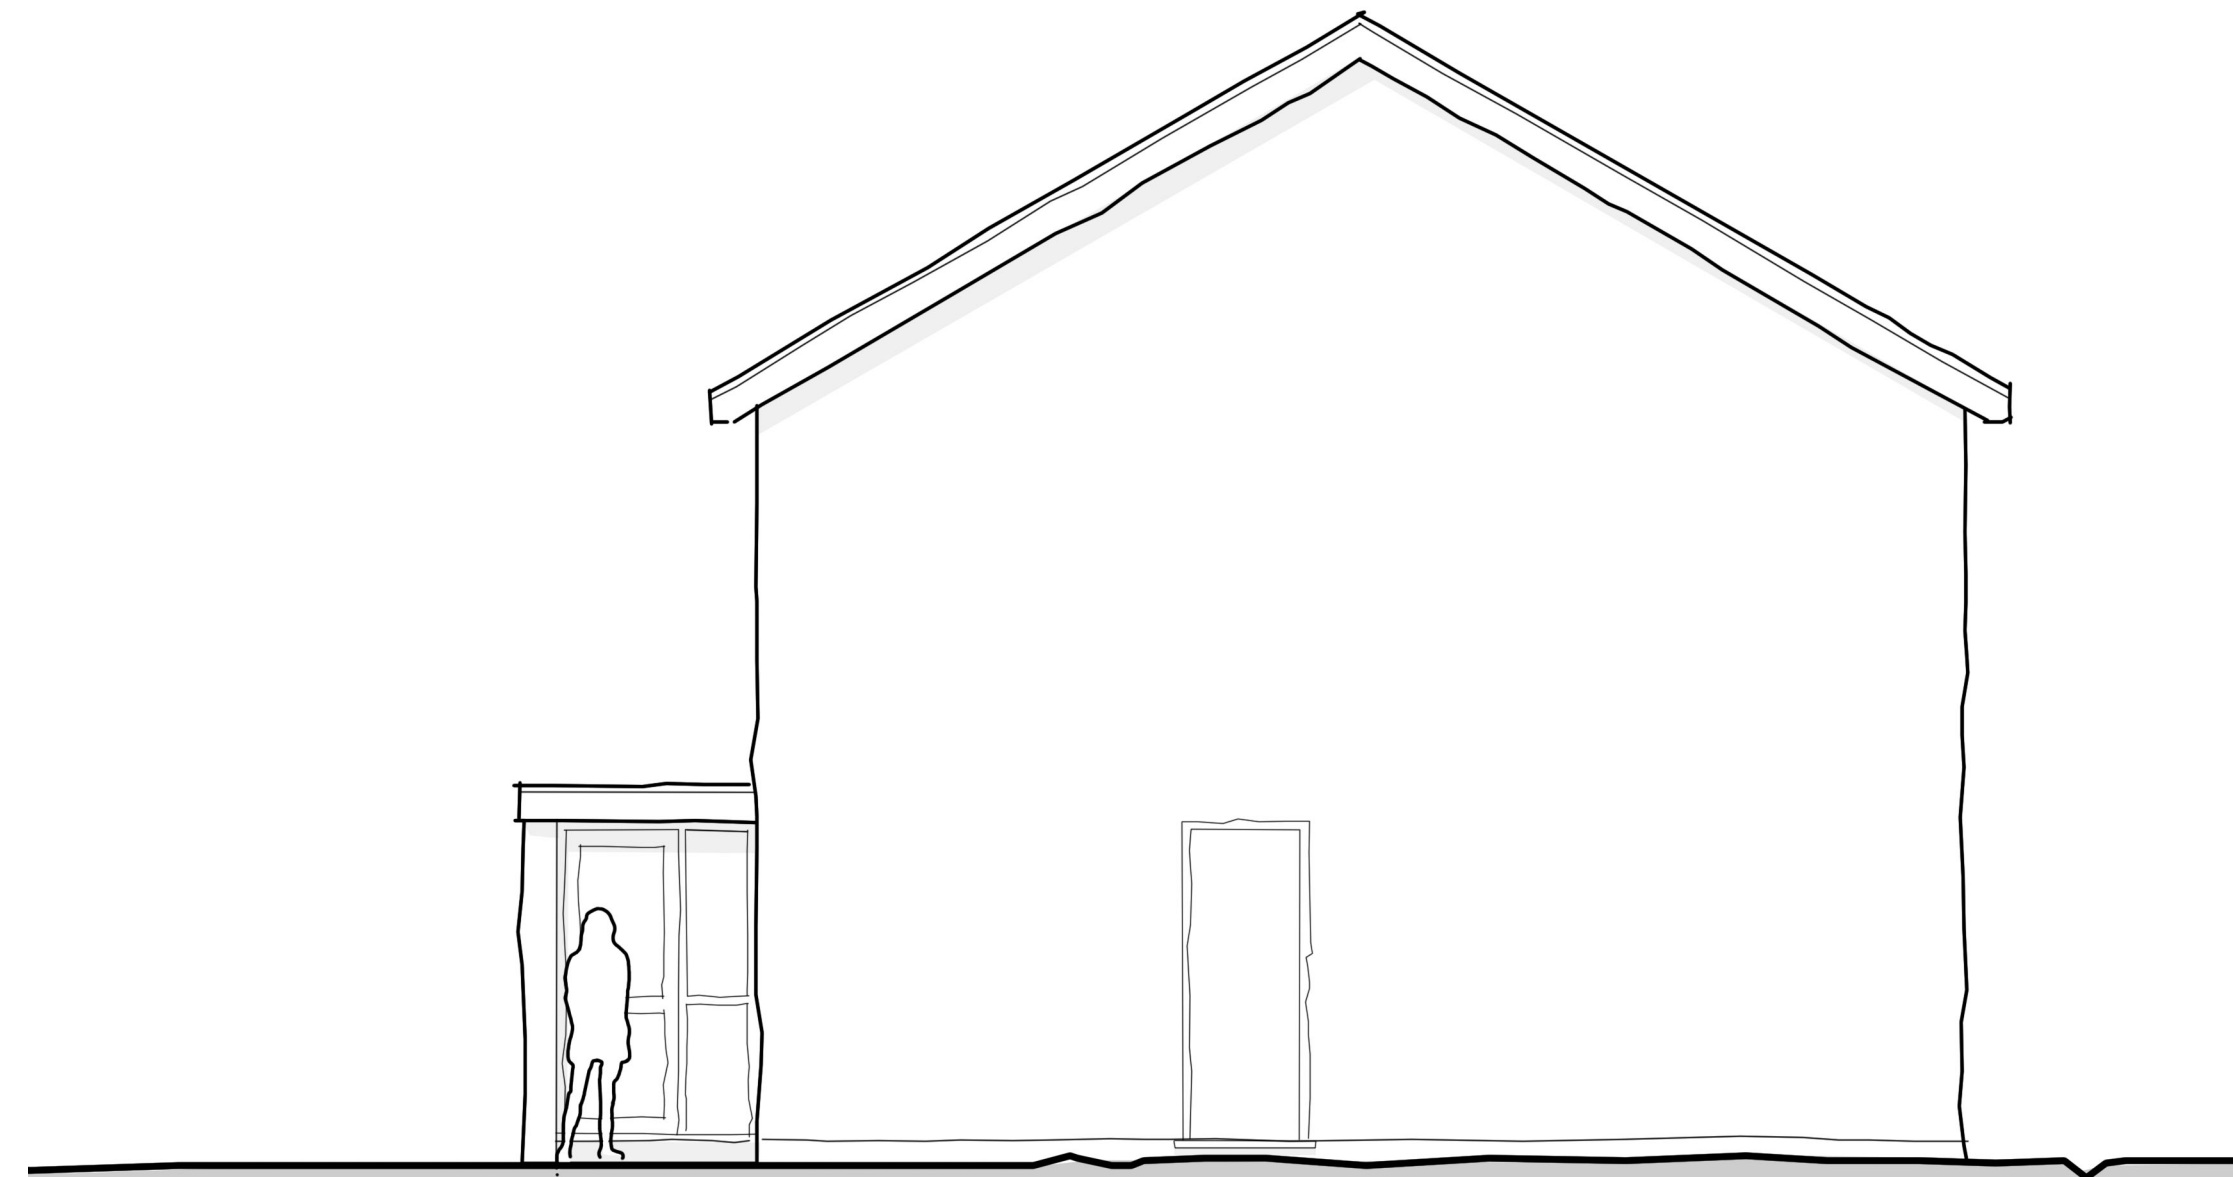

Existing Side Elevation

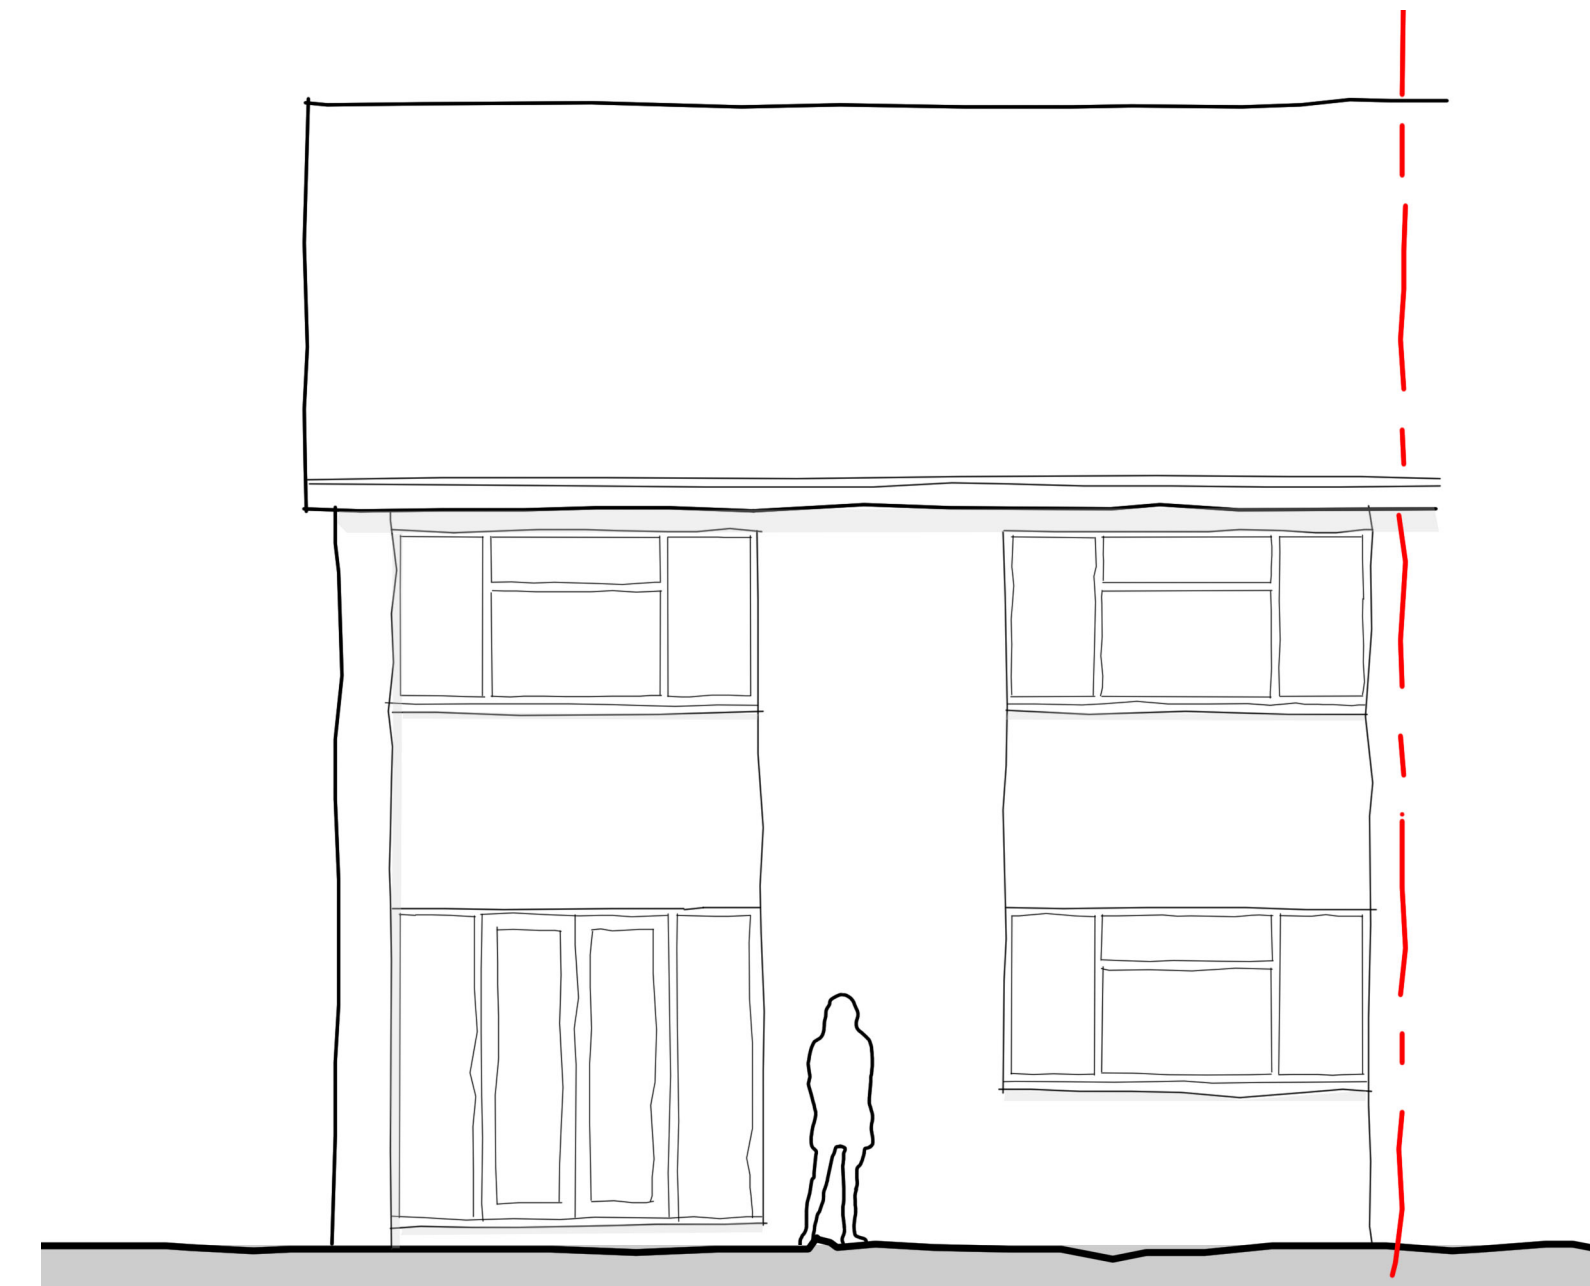

Existing Rear Elevation

REVISION	DESCRIPTION	DATE
----------	-------------	------

19 Barton Drive
Hedge End
SO30 2FD

PROJECT

CLIENT Mr & Mrs Dunn

DRAWING EXISTING PLANS & ELEVATIONS

NO. 1687/E/02

DATE DEC 2022

SCALE 1:50 @ A1

DRAWN BY: AW CHECKED BY: LW

bbd

ARCHITECTS

bizzy blue design ltd
riba chartered architects

horsefair arch
the horsefair
romsey
SO51 8EZ

t : 01794 524200
e: enquiries@bizzybluedesign.com