



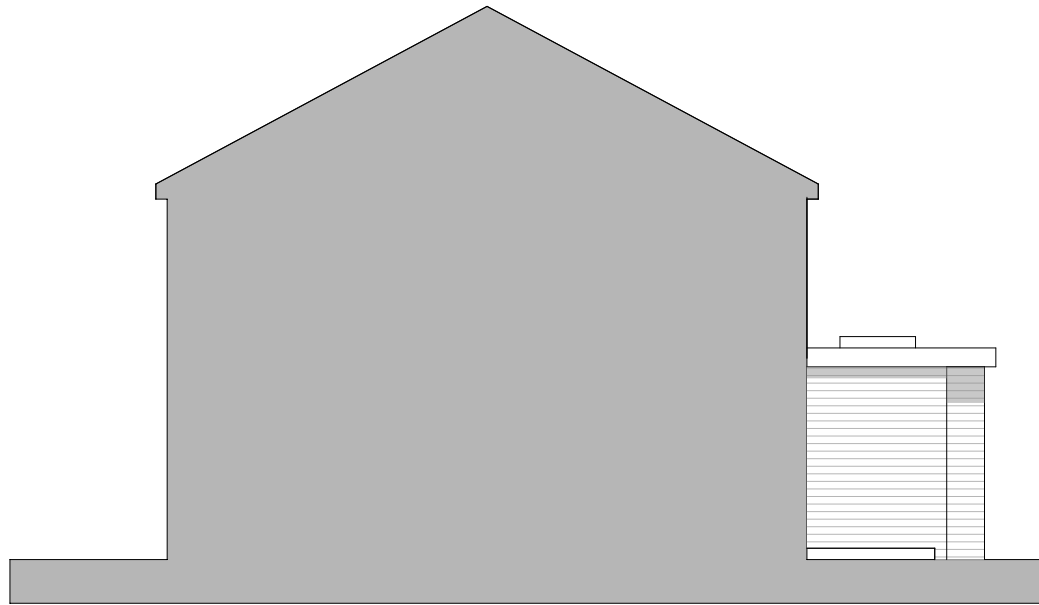

Existing Side Elevation 1



Existing Front Elevation

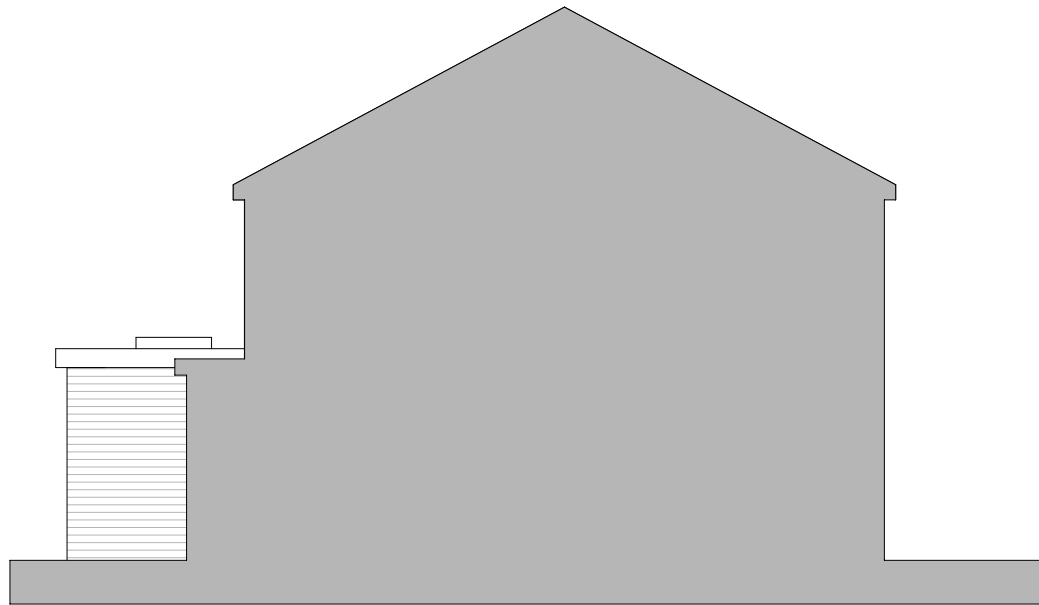

Existing Side Elevation 2



Revisions	acmarchitects ltd. 3 Ash Road, Ashurst, Southampton, Hants, S040 7AT T 023 8029 2751 E alan.acmltd@gmail.com				Project Proposed Porch Extension - 73 Ormond Close, Fair Oak, Eastleigh, Hants, SO50 8FG			
	Client Mrs C Ridge		Date 05/23	Drawn AM	Drawing no. 2243-02-07			
	Drawing Title Proposed Elevations		Scale 1:100 @ A3	Checked				