

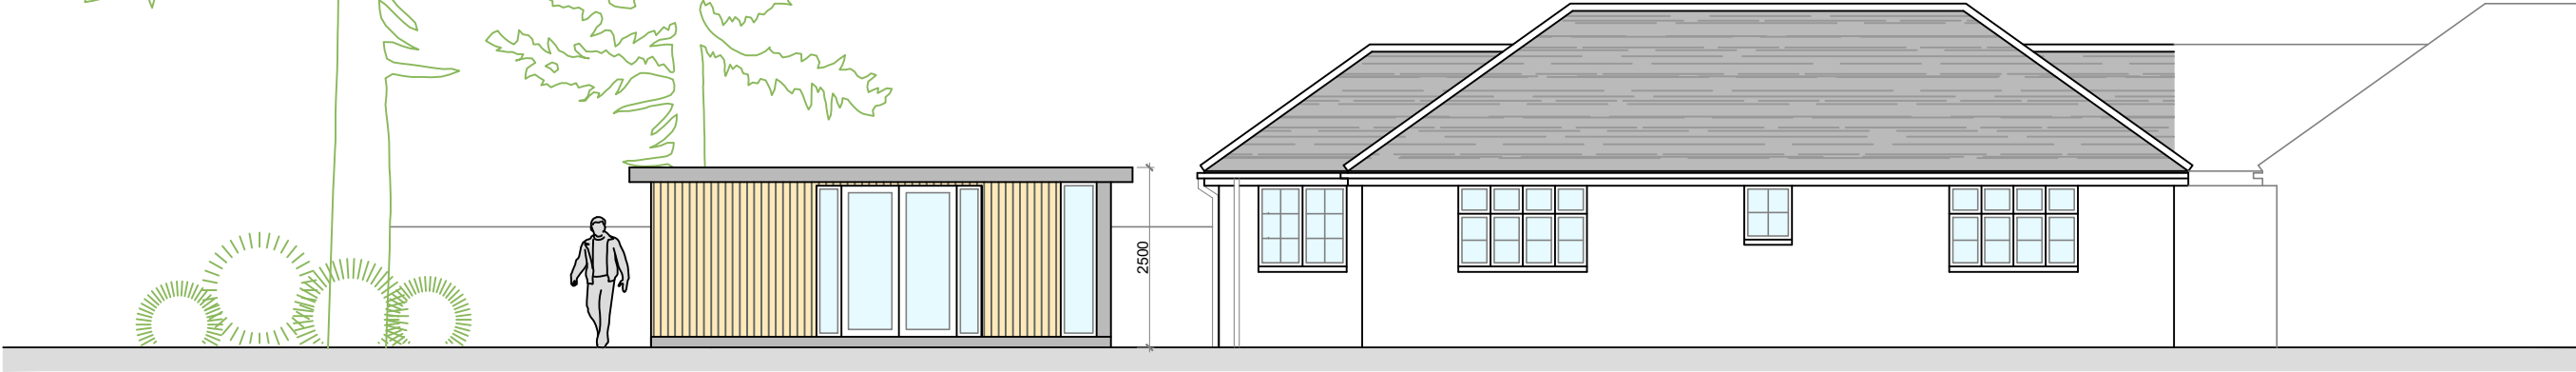


Notes
Report any discrepancies to the author.
Do not scale from this drawing.
This drawing is copyrighted to Temple Ford Design LTD.

 

WEST ELEVATION

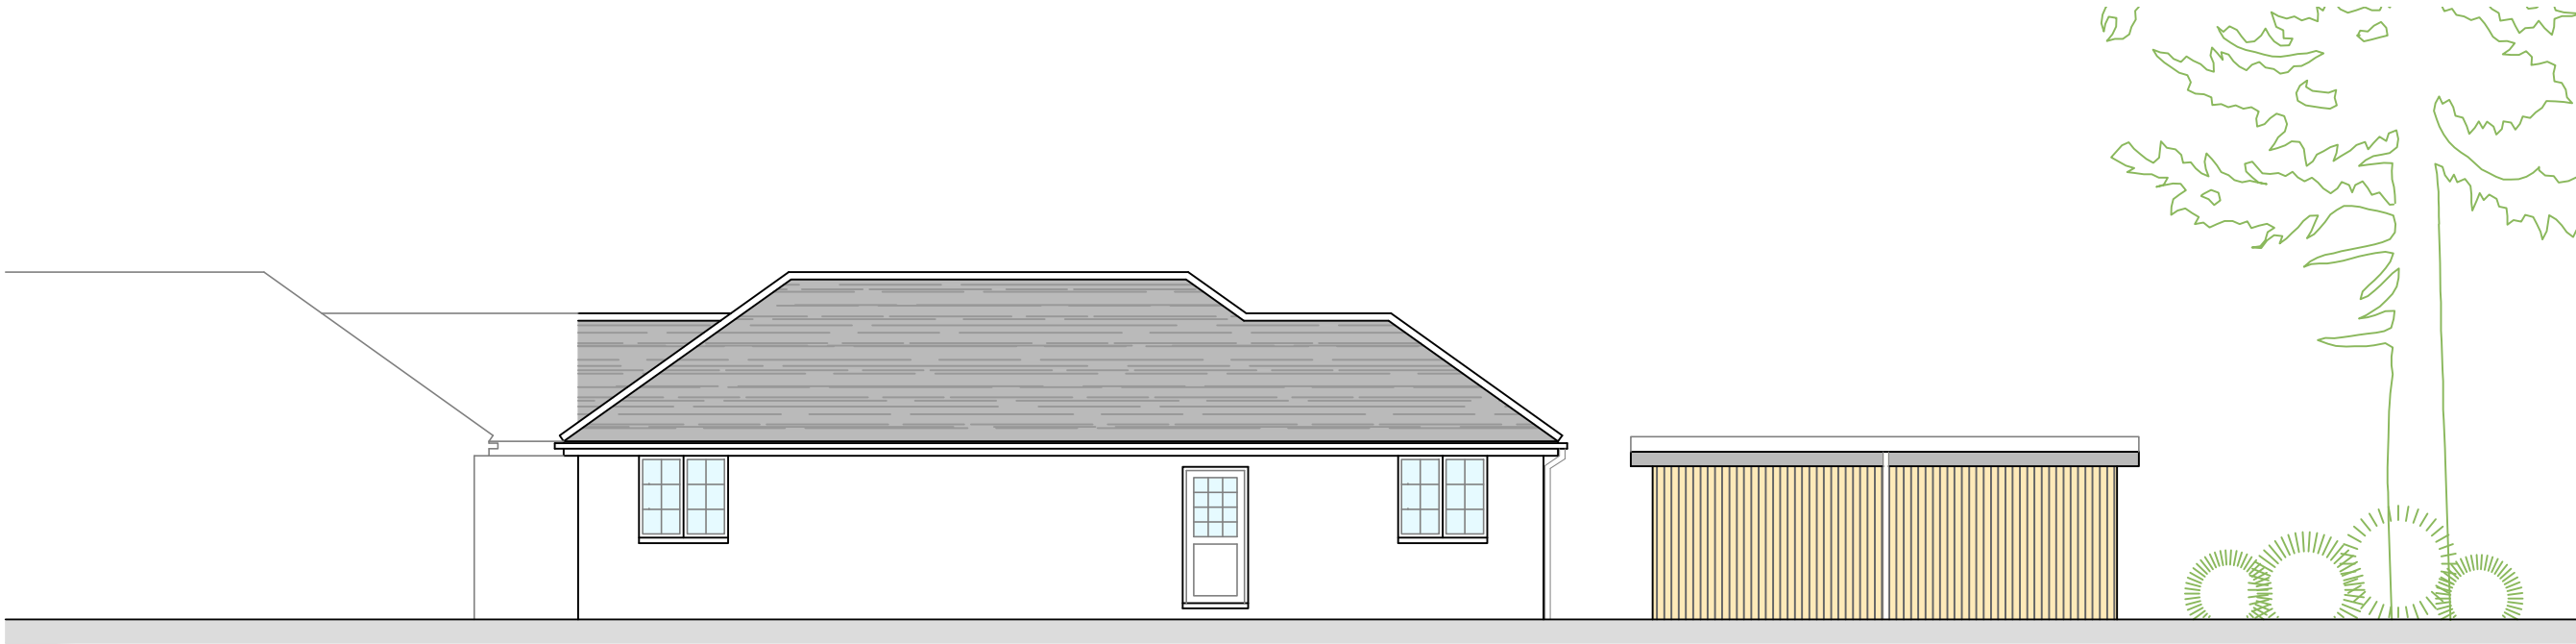

EAST ELEVATION

Revision Notes:

Rev:	Date:	Description:
~	~	~

Date: June 2023		
Scale @ A3: 1:100		
Drawing Status: Design	Drawn: CW	Checked: MP

Project: Baroda Care Home Merdon Ave, Chandlers Ford
Drawing Title: East and West Elevations As Proposed

Client: Branksome Care Ltd		
Project: 2173	Dwg No: D02	Rev: ~

Temple Ford Design Ltd
architects



T 023 8027 6393
E templeforddesign@gmail.com W templeforddesign.co.uk