

 
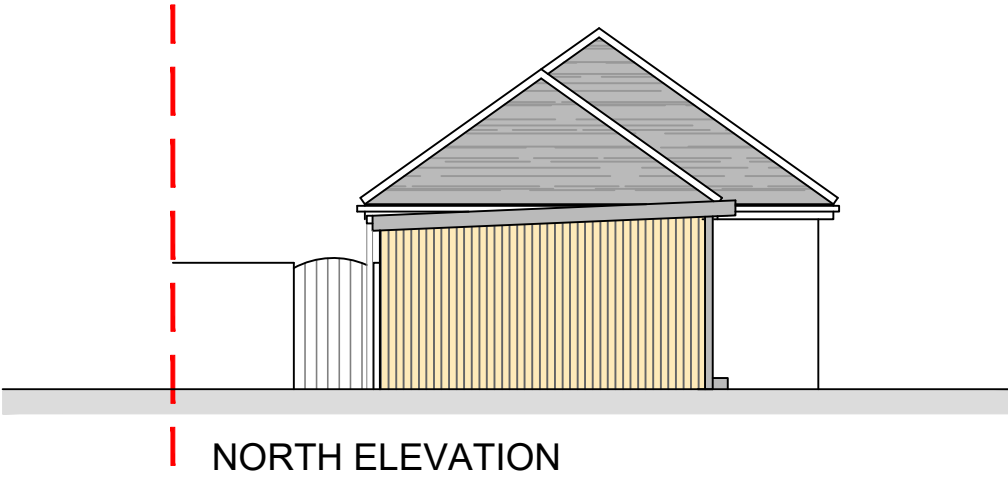


Notes
Report any discrepancies to the author.
Do not scale from this drawing.
This drawing is copyrighted to Temple Ford Design LTD.

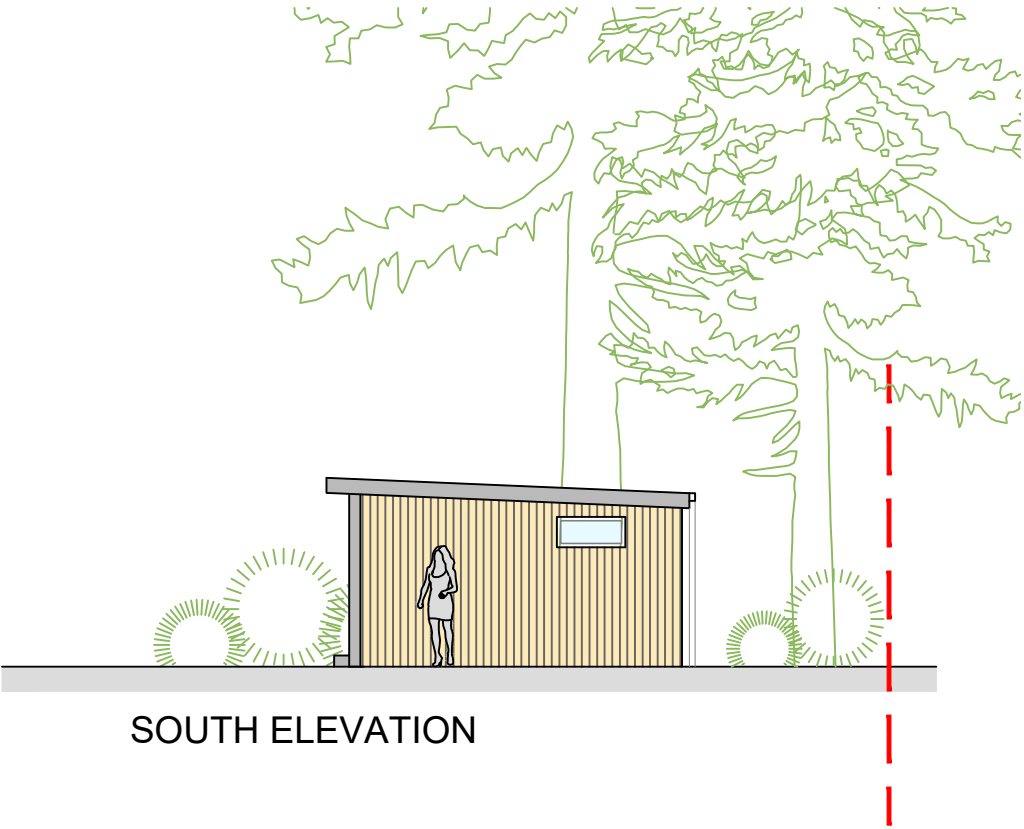

Office to be built on existing concrete base, where building overlaps mini pile system to be used

- Holes to be lined with plastic sheeting and positioned to protect tree roots

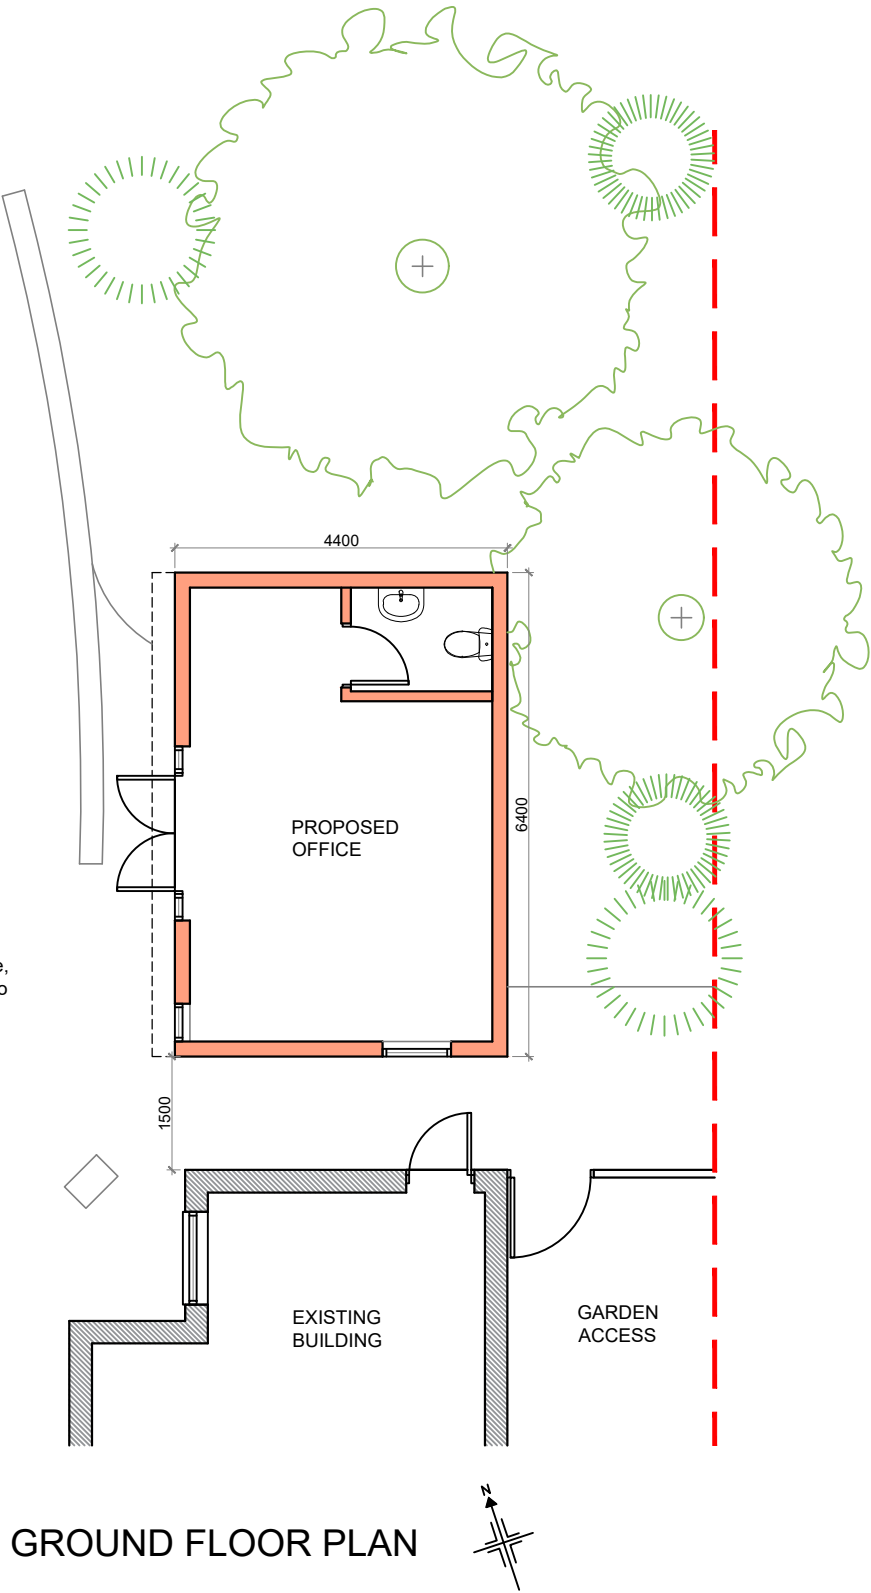

Revision Notes:		
Rev:	Date:	Description:
~	~	~

Date: June 2023		
Scale @ A3: 1:100		
Drawing Status: Design	Drawn: CW	Checked: MP

Project: Baroda Care Home Merdon Ave, Chandlers Ford
Drawing Title: Floor Plan / Elevations As Proposed

Client: Branksome Care Ltd		
Project: 2173	Dwg No: D01	Rev: ~

Temple Ford Design Ltd
architects

T 023 8027 6393
E templeforddesign@gmail.com W templeforddesign.co.uk