




This drawing has been produced for:
Mr & Mrs G Wilson
and prepared for submission as part of any statutory
Applications. It is not intended for use by any other
person or for any other building project or purpose
without prior permission from Toldfield Architects Ltd.



PROPOSED NORTH ELEVATION


PROPOSED MATERIALS:

WALLS	-	01	WHITE RENDER
ROOF	-	02	GREY GRP or similar
FRONT DOORS	-	03	GREY ALUMINIUM DOUBLE GLAZED
WINDOWS	-	04	GREY ALUMINIUM DOUBLE GLAZED
BALCONY SCREENING	-	05	OBSURE GLAZED TOUNGHENED GLASS
PARAPET COPING	-	06	WHITE POWDERCOATED DALES COPING
OBSCURED GLAZING	-	07	FROSTED GLASS
GUTTERS & DOWNPIPES	-	08	WHITE UPVC
GARAGE DOOR	-	09	GREY POWDERCOATED STEEL (ROLLER)
12x 250W SOLAR PANELS	-	10	BLUE BLACK GLASS

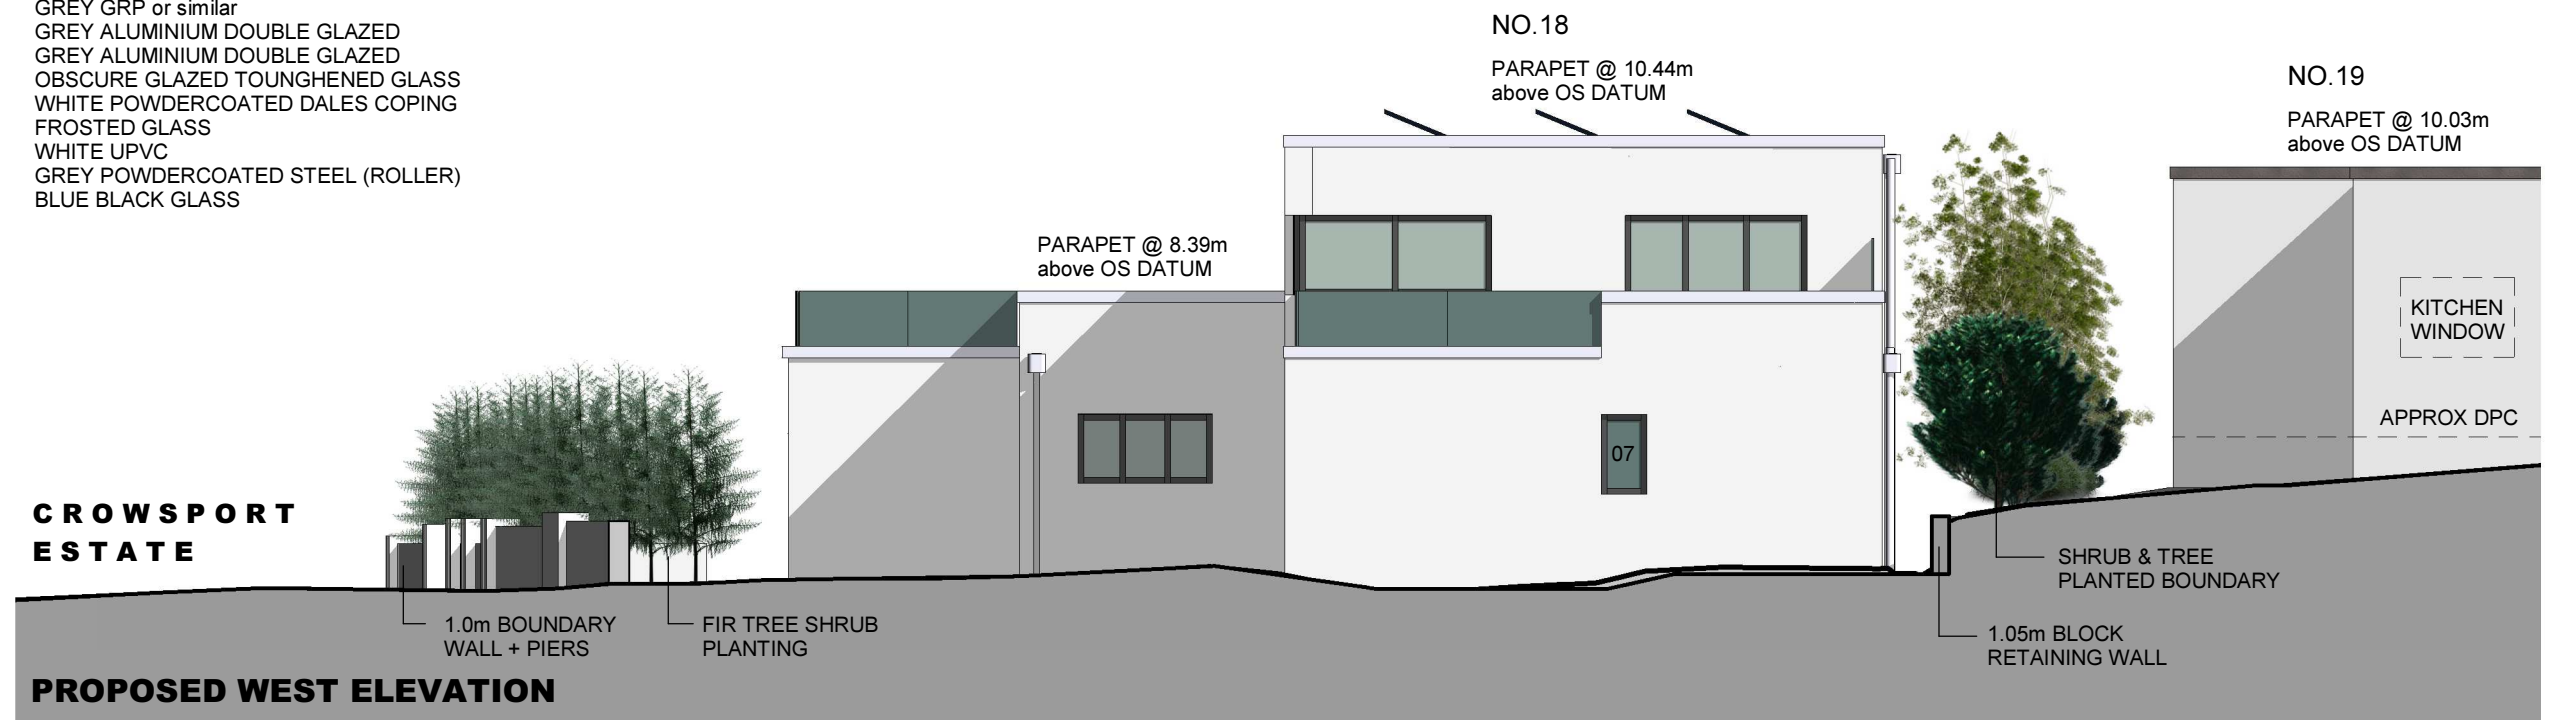

PROPOSED NORTH & WEST ELEVATIONS

SCALE 1:100

 

**© Toldfield Architect Ltd,
5 Freemantle Business Centre,
152 Millbrook Road East,
Southampton.
SO15 1JR**

Tel: 023 80 236165
Email: info@toldfieldarchitects.co.uk
adi@toldfieldarchitects.co.uk
kourosh@toldfieldarchitects.co.uk
Web: www.toldfieldarchitects.co.uk

Project Name and Address:

The Swallows, 18 Crowsport Estate, Hamble Le Rice,
Hamble. SO31 4HG

Client:

Mr & Mrs G Wilson

Drawing Title:

Proposed North and West Elevations

Project Ref:	Origion:	Zone:	Level:	Type:	Role:	Number:	Rev:
--------------	----------	-------	--------	-------	-------	---------	------

221202 TA - - -E -A - P15 B

Status:

Householders Planning Application

TA Code:

221202

Project Stage:

Planning

Sheet @ A1:

1 : 100

Date:

01/04/23

Rev:

Added note confirming Obscure Glazed Windows.

	Reduced percentage of glazing on North Elevation.
--	---

23/06/2023	
------------	--

27/03/2023

Dr:	
-----	--

AP	
----	--