

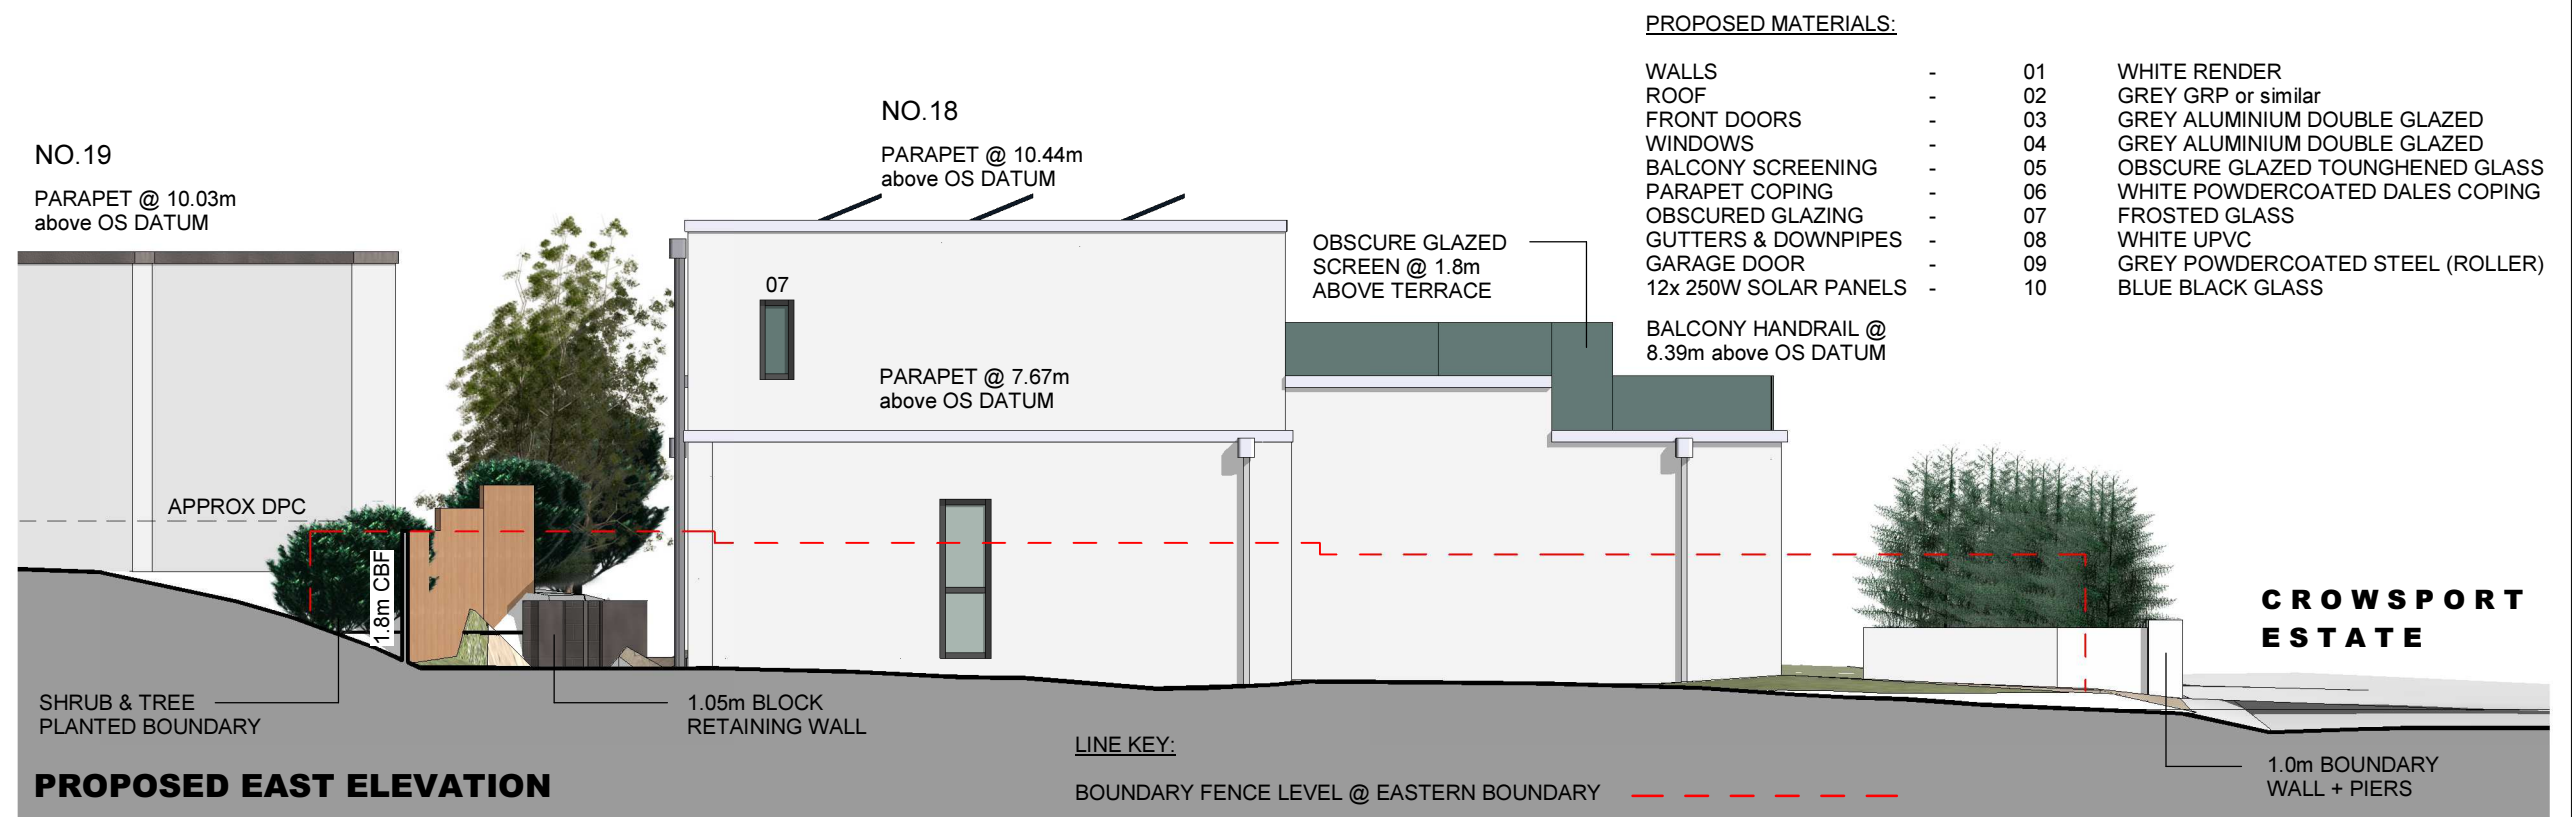
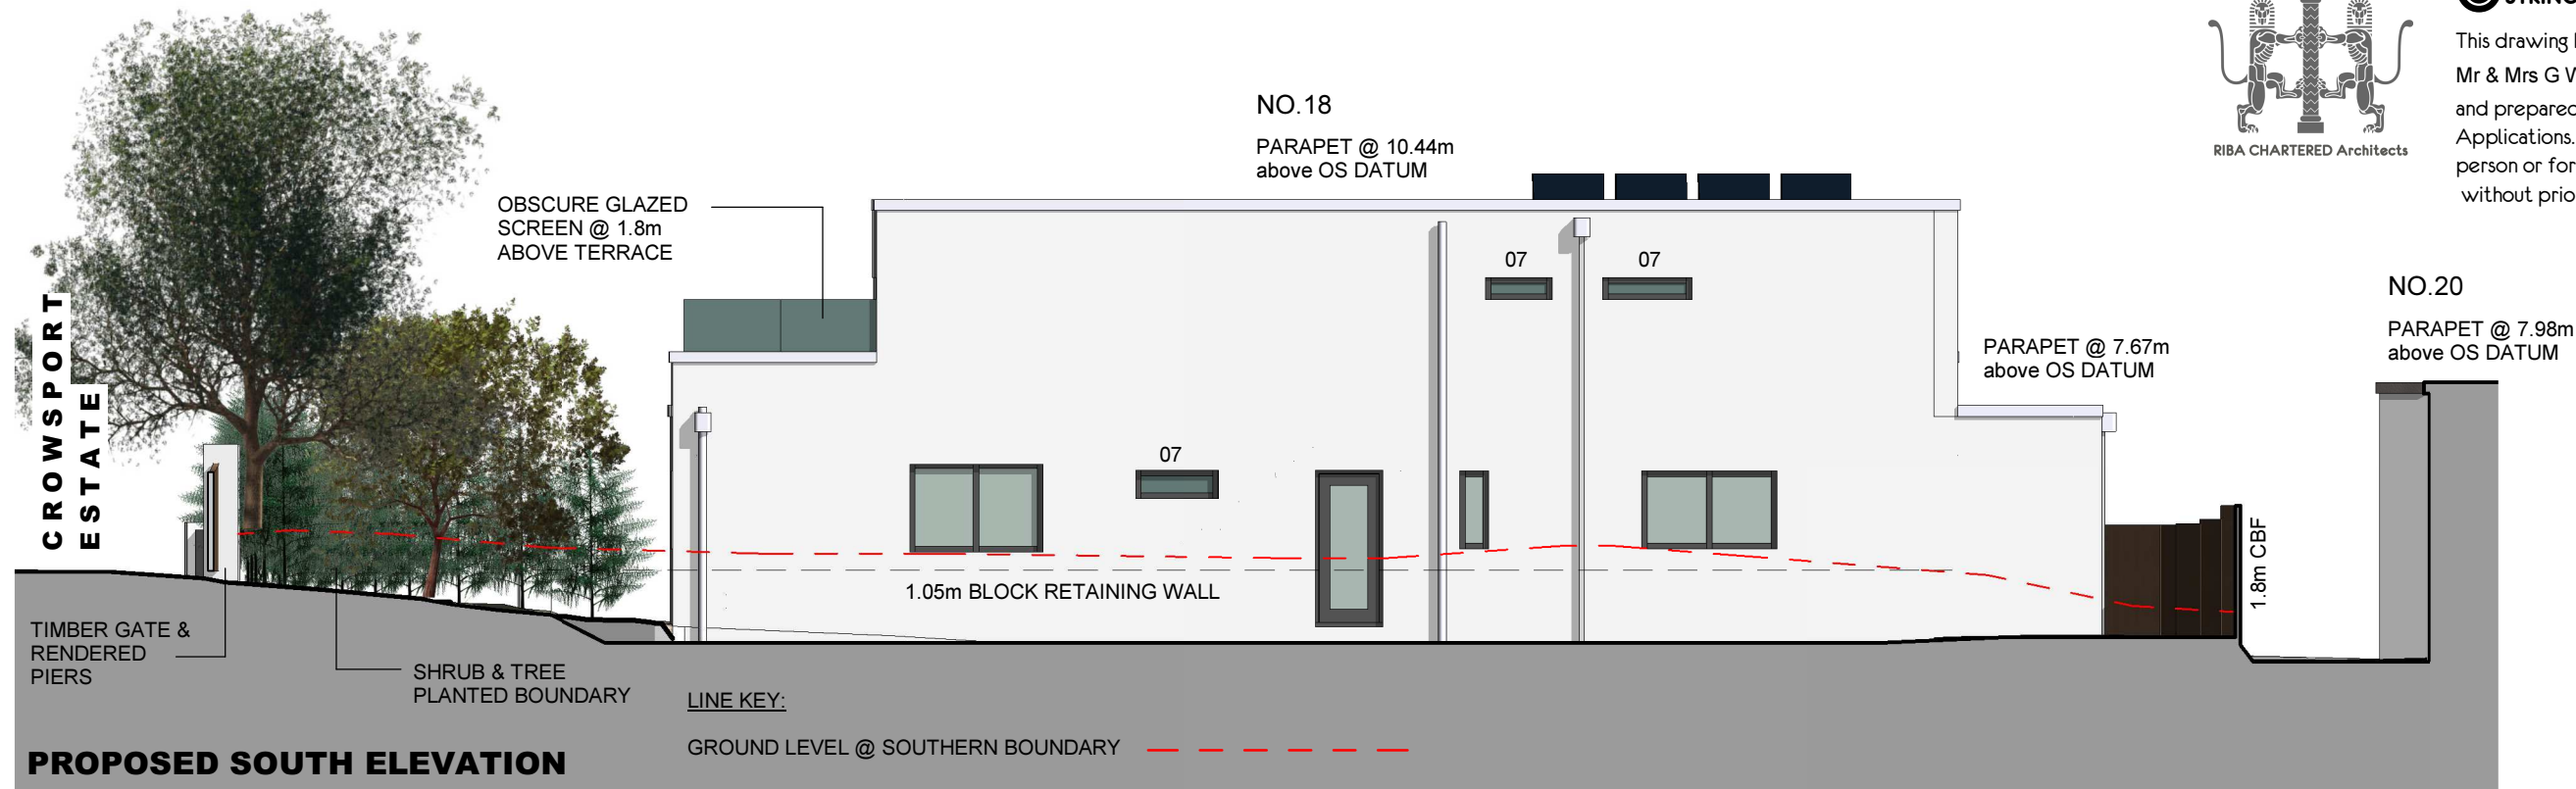


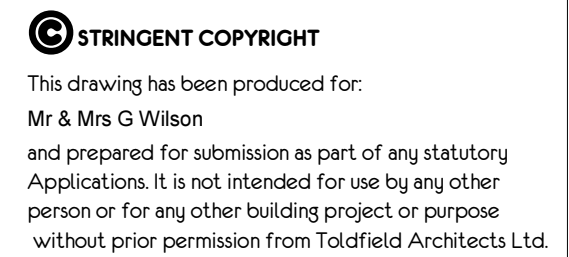

PROPOSED SOUTH & EAST ELEVATIONS

SCALE 1:100

 

**© Toldfield Architect Ltd,
5 Freemantle Business Centre,
152 Millbrook Road East,
Southampton.
SO15 1JR**

Tel: 023 80 236165
Email: info@toldfieldarchitects.co.uk
adi@toldfieldarchitects.co.uk
kourosh@toldfieldarchitects.co.uk
Web: www.toldfieldarchitects.co.uk

Project Name and Address:

The Swallows, 18 Crowsport Estate, Hamble Le Rice,
Hamble. SO31 4HG

Client:

Mr & Mrs G Wilson

Drawing Title:

Proposed South and East Elevations

Project Ref:	Origion:	Zone:	Level:	Type:	Role:	Number:	Rev:
--------------	----------	-------	--------	-------	-------	---------	------

221202 TA - - -E -A - P16 A

Status:

Householders Planning Application

TA Code:

221202

Project Stage:

Planning

Sheet @ A1:

1 : 100

Date:

01/04/23

Rev:

Added note confirming Obscure Glazed Windows.

23/06/2023

Dr:

AP	
----	--