



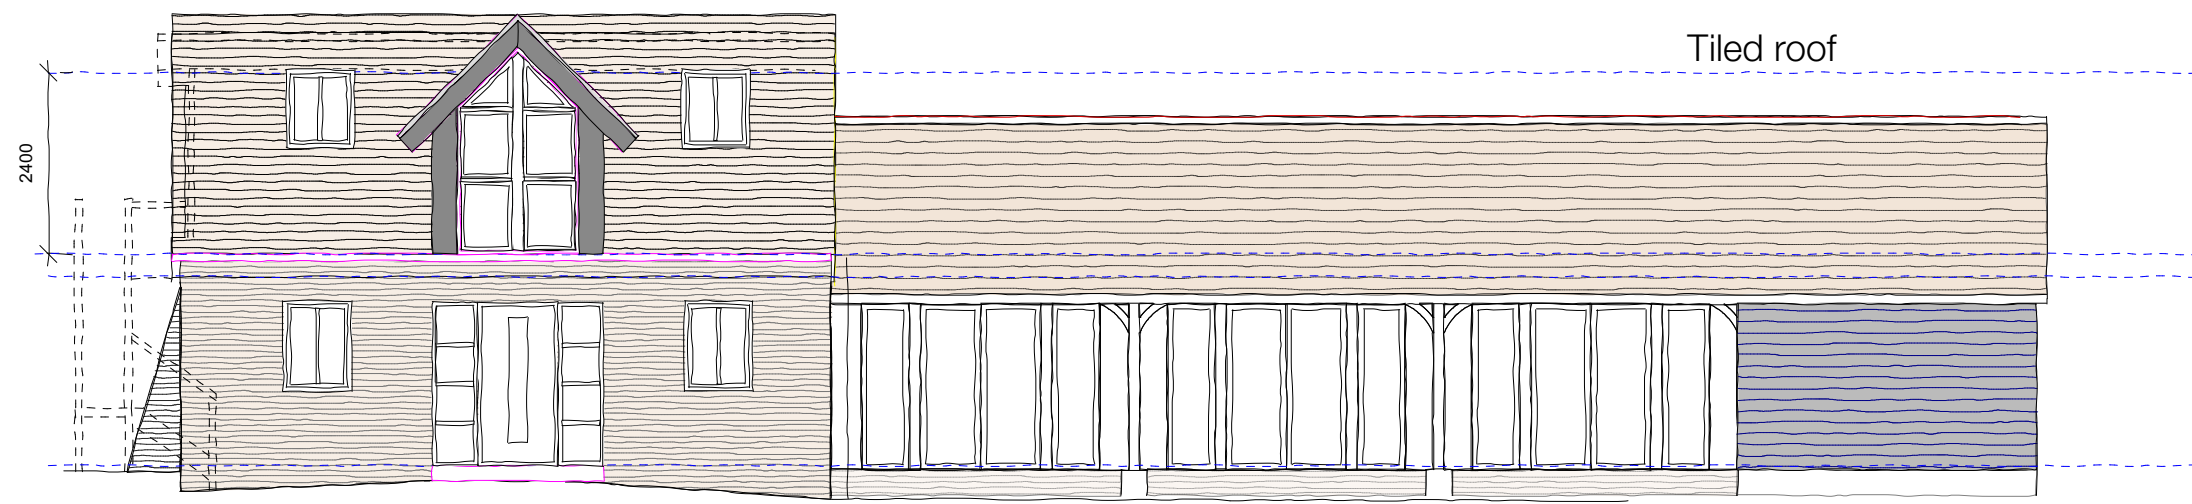


52.0m DATUM
BARN D
EAST ELEVATION



52.0m DATUM
BARN D
EAST ELEVATION

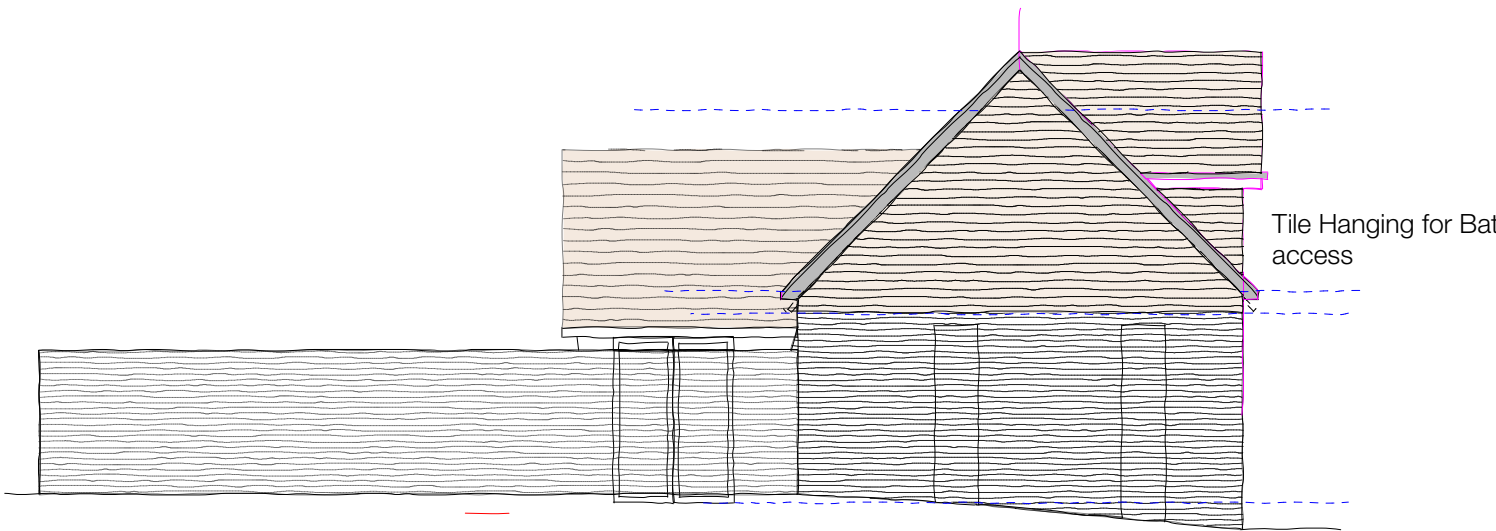


52.0m DATUM
BARN D
SOUTH ELEVATION

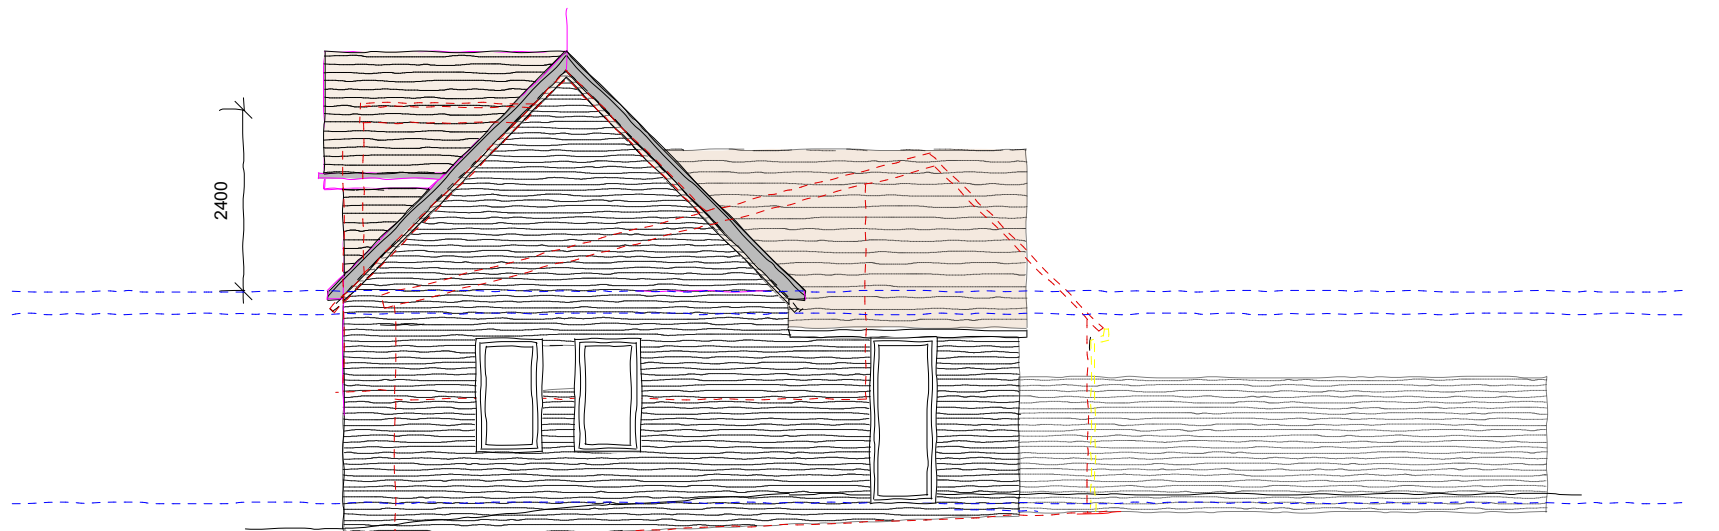


52.0m DATUM
BARN D
NORTH ELEVATION

REVISION	DATE	DESCRIPTION	P.M.
A	24.02.23	Roof Covering Amended	SH

HURRELL	ARCHITECTURE
Hurrell Architecture Limited Alresford	
t 01962 736 761 e mail@hurrellarchitecture.co.uk	
CLIENT	
PROJECT Mortimers Farm Mortimers Lane	
DRAWING Barn D Proposed Plans Elevations	
DRAWING NO. 991-D-014	REVISION A
WORKSTAGE Planning	STATUS
SCALE @ A1 1:100	SCALE @ A3 1:200
DATE December 2022	DRAWN BY

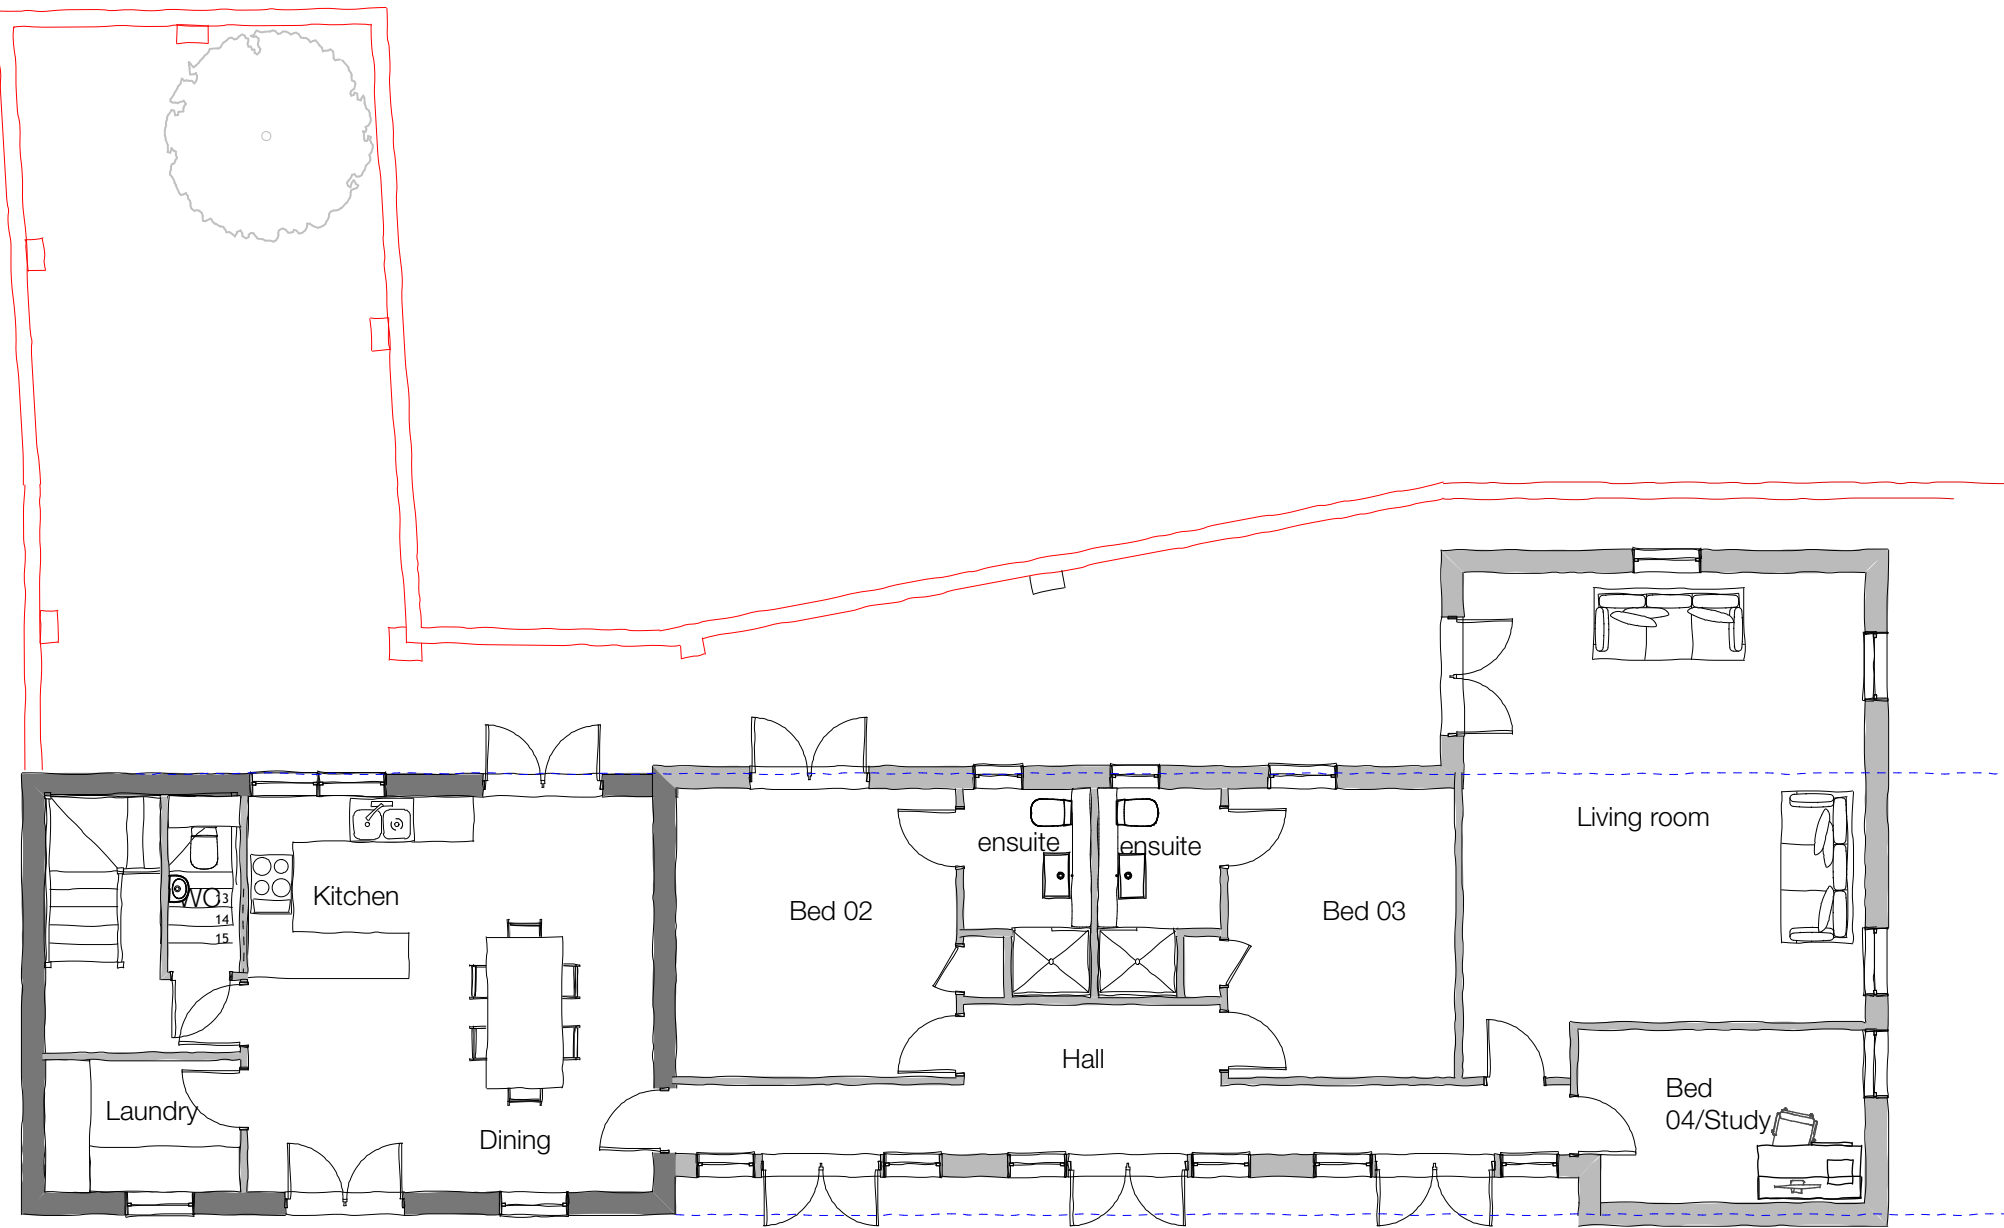

BARN D PROPOSED GROUND FLOOR

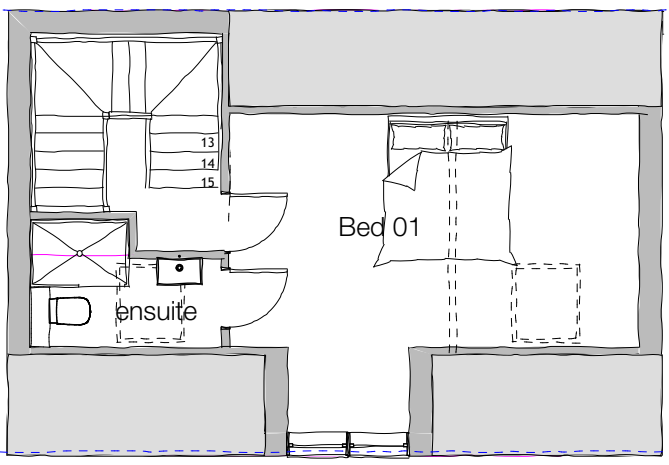

BARN D PROPOSED UPPER FLOOR

MATERIALS

- Red/Multi Plinth brick
- Clay roof tiles
- Timber cladding
- Windows, Anthracite aluminium

