



52.0m DATUM
BARN C
NORTH ELEVATION

52.0m DATUM
BARN C
EAST ELEVATION

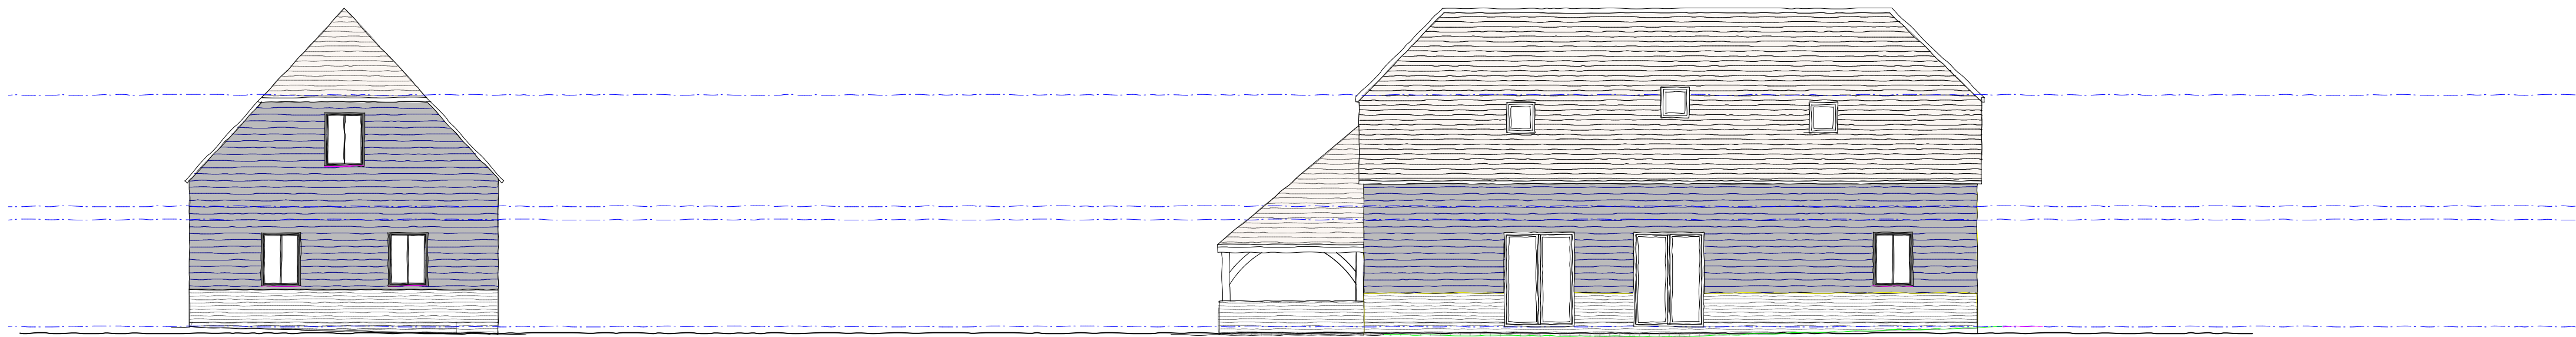


52.0m DATUM
BARN C
SOUTH ELEVATION

52.0m DATUM
BARN C
WEST ELEVATION

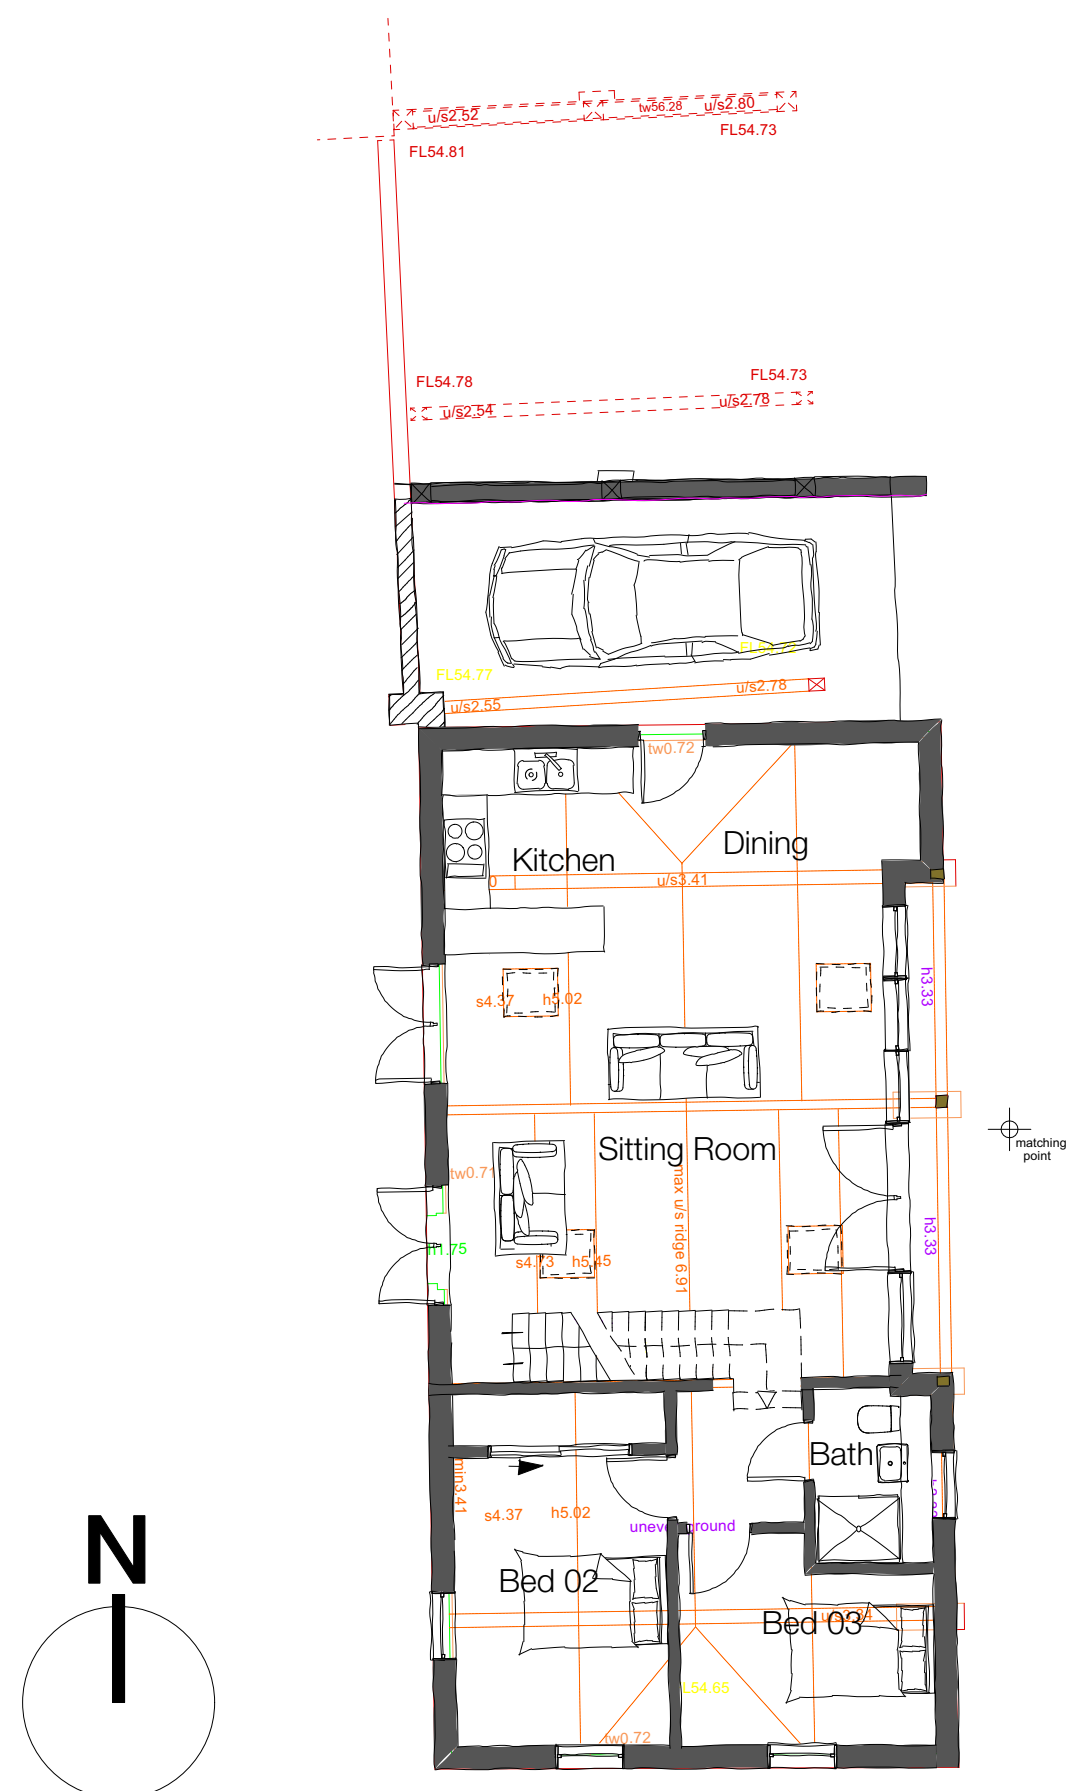

BARN C PROPOSED GROUND FLOOR

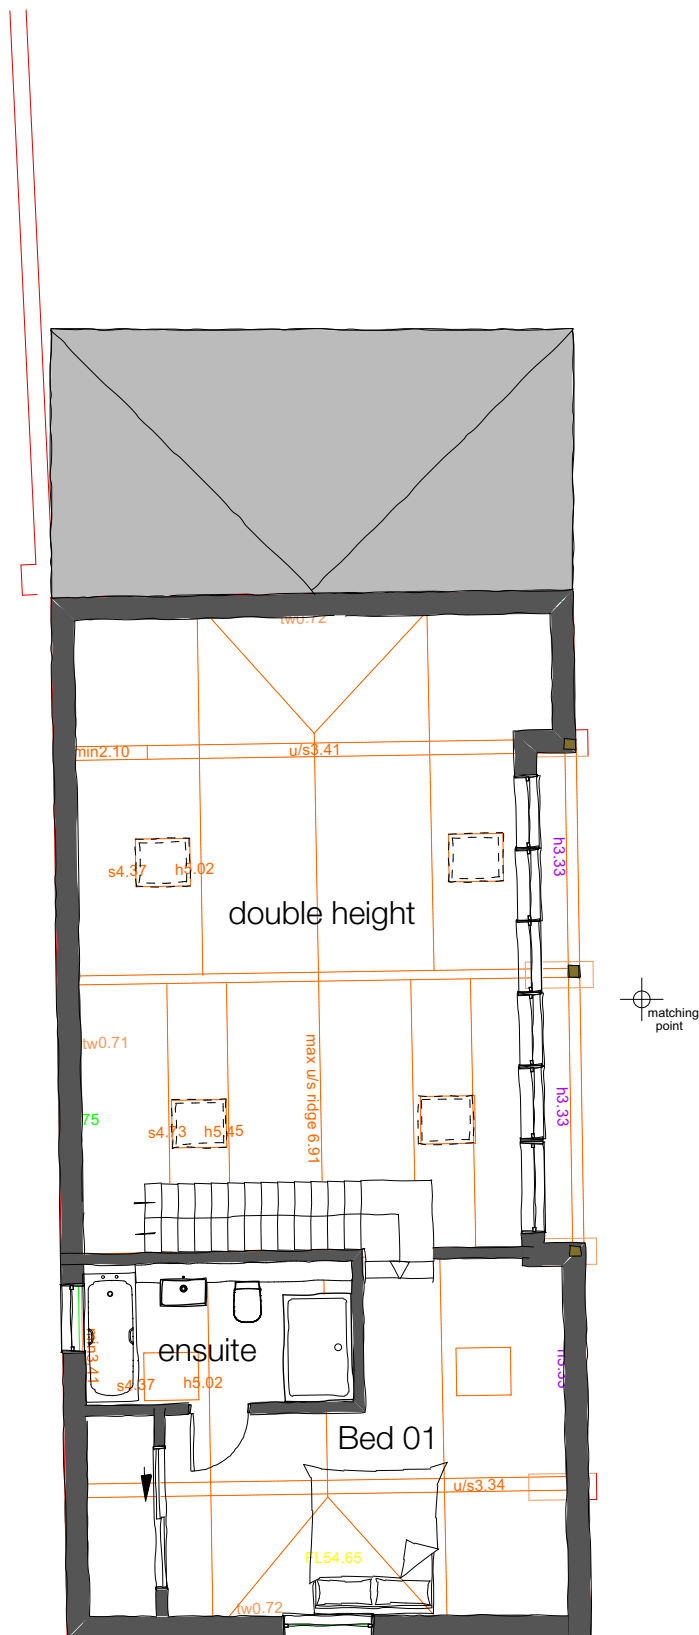

BARN C PROPOSED UPPER FLOOR

MATERIALS

- Red/Multi Plinth brick
- Clay roof tiles
- Timber cladding
- Windows, Anthracite aluminium

0 2 4 6 8 10 M

REVISION	DATE	DESCRIPTION	P.M.
A	June 2023	Updated	SH

HURRELL		ARCHITECTURE			
		Hurrell Architecture Limited Alresford t 01962 736 761 e mail@hurrellarchitecture.co.uk			
CLIENT					
PROJECT					
Mortimers Farm Mortimers Lane					
DRAWING					
Barn C Proposed Plans Elevations					
DRAWING NO.			REVISION		
991-D-013			A		
WORKSTAGE	Planning	STATUS			
SCALE @A1	1:100	SCALE @ A3		1:200	
DATE	December 2022	DRAWN BY			

Dimensions to be checked on site.
All in millimetres unless stated.
For construction purposes do not scale.
This drawing cannot be copied without the
written permission of
HURRELL ARCHITECTURE LIMITED

RIBA
Chartered Practice