
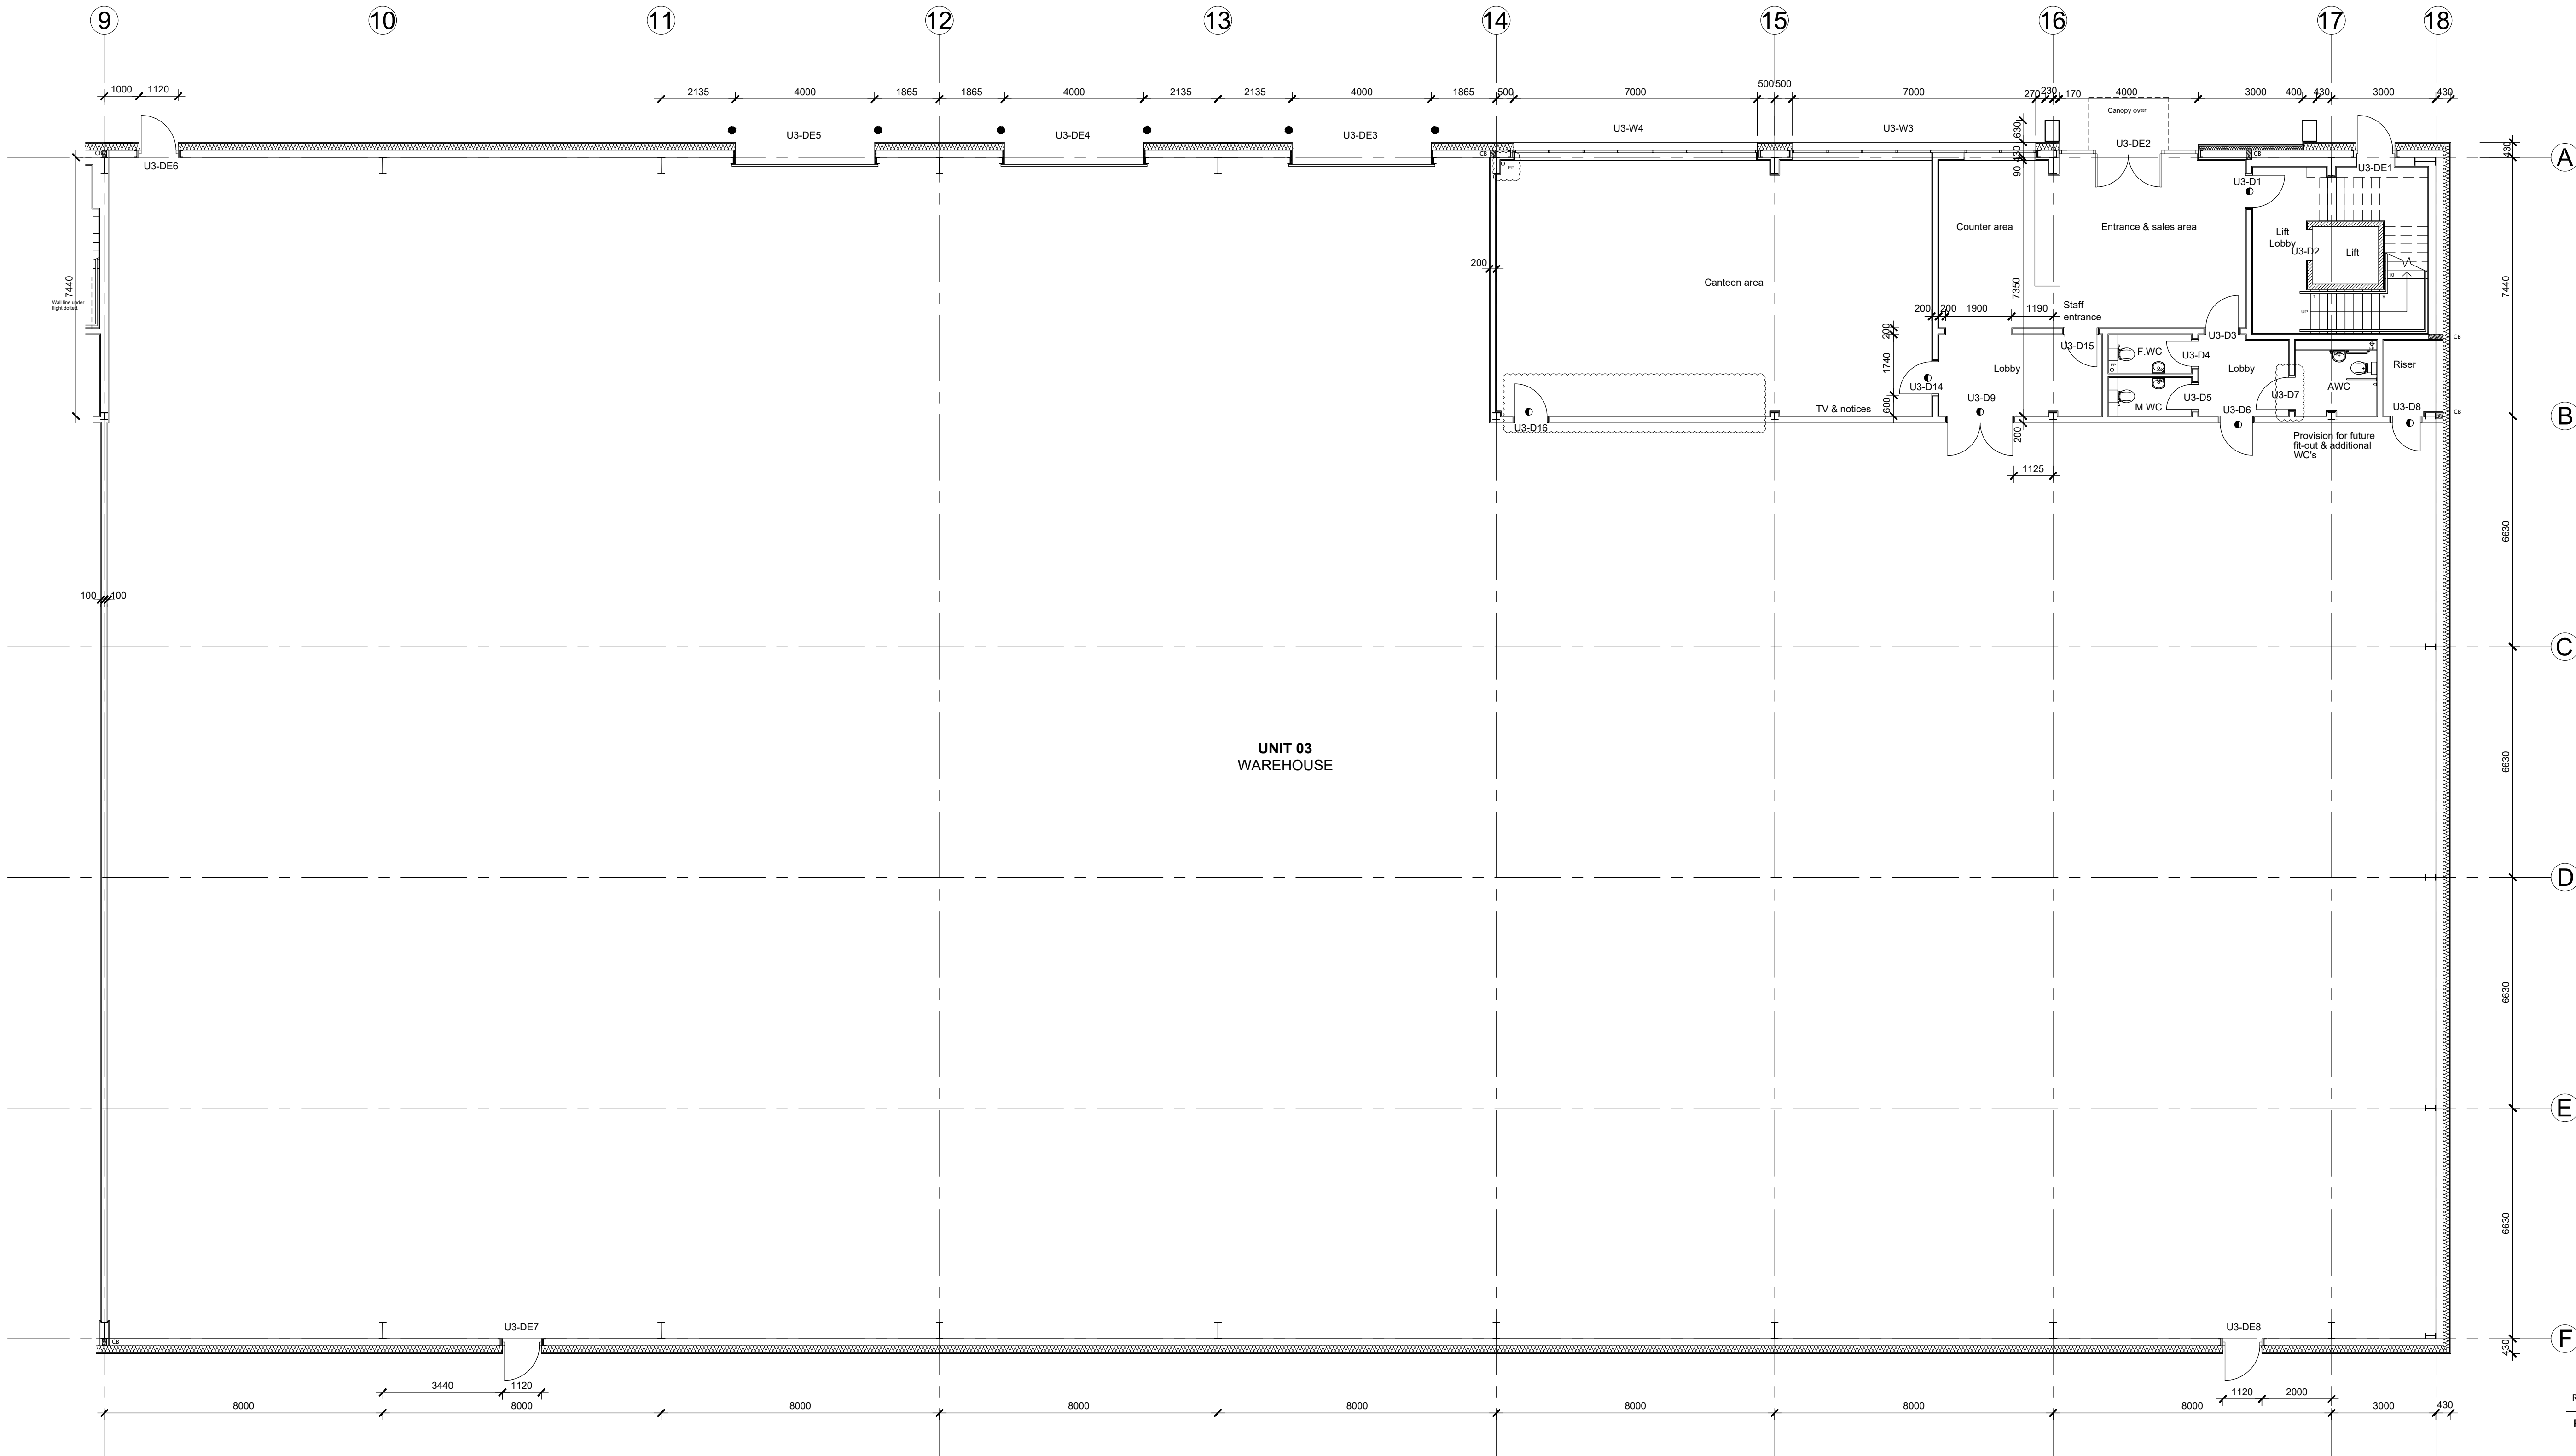


- Notes:
- 1 External wall thickness to be confirmed.
- 2 denotes 30/30 FRSC doorset.
- D. 20.12.22 Updated as clouded.
- C. 26.08.22 Canteen and entrance area updated.
- B. 20.08.22 Escape door relocated. Door and window numbers revised.
- A. 01.08.22 Previous unit 3 offices/core omitted complete, lift added to unit 4 with previous WCs rearranged to suit. Trade counter/canteen and windows added.

 

REV.			
PROJECT			
Oxenwood Real Estate			
Woodside Road			
Eastleigh South			
DRAWING			
Ground Floor Plan			
Unit 3			
SCALE	PAPER SIZE	DATE	DRAWN BY
1:100	A1	30.03.22	
DRAWING N°			REVISION
194.02.11			D
CAD REF194.02.11 D proposed ground floor plans unit 3.d			