
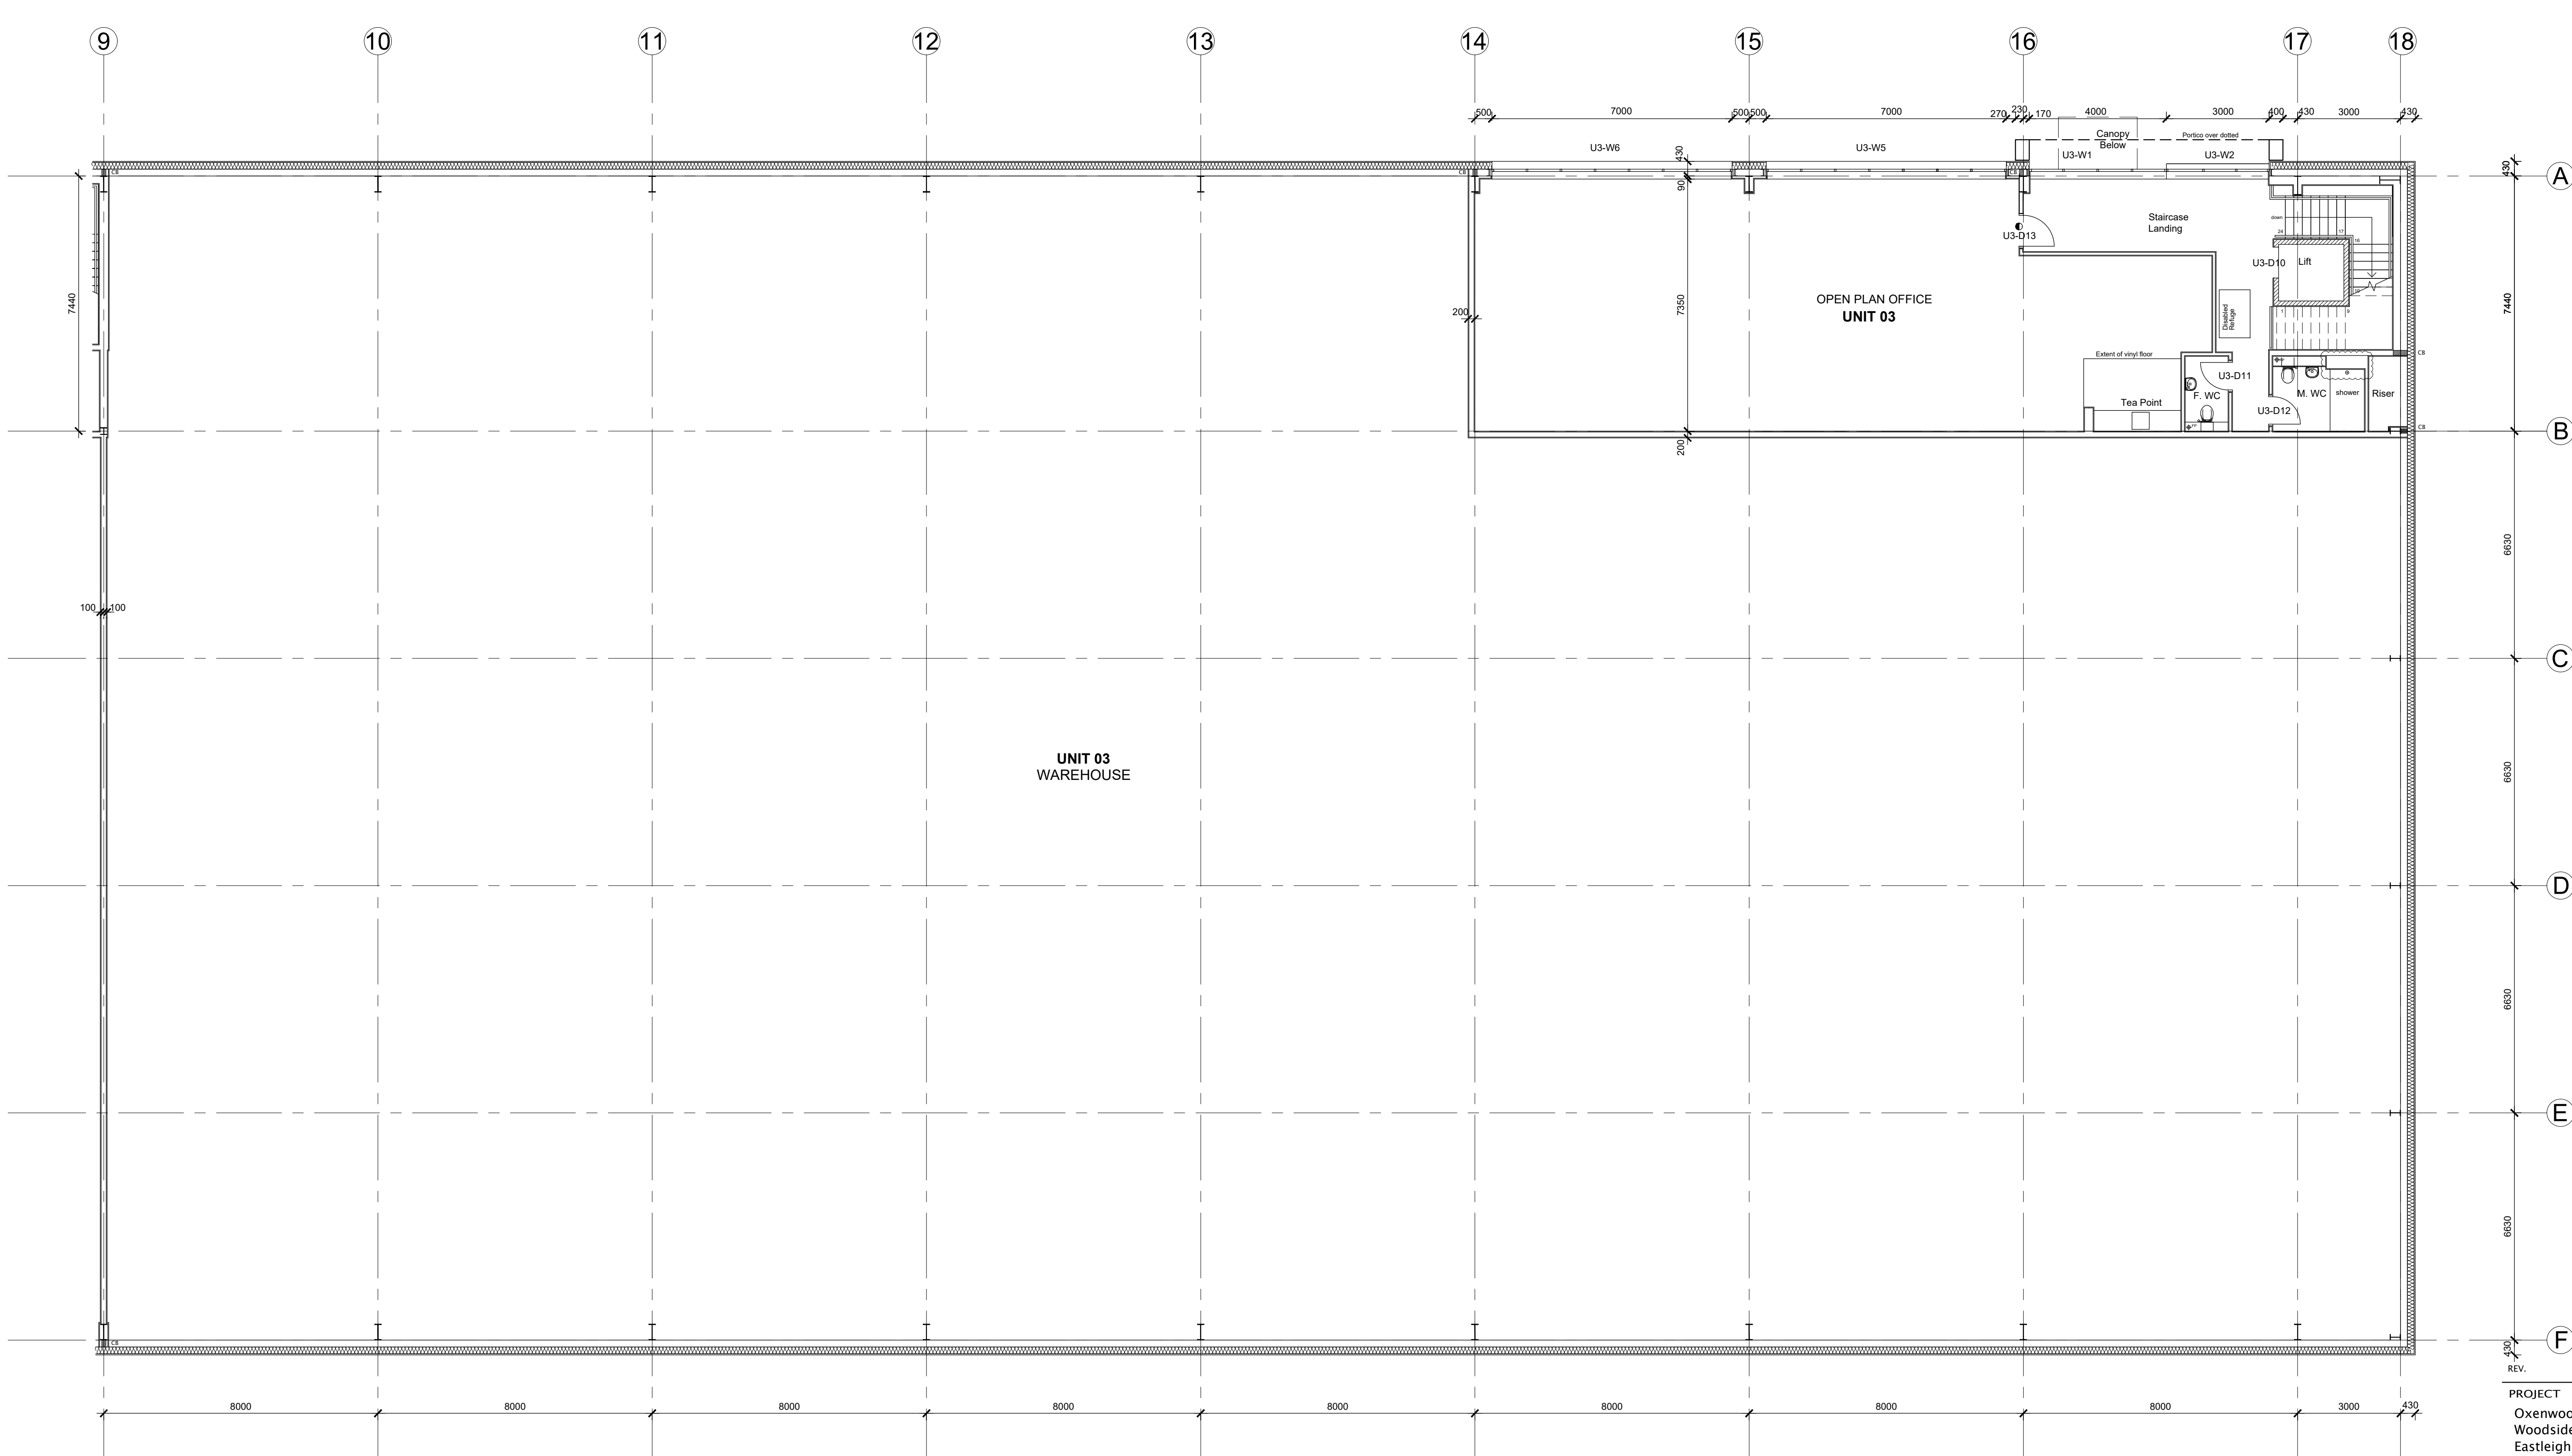


- C. 20.12.22 Updated as clouded.
B. 20.08.22 Door and window numbers revised.
A. 01.08.22 Previous unit 3 offices/core omitted complete, lift added to Previous unit 4 with WCs rearranged to suit.

Notes.
1 External wall thickness to be confirmed.
2  denotes 30/30 FRSC doorset.

 

PROJECT
Oxenwood Real Estate
Woodside Road
Eastleigh South

DRAWING
First Floor Plan
Unit 3

SCALE	PAPER SIZE	DATE	DRAWN BY
1:100	A1	30.03.22	
DRAWING N°			REVISION
194.02.13			C
CAD REF:194.02.13 C proposed first floor plans unit 3.dwg			

www.ke-architecture.com
studio@ke-architecture.com
Unit 18D, Chiltern Court
Asheridge Road
Chesham, HPS 29X
t 01494 776042

