



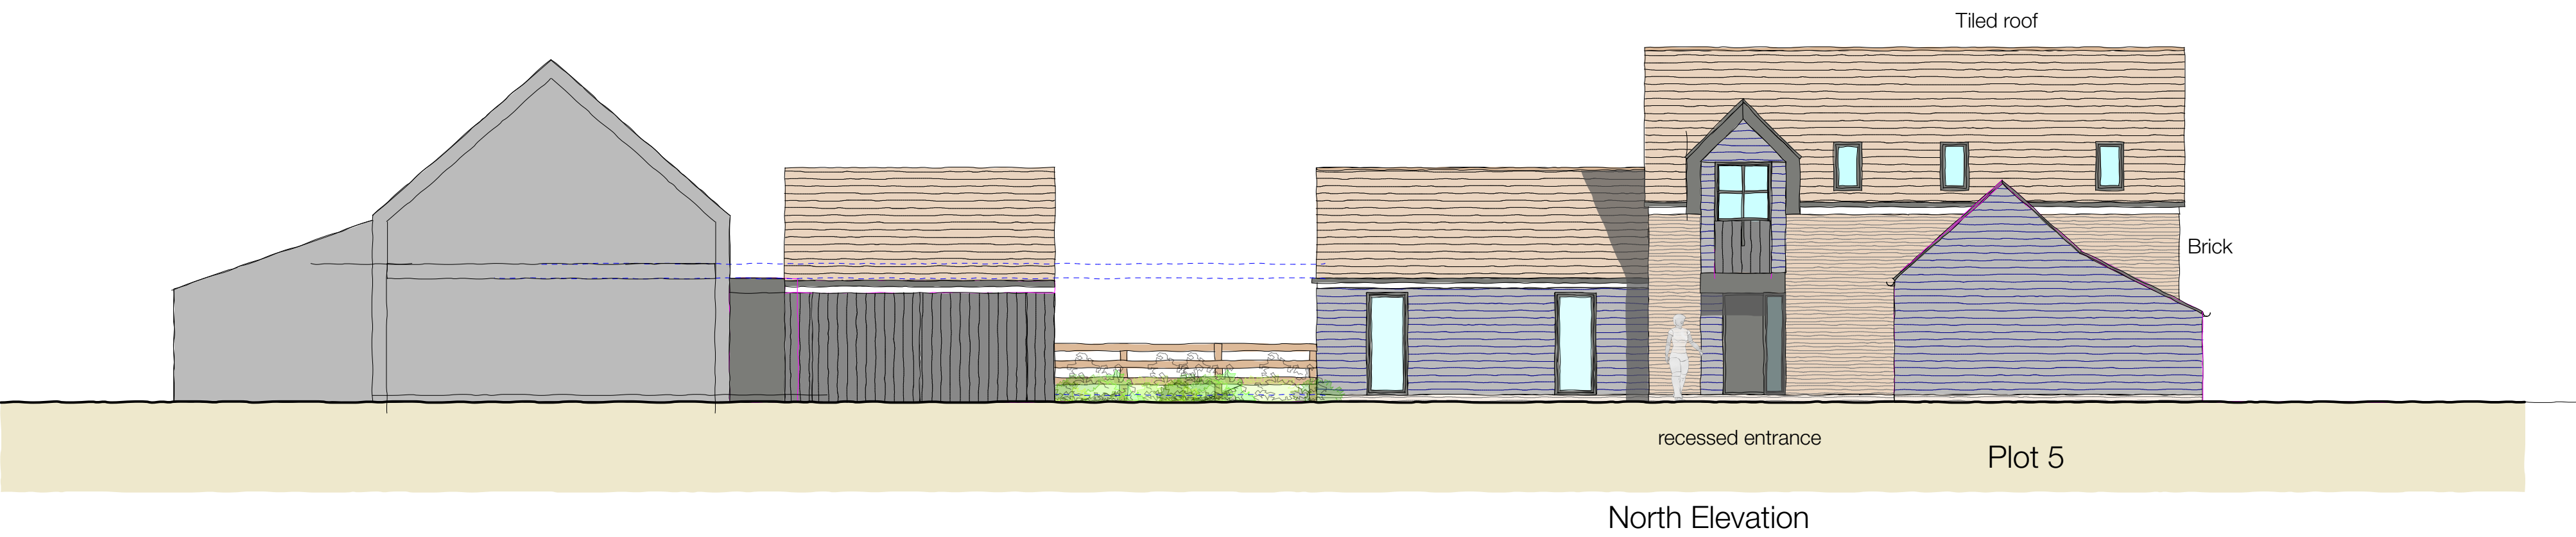


Section through Plot 4

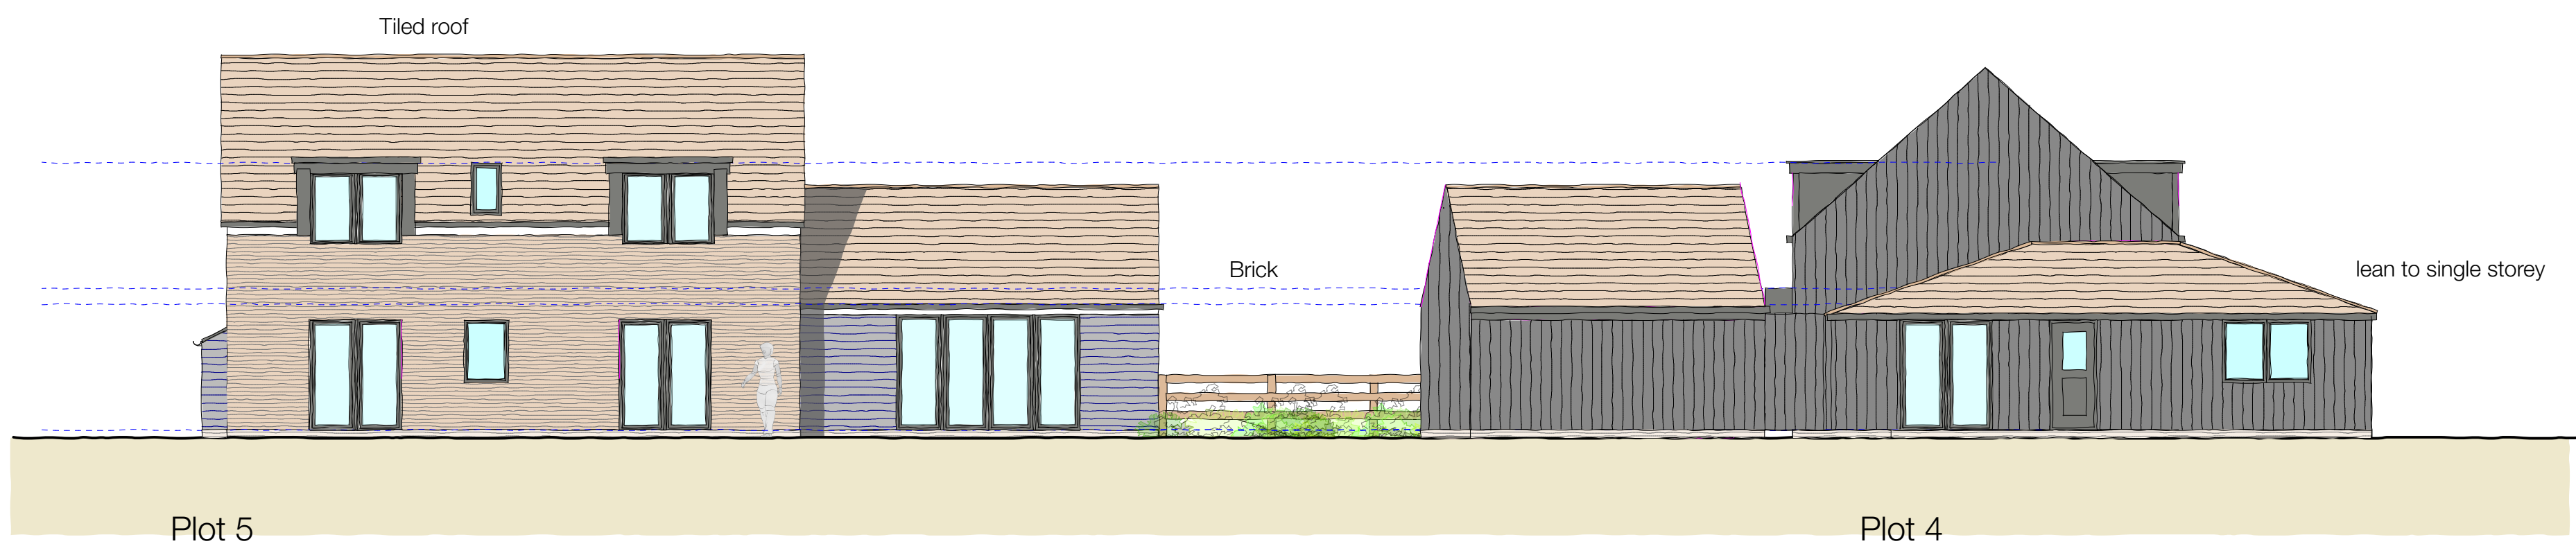

DATUM 50.00


South Elevation

 

MATERIALS




Multi stock brick

 

Clay Roof tiles



Vertical Timber dark stained

 

Horizontal Timber dark stained



Windows, Anthracite aluminium

REVISION	DATE	DESCRIPTION	P.M.
A	June 2023	Redesigned	SH

HURRELL		ARCHITECTURE					
		Hurrell Architecture Limited Alresford t 01962 736 761 e mail@hurrellarchitecture.co.uk					
CLIENT							
PROJECT							
Mortimers Farm Mortimers Lane							
DRAWING							
Site of Barn F Elevations Sheet 03							
DRAWING NO.		REVISION					
991-D-020		A					
WORKSTAGE	Planning	STATUS					
SCALE @A1	1:100	SCALE @ A3	1:200				
DATE	December 2022	DRAWN BY					

Dimensions to be checked on site.
All in millimetres unless stated
For construction purposes do not scale
This drawing cannot be copied without the
written permission of
HURRELL ARCHITECTURE LIMITED

RIBA
Chartered Practice