



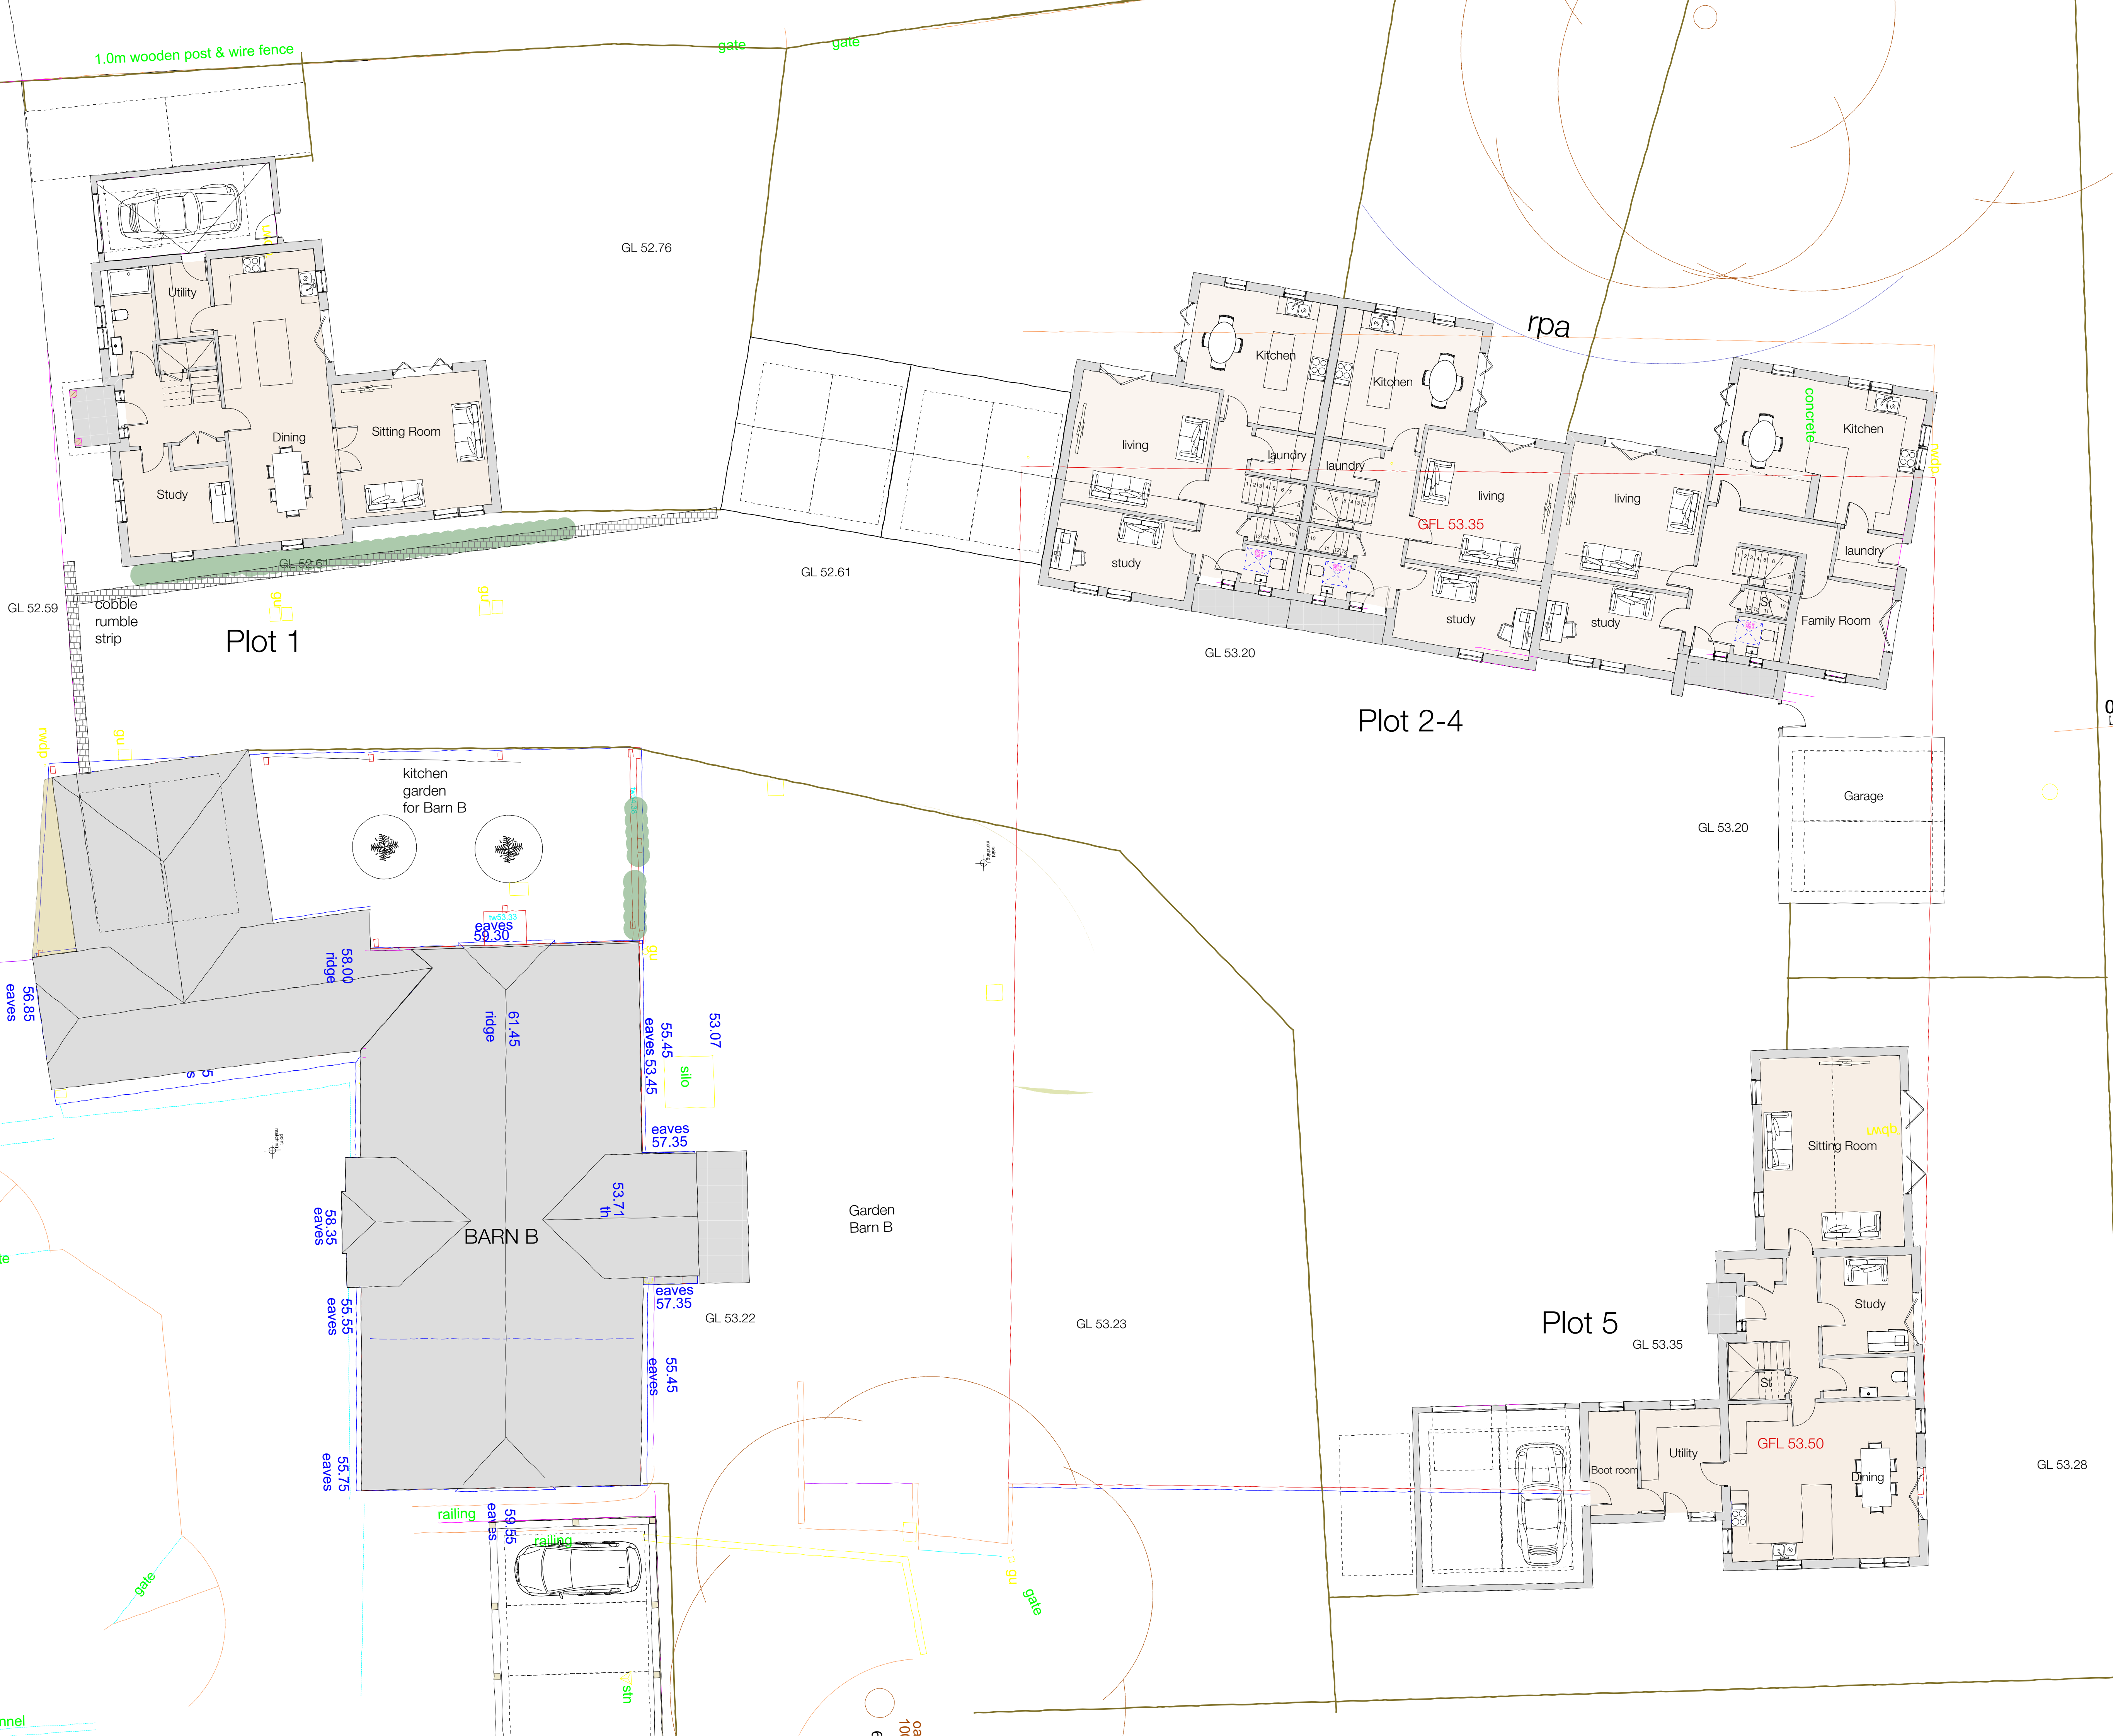

- Unit 1 160 sq.m. 4 Bed
- Unit 2 130sq.m. 3 Bed
- Unit 3 130 sq.m. 3 Bed
- Unit 4 155 sq.m. 3 Bed
- Unit 5 180 sq.m. 4 Bed

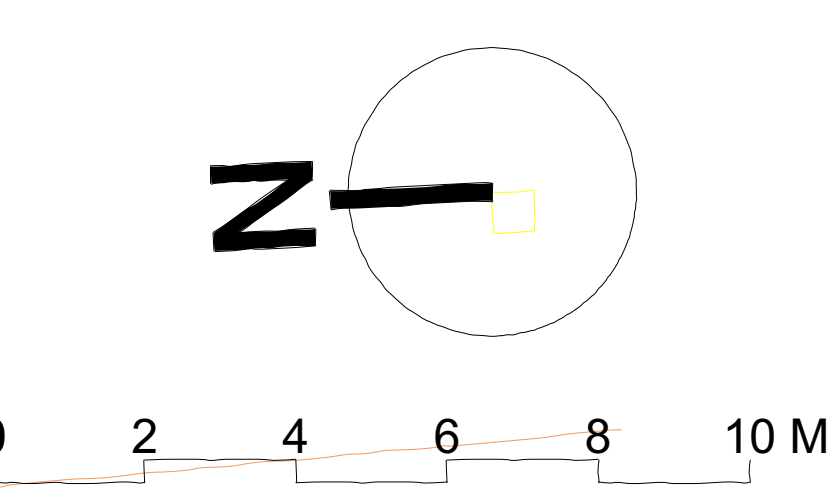

REVISION	DATE	DESCRIPTION	P.M.
A	June 2023	Redesigned	SH

HURRELL ARCHITECTURE
Hurrell Architecture Limited
Alresford
t 01962 736 761
e mail@hurrellarchitecture.co.uk

CLIENT

PROJECT
Mortimers Farm
Mortimers Lane

DRAWING
Site of Barn F
Proposed Ground Floor Plans

DRAWING NO.	REVISION
991-D-016	A

WORKSTAGE	Planning	STATUS
SCALE @ A1	1:100	SCALE @ A3 1:200
DATE	December 2022	DRAWN BY

Dimensions to be checked on site.
All in millimetres unless stated.
For construction purposes do not scale.
This drawing cannot be copied without the written permission of
HURRELL ARCHITECTURE LIMITED

RIBA
Chartered Practice