
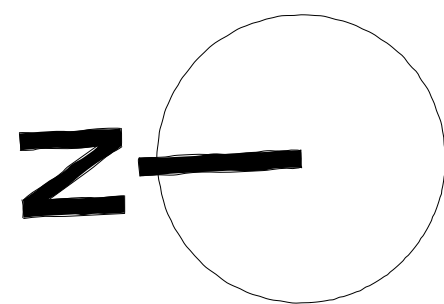


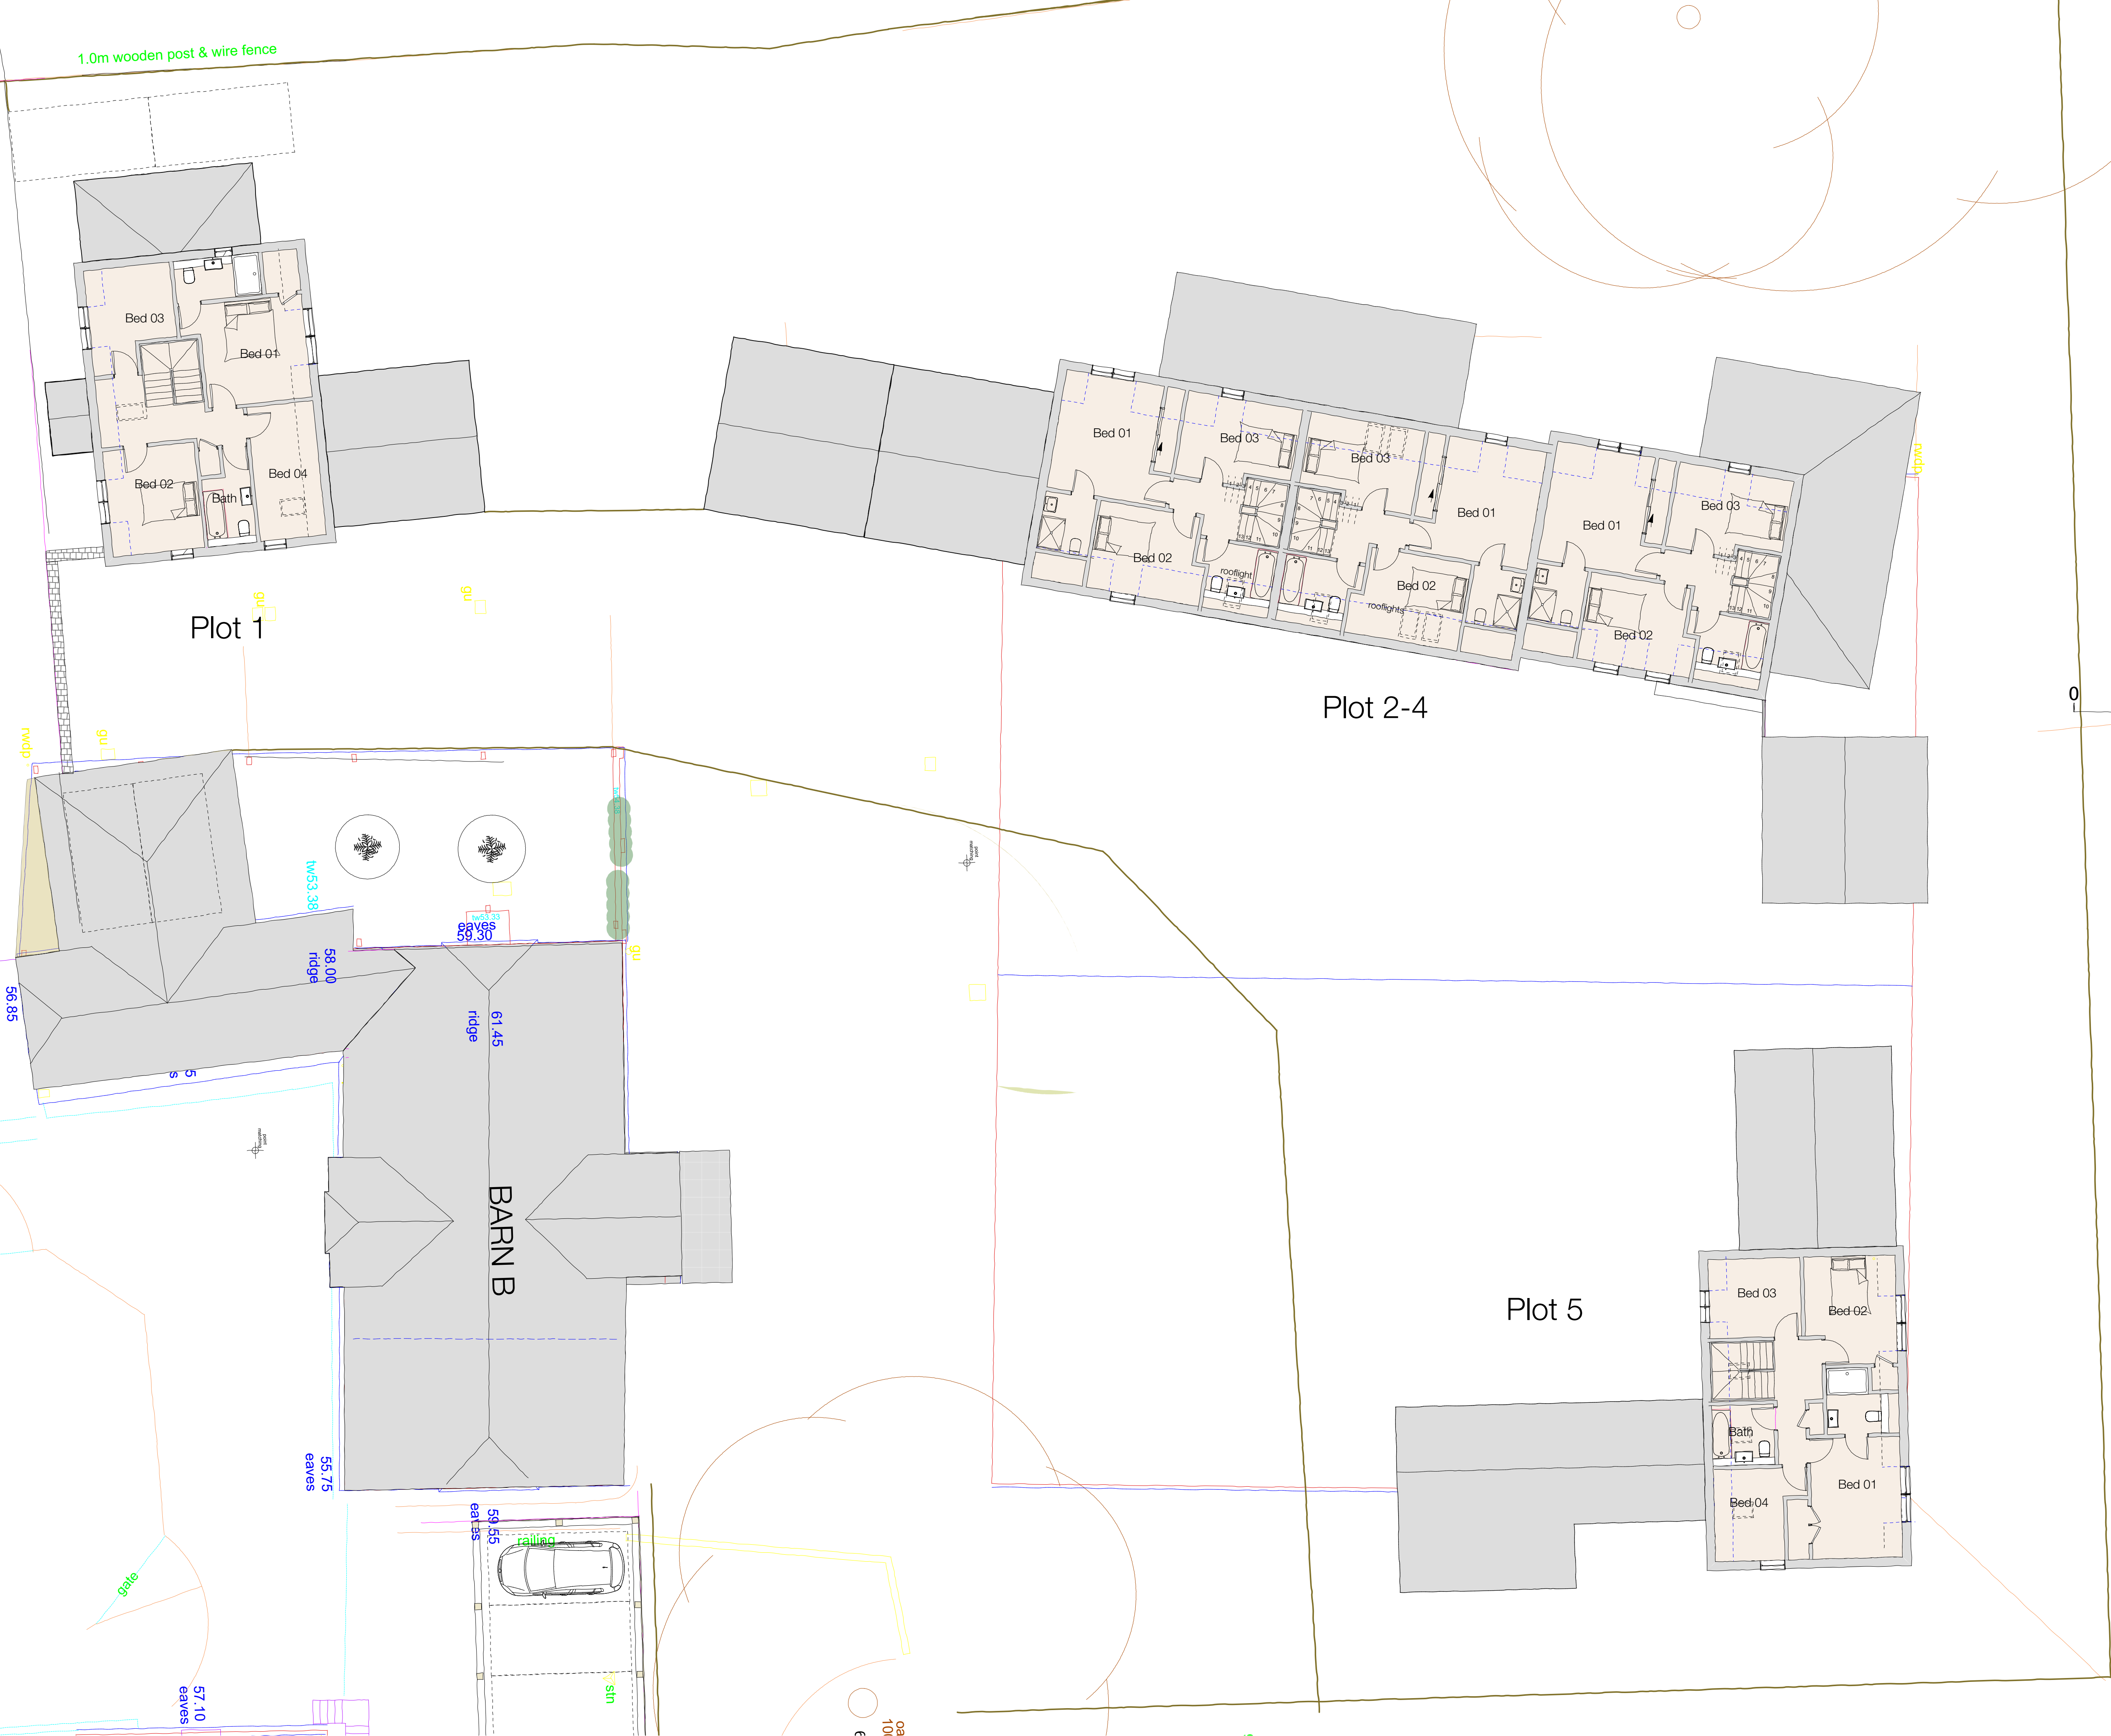

0 2 4 6 8 10 M

REVISION	DATE	DESCRIPTION	P.M.
A	June 2023	Redesigned	SH

HURRELL		ARCHITECTURE			
		Hurrell Architecture Limited Alresford t 01962 736 761 e mail@hurrellarchitecture.co.uk			
CLIENT					
PROJECT					
Mortimers Farm Mortimers Lane					
DRAWING					
Site of Barn F Proposed First Floor Plans					
DRAWING NO.			REVISION		
991-D-017			A		
WORKSTAGE	Planning	STATUS			
SCALE @ A1	1:100	SCALE @ A3	1:200		
DATE	December 2022	DRAWN BY			