


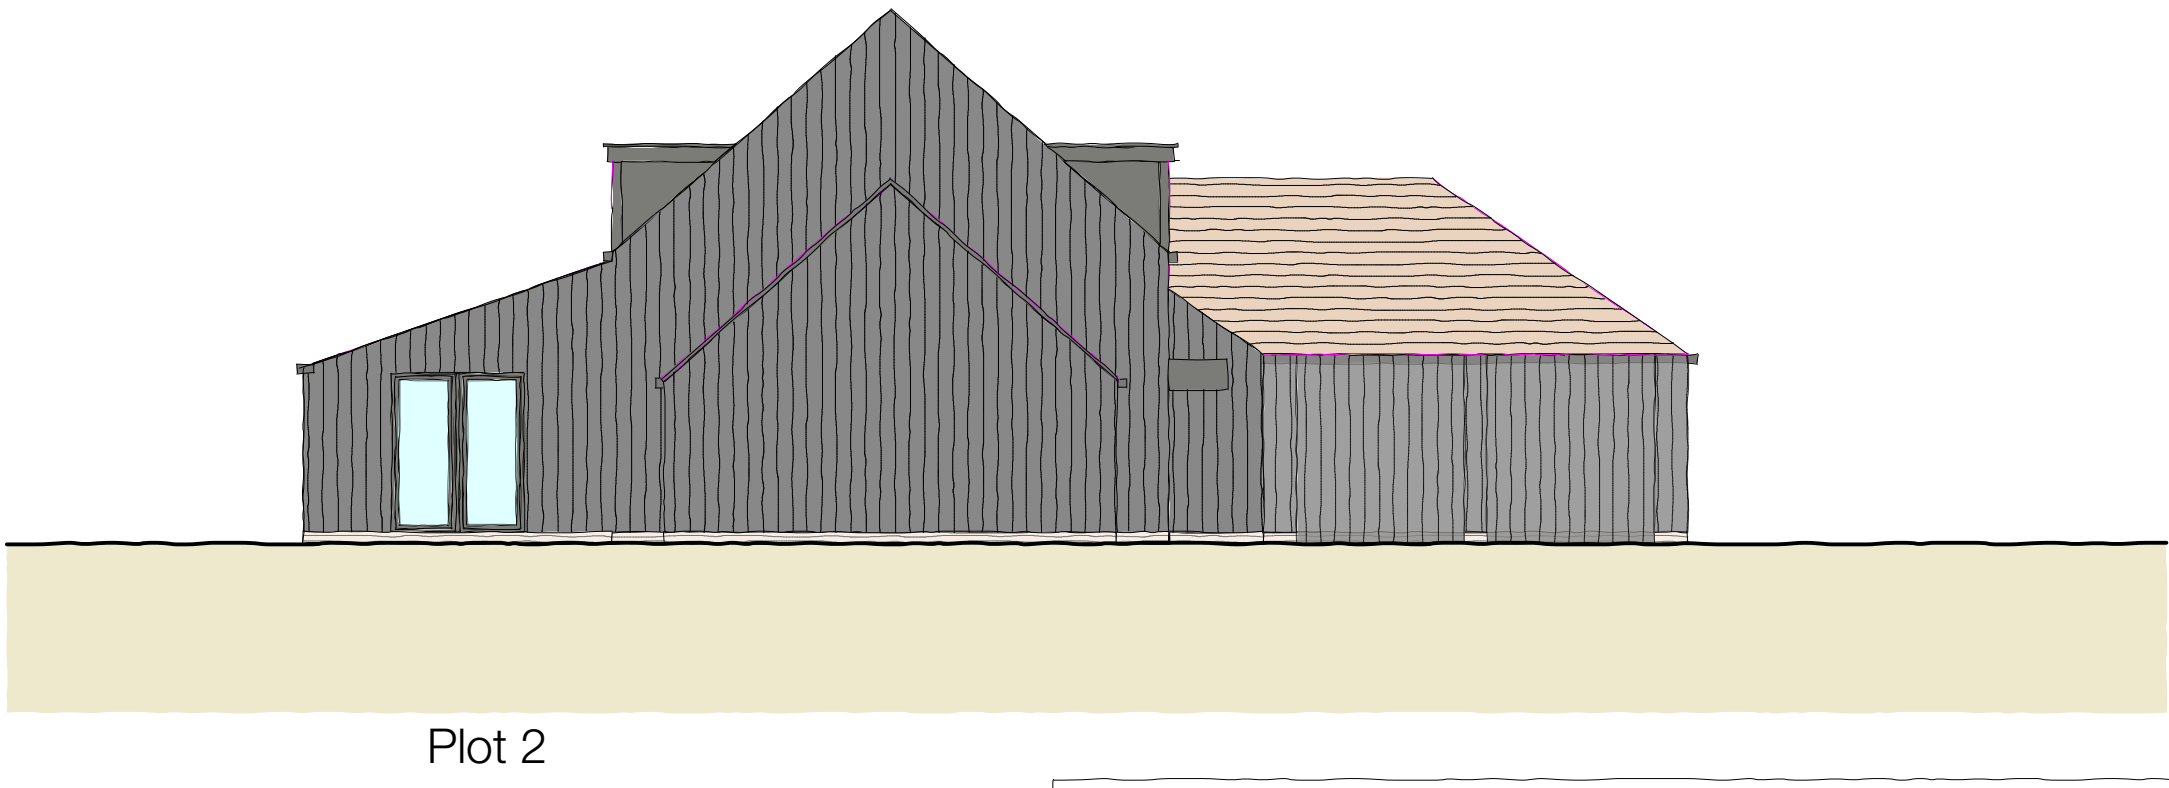

West Elevation



South Elevation



North Elevation

MATERIALS

- Multi stock brick
- Clay Roof tiles
- Vertical Timber dark stained
- Horizontal Timber dark stained
- Windows, Anthracite aluminium

REVISION	DATE	DESCRIPTION	P.M.
A	June 2023	Redesigned	SH

HURRELL	ARCHITECTURE		
		Hurrell Architecture Limited Alresford t 01962 736 761 e mail@hurrellarchitecture.co.uk	
CLIENT			
PROJECT			
Mortimers Farm Mortimers Lane			
DRAWING			
Site of Barn F Elevations Sheet 02			
DRAWING NO.		REVISION	
991-D-019		A	
WORKSTAGE	Planning	STATUS	
SCALE @ A1	1:100	SCALE @ A3	1:200
DATE	December 2022	DRAWN BY	

Dimensions to be checked on site.
All in millimetres unless stated
For construction purposes do not scale
This drawing cannot be copied without the
written permission of
HURRELL ARCHITECTURE LIMITED

RIBA
Chartered Practice