

Proposed


1 Sovereign Drive




Street scene 1:50



North Elevation 1:100

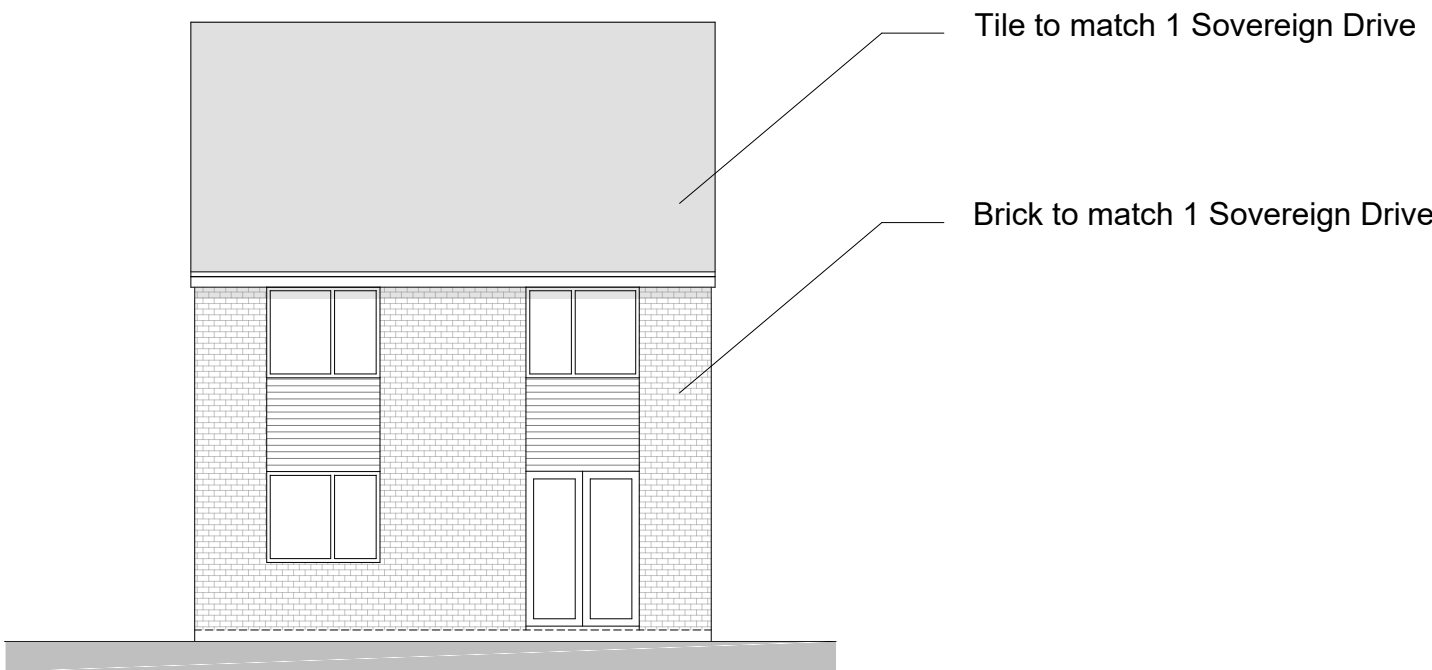

East Elevation 1:100

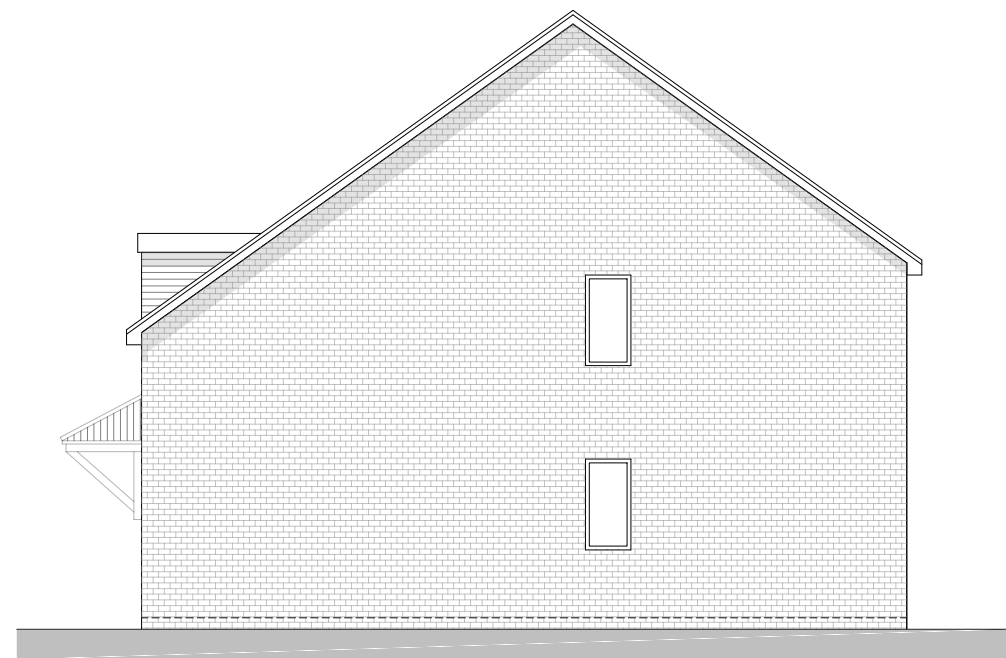

South Elevation 1:100



West Elevation 1:100

D	amended elevations and plans	Jun23
C	amended elevations	May23
B	Revised floor plans	Mar23
A	Additional window on South Elevation	Mar23

REVISION	DESCRIPTION	DATE
----------	-------------	------

1 Sovereign Drive
Botley
SO30 2SR

PROJECT

CLIENT Robert Simpson

PROPOSAL 1

DRAWING PLANS & ELEVATIONS

NO. 1706/P/11 D

DATE January 2023

SCALE 1:50, 1:100


DRAWN BY HK CHECKED BY LW

bbd


ARCHITECTS
bizzy blue design ltd
riba chartered architects

horsefair arch
the horsefair
romsey
SO51 8EZ

t: 01794 524200
e: enquiries@bizzybluedesign.com

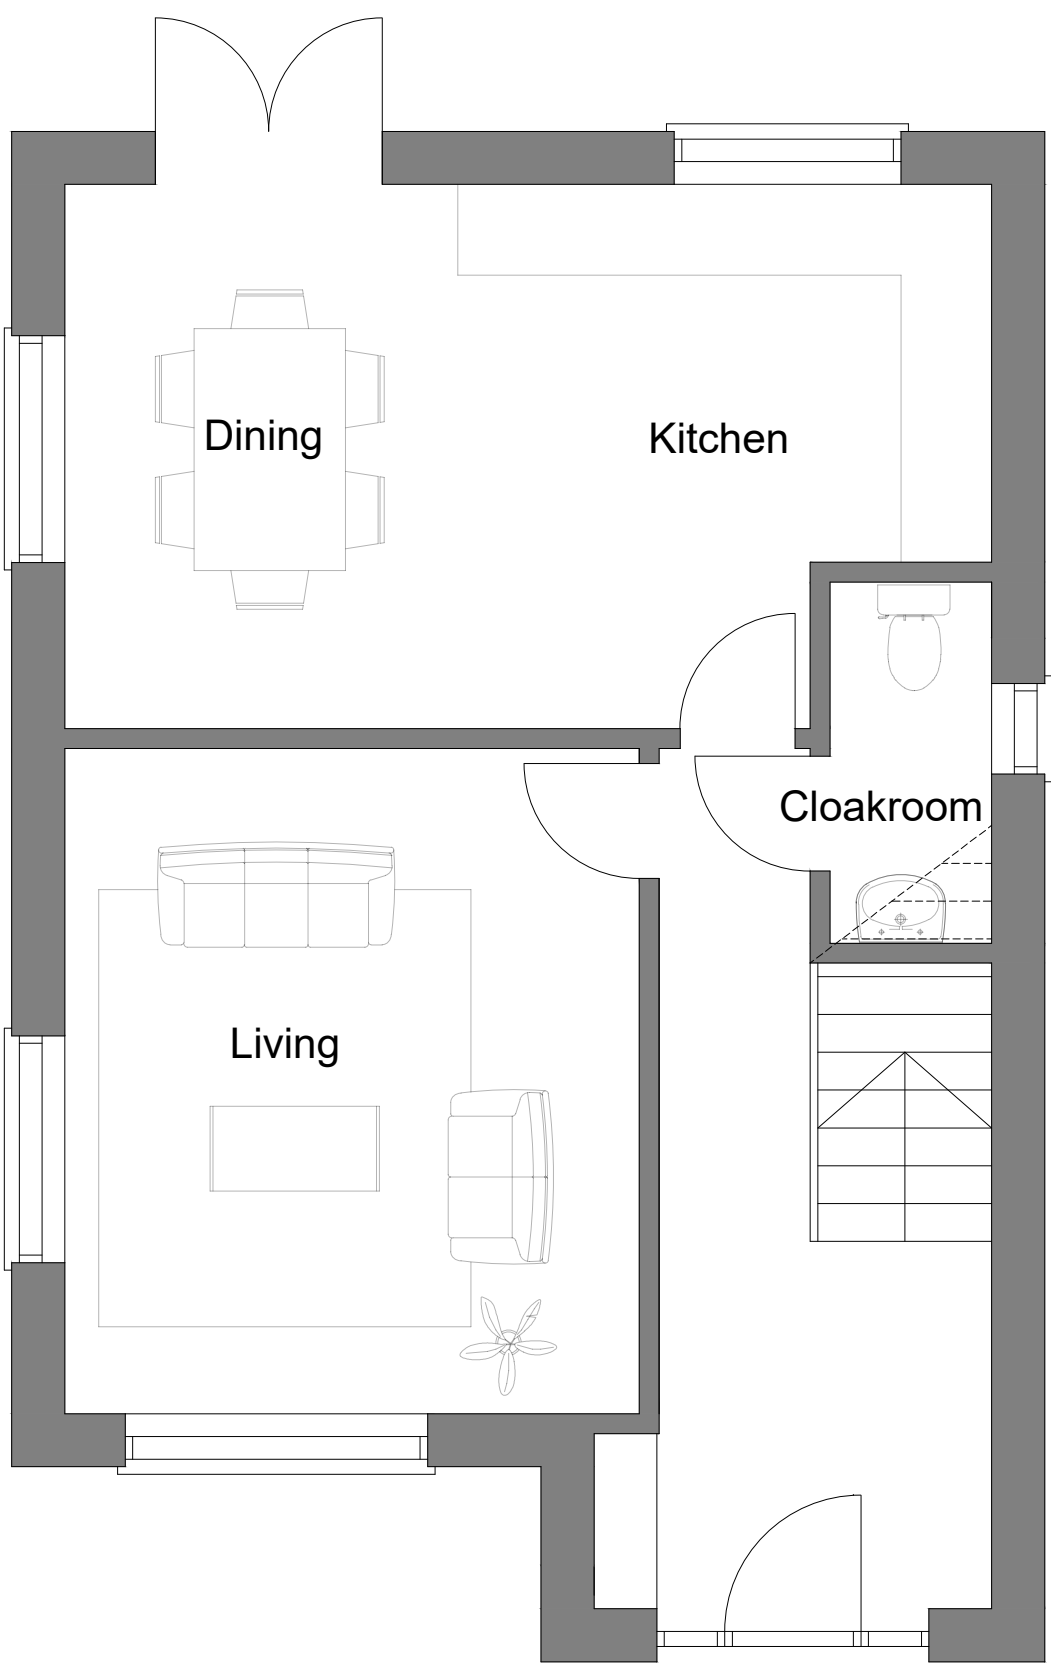

Ground Floor Plan 1:50

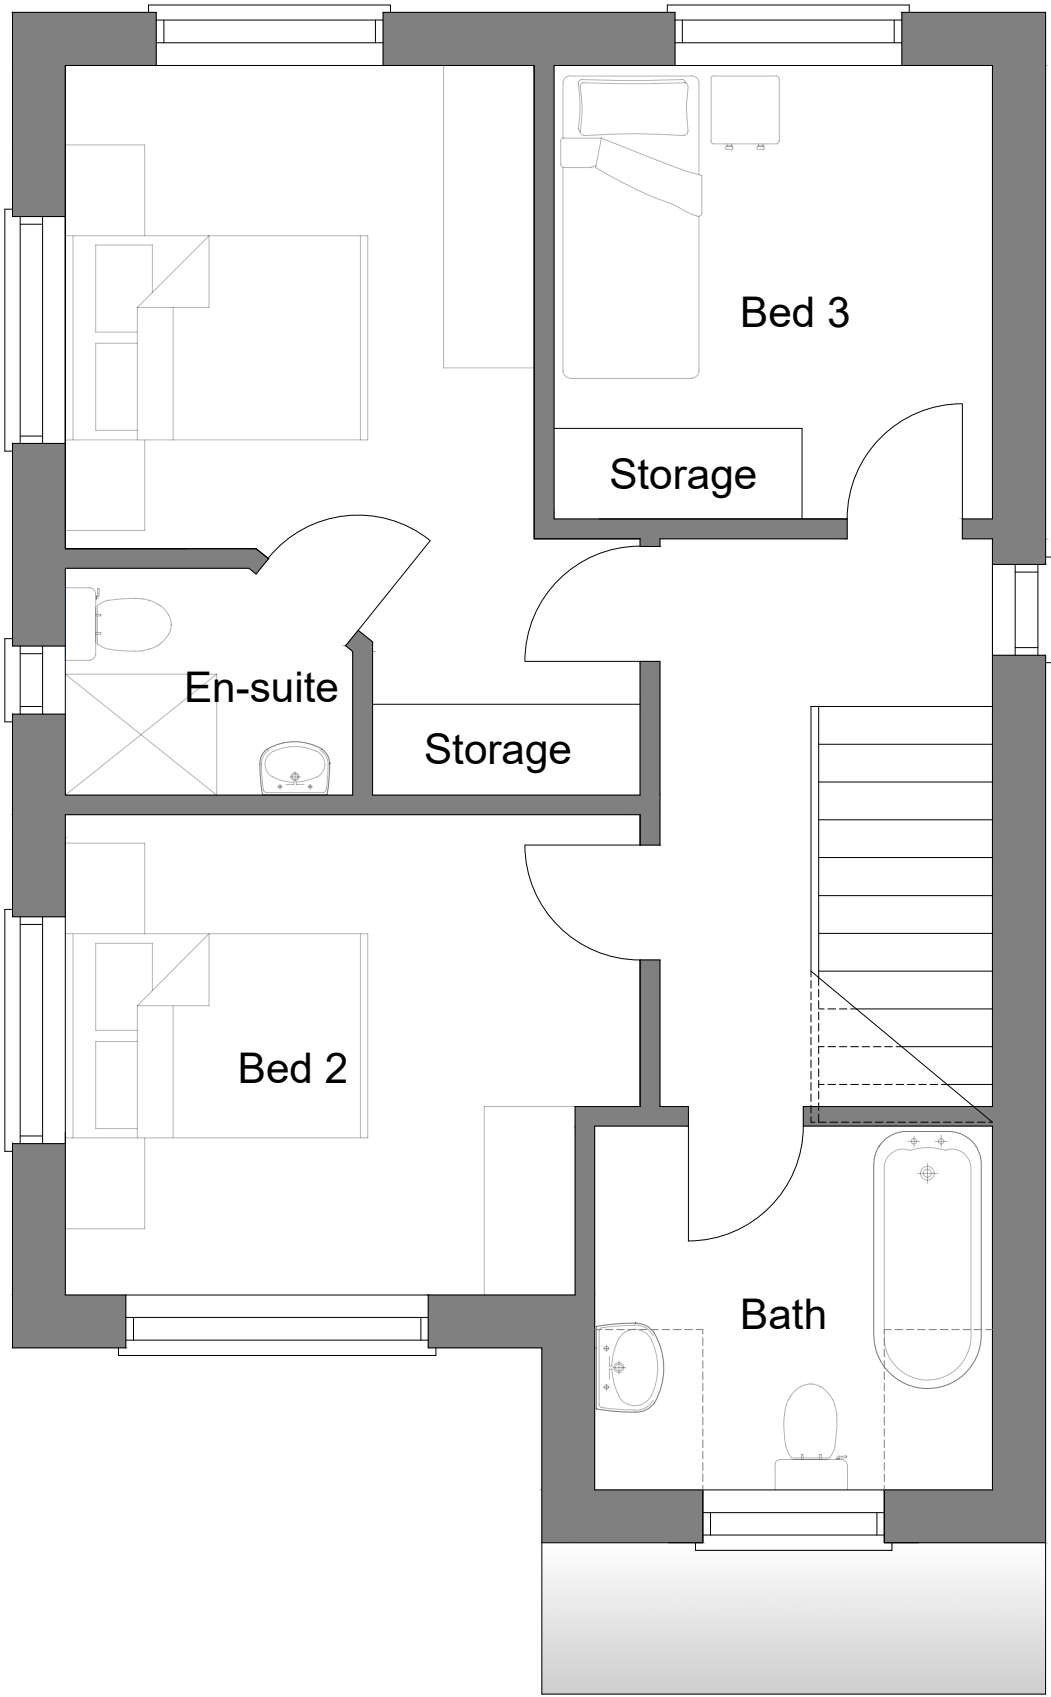

First Floor Plan 1:50