




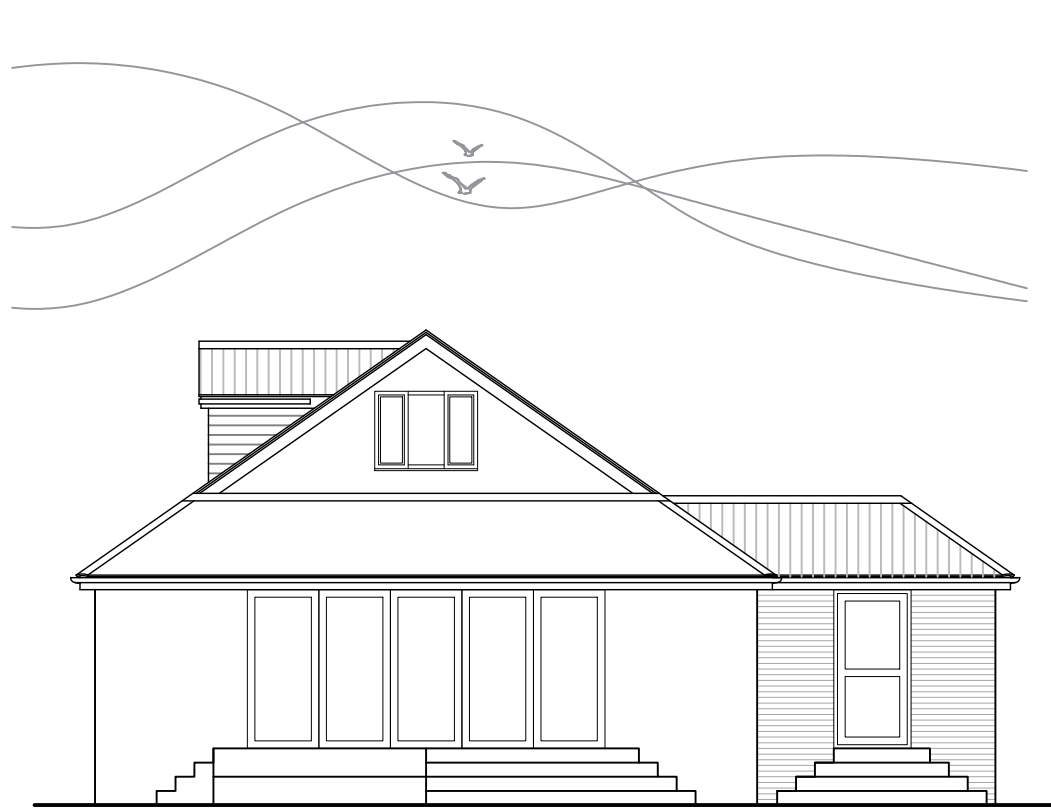

Proposed
Rear Elevation

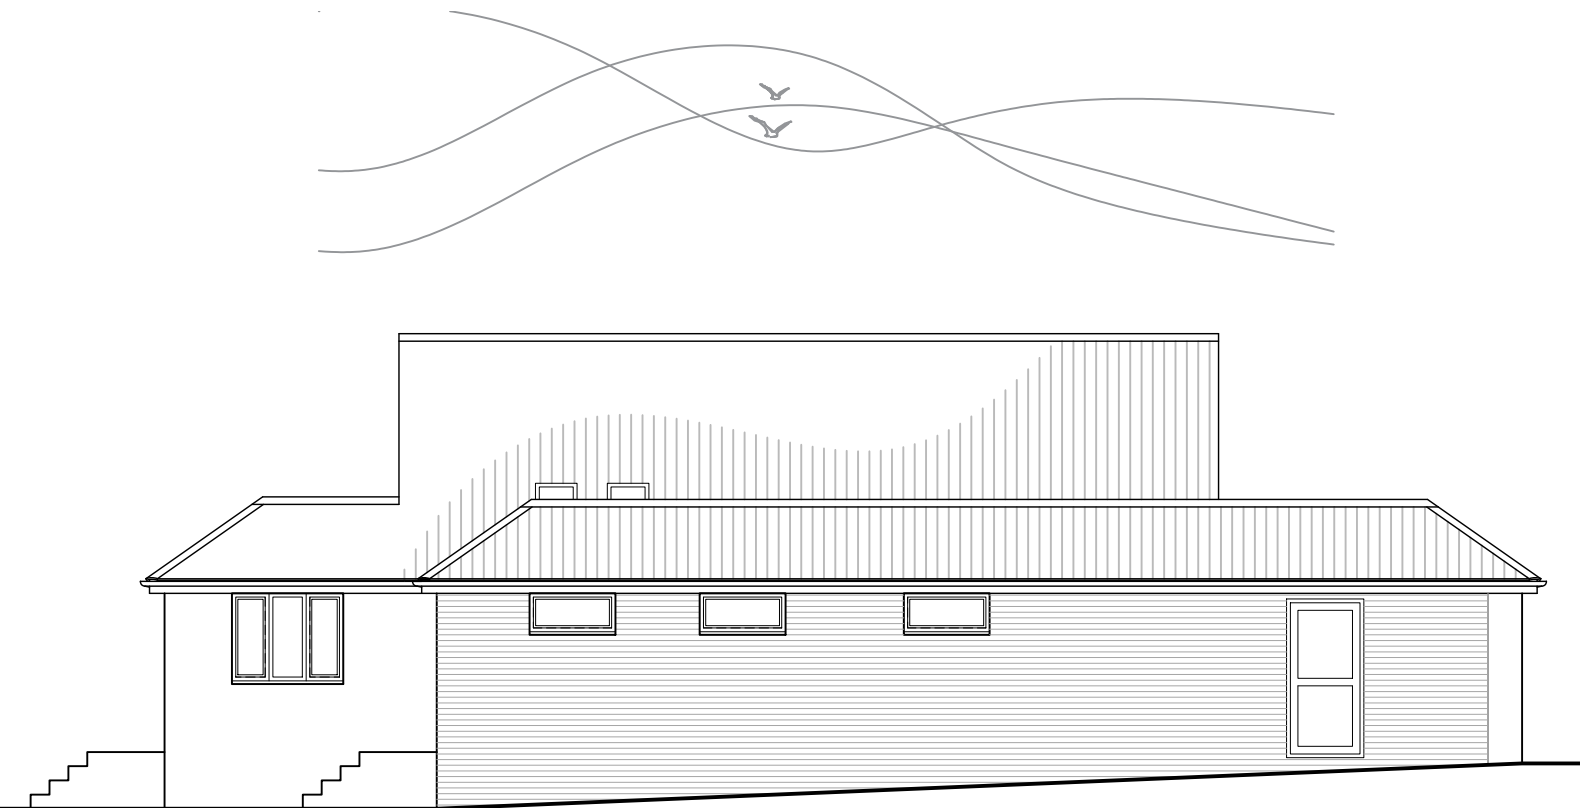


Proposed
Side Elevation

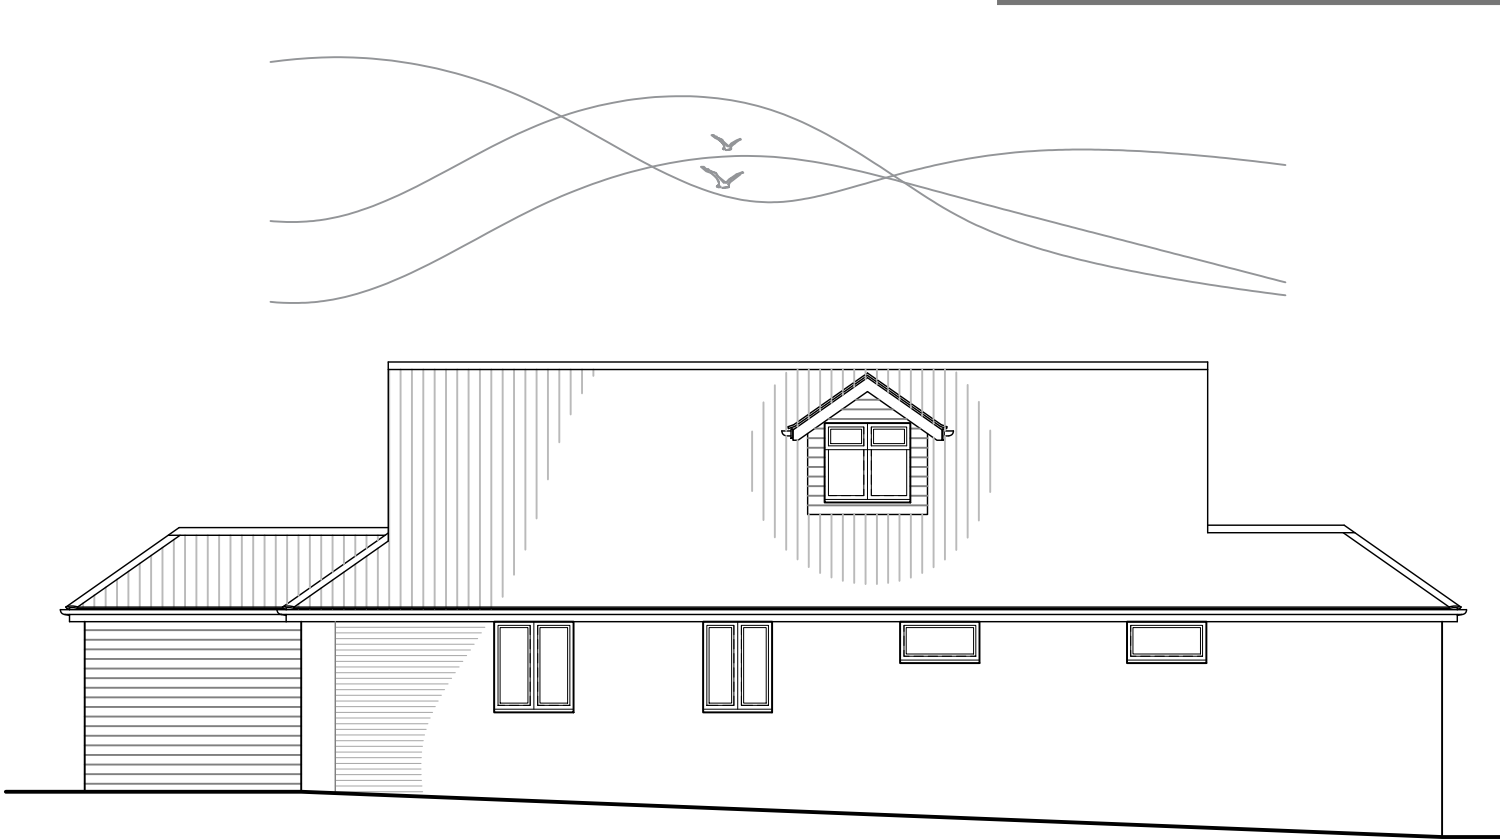


Proposed
Side Elevation



Proposed
Ground Floor Plan

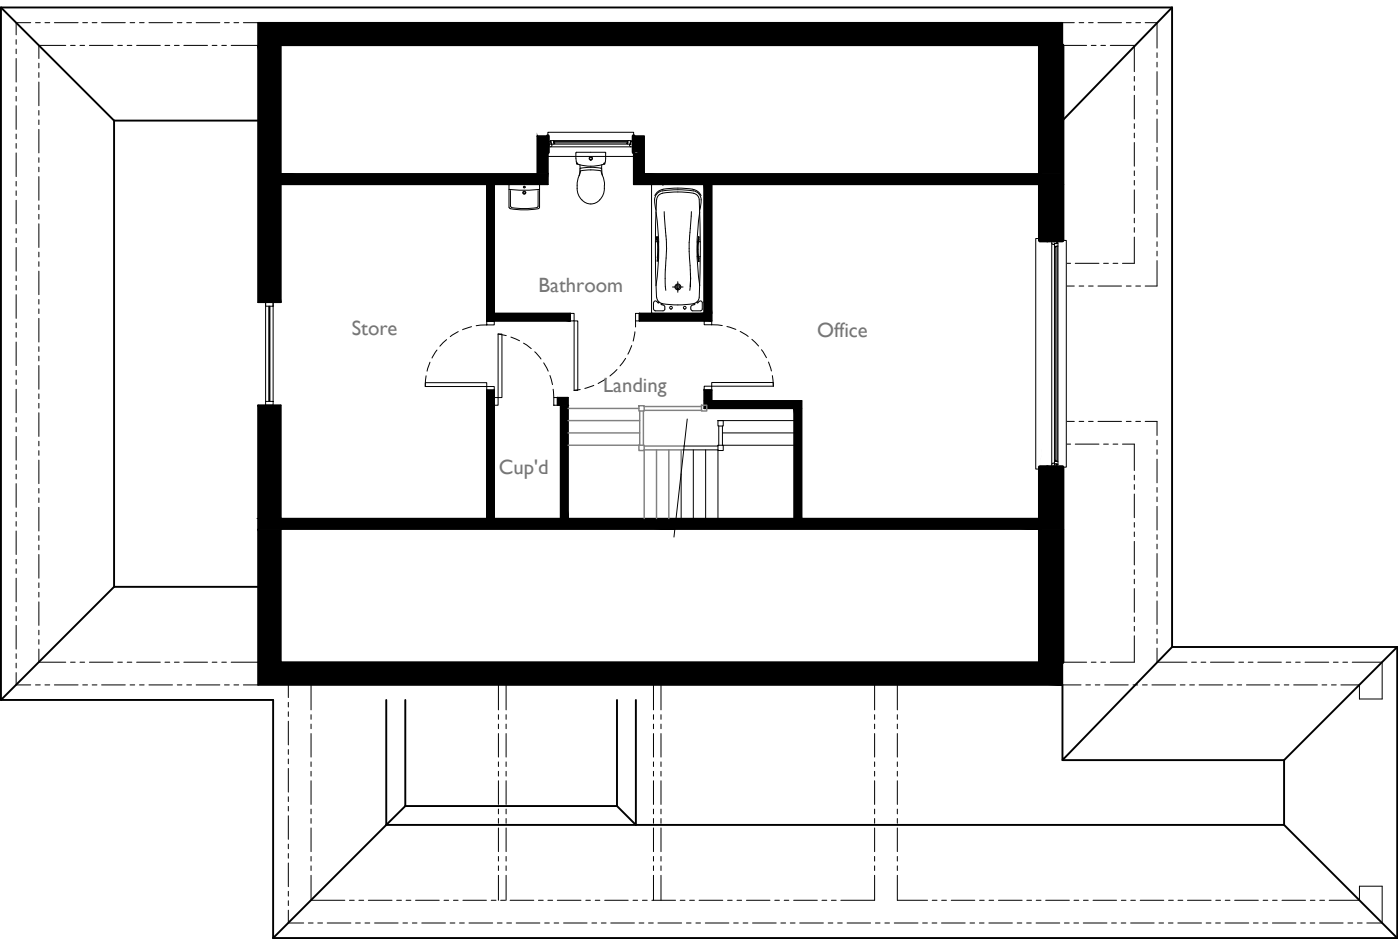

Proposed
First Floor Plan

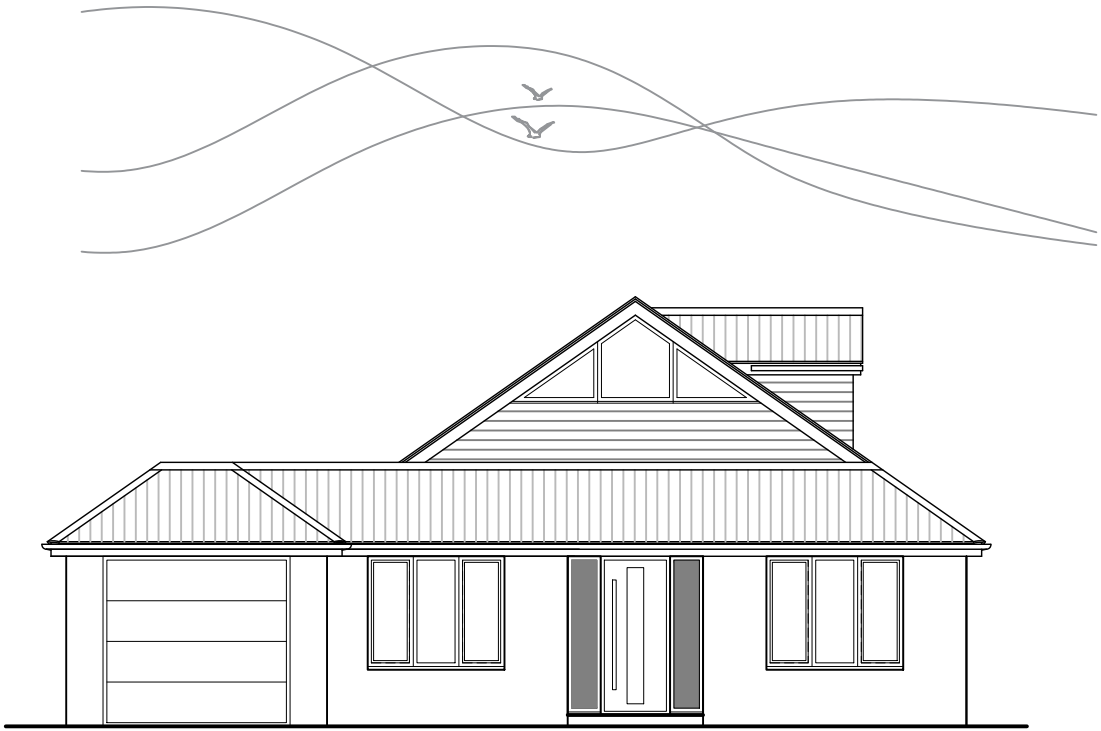

Proposed
Front Elevation

- Key
- Proposed render finish
 - Proposed brickwork
 - Proposed new timber effect cladding
 - Proposed new roof

In association with
Email: alexpcarr@outlook.com
Telephone: 07747 729401
Website: www.acdesignuk.co.uk

PROJECT 4 Patricia Drive Hedge End	Project type Housing	Drawing classification Housing	SCALE 1:100	SHEET SIZE A2	SHEET No.	DATE 30/01/20	DRAWN Alexander Carr
DRAWING TITLE Proposed Floor Plans and Elevations			Planning OL01-101-1st				

0m 5m
Scale 1-100 at A2