



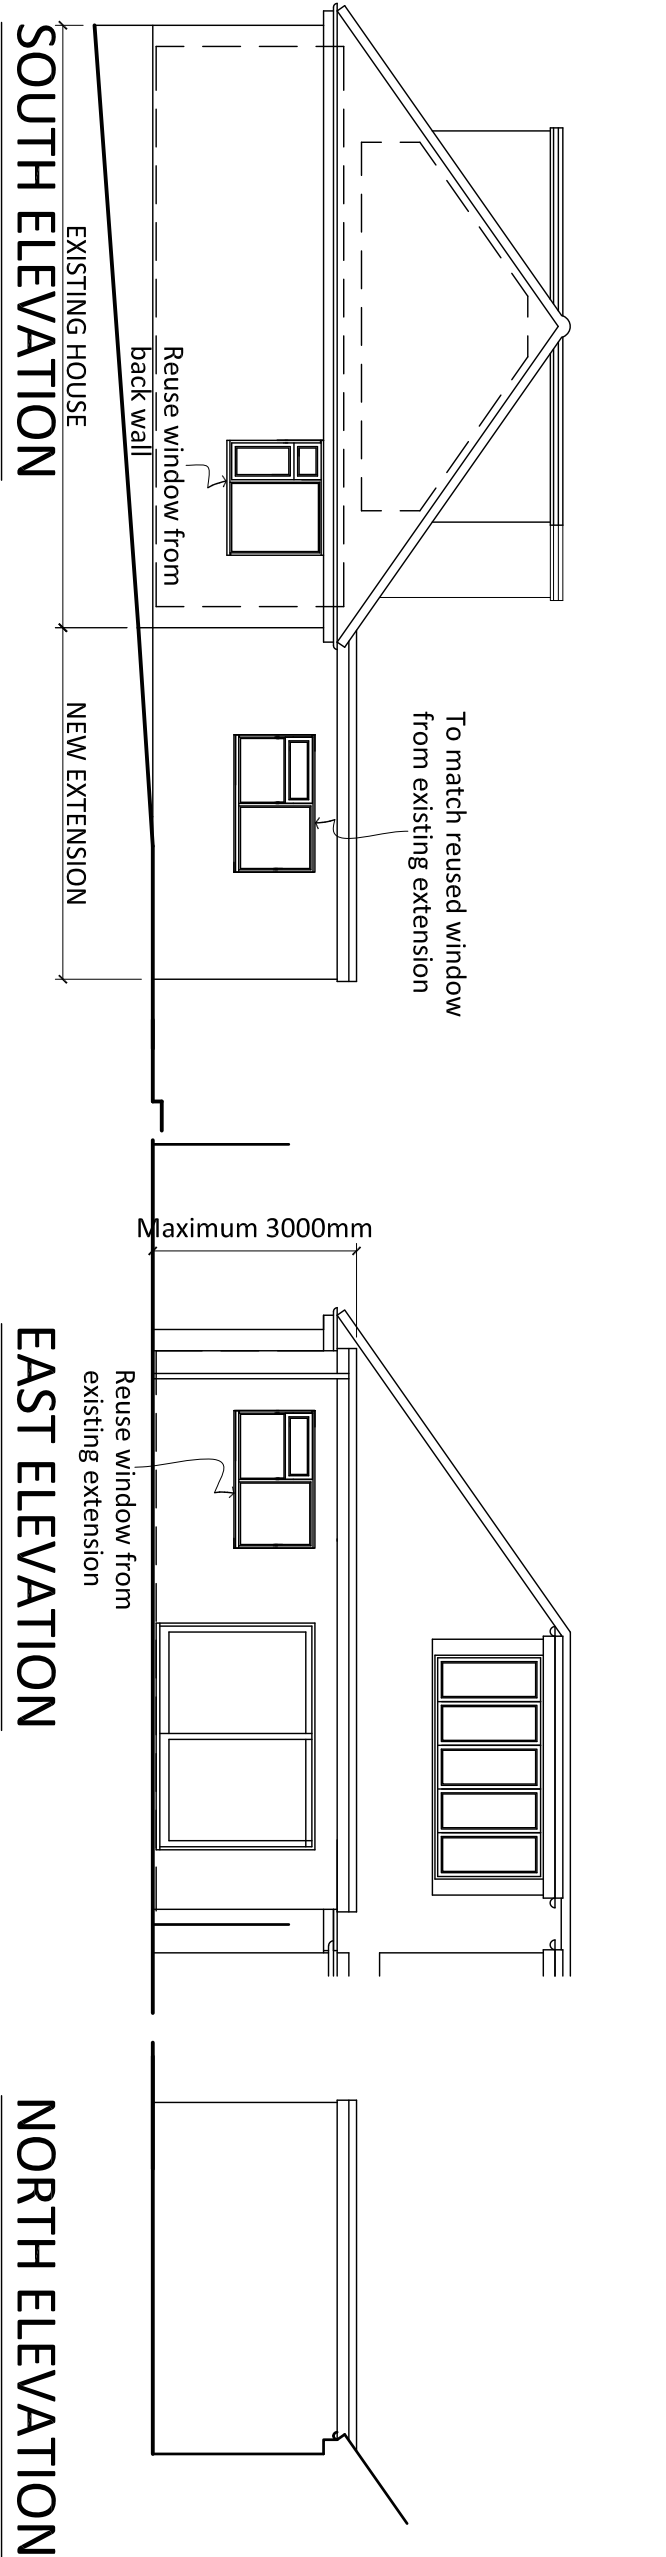

FIRST FLOOR PLAN

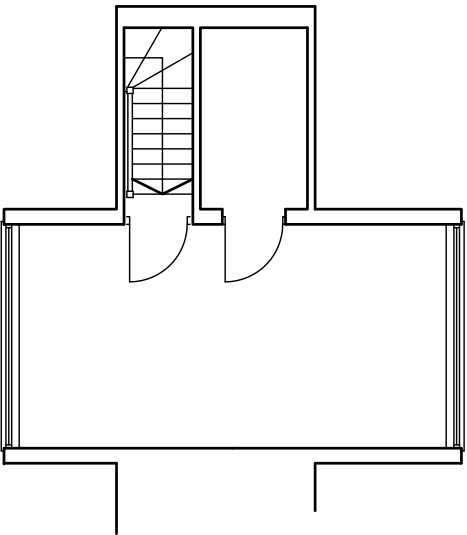

EXTERNAL MATERIALS


Flat roof: Grey proprietary single layer roofing system.

Walls: All new extension walls to be brick, all to match the existing main house walls.

External joinery: To be timber or UPVC.

Rainwater Goods: To be white UPVC to match existing

GROUND FLOOR PLAN

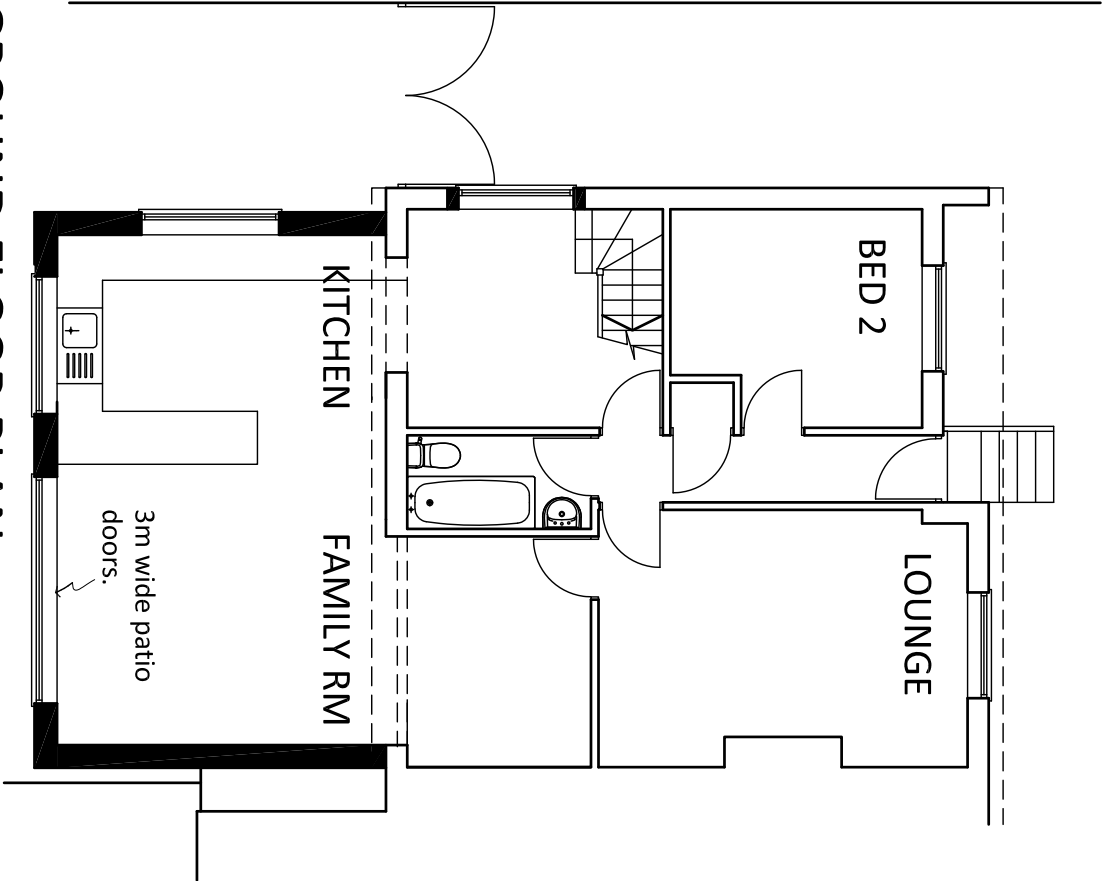

EAST ELEVATION

Maximum 3000mm

Reuse window from existing extension

NORTH ELEVATION

LARNER SING LIMITED
CHARTERED PRACTICE
FOR BUILDING DESIGN
& PLANNING

GENERAL ADDRESS: 11-21 LORRAINE STREET,
RODLE, STONERIDGE, BKT1 9PW
* PHONE: 0185 265 500, 44200, 0203076,
* 0444 001 17893838 * 044 001 77893844 *
* EMAIL: info@larnersing.com *
* DIRECTION: VAN 3110 WIMBORNE ACTING MAIN ROAD

Revisions

Project Title

23 CHARMMWEN
CRESCENT
SOUTHAMPTON

Drawing Title

PROPOSED FLOOR
PLANS AND
ELEVATIONS

This drawing is copyright

Sheet size

A3

Date

MAY 23

Scale

1:100

Prepared by

IDS

Drawing Number

789/01

