



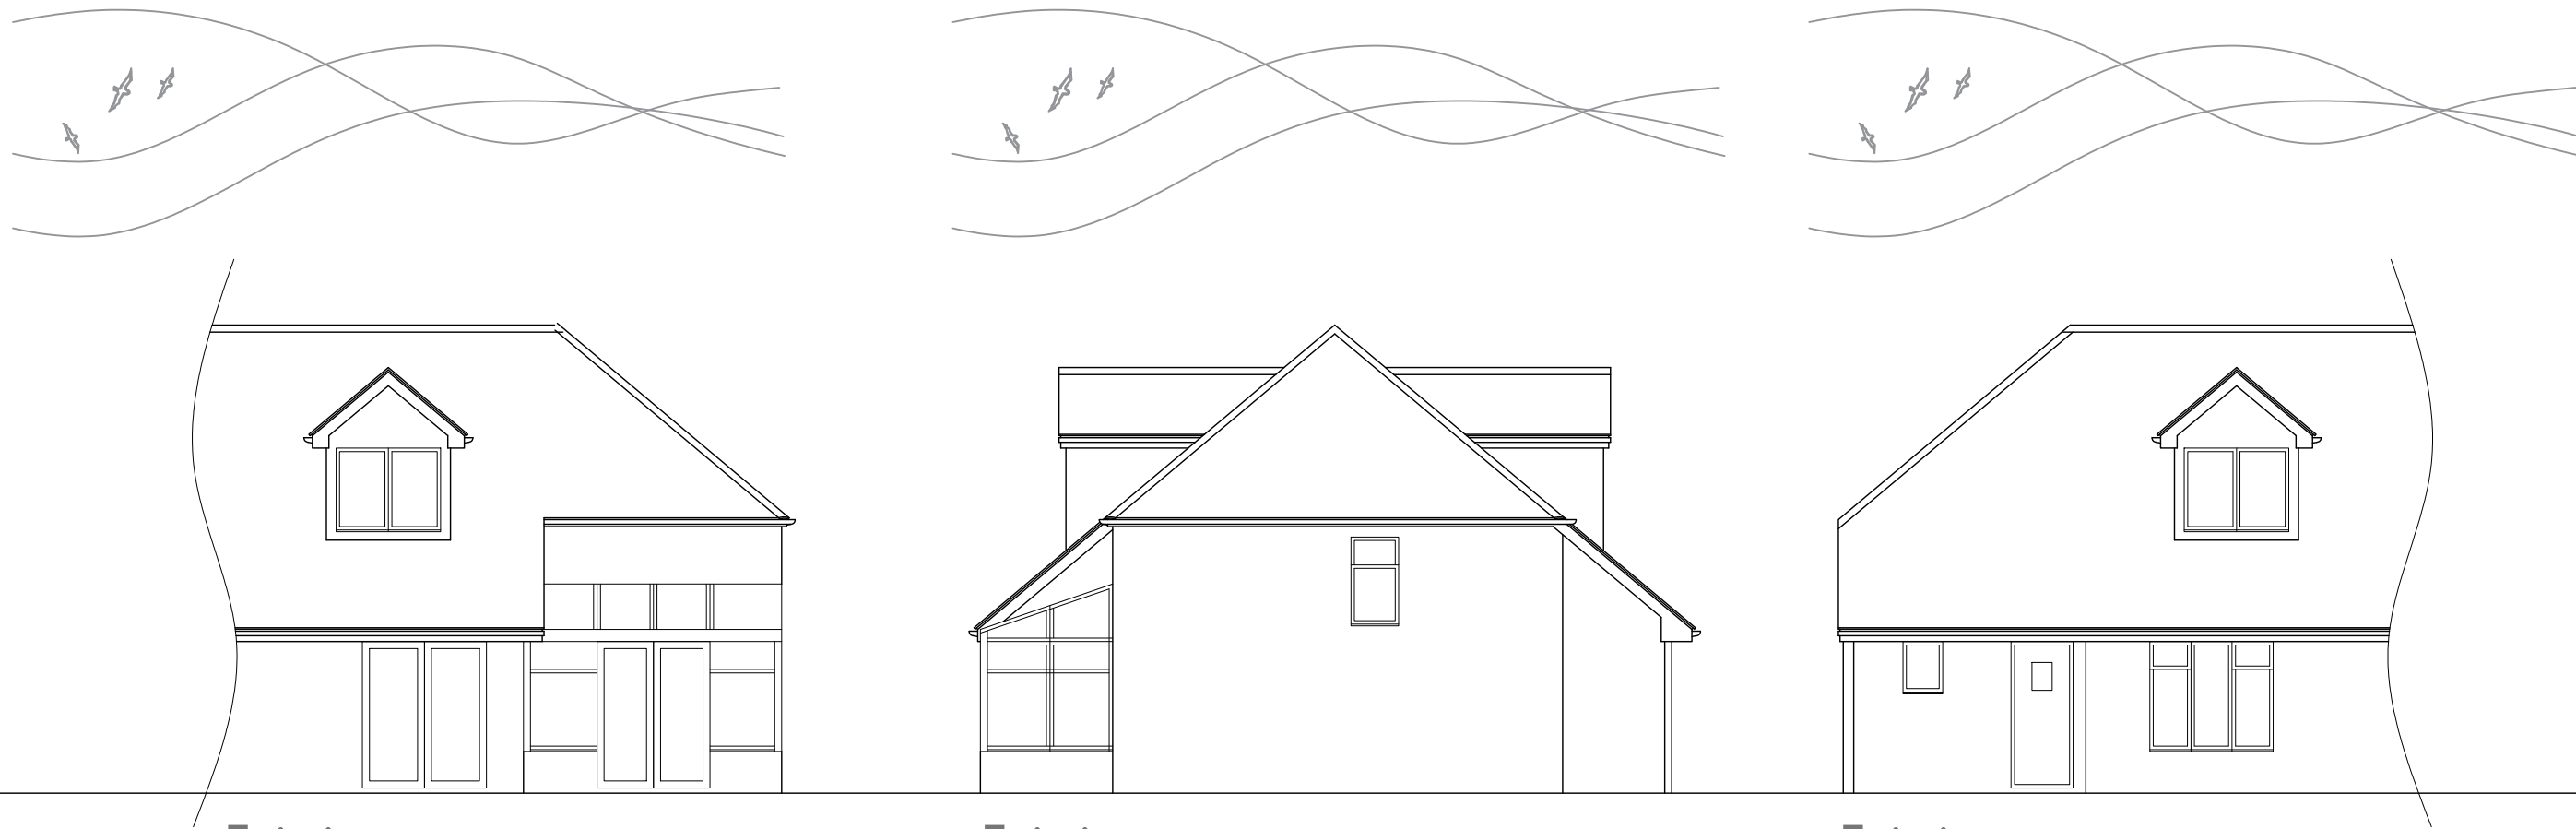


Existing
Rear Elevation

Existing
Side Elevation

Existing
Front Elevation

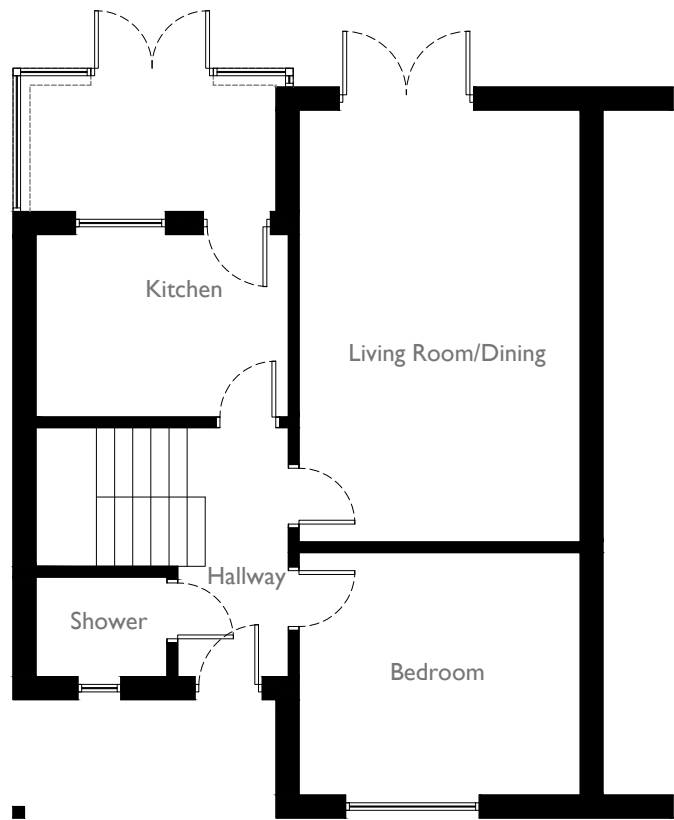

Existing
Ground Floor Plan

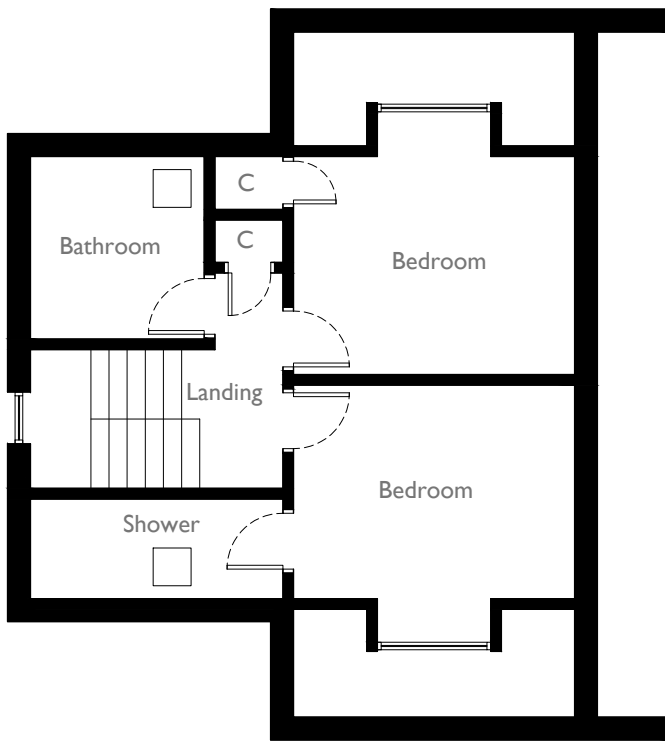

Existing
First Floor Plan

In association with
AC Design Ltd
Email: alexpcarr@outlook.com
Telephone: 07308 953285
Website: www.acdesignuk.co.uk

PROJECT 6a Kelvin Grove Netley Abbey	Project type Housing	Drawing classification Housing	SCALE 1:100	SHEET SIZE A2	SHEET No.	DATE 16/11/22	DRAWN Alexander Carr
	DRAWING TITLE Existing Floor Plans & Elevations		Planning				
			PF01-100-1st				

