



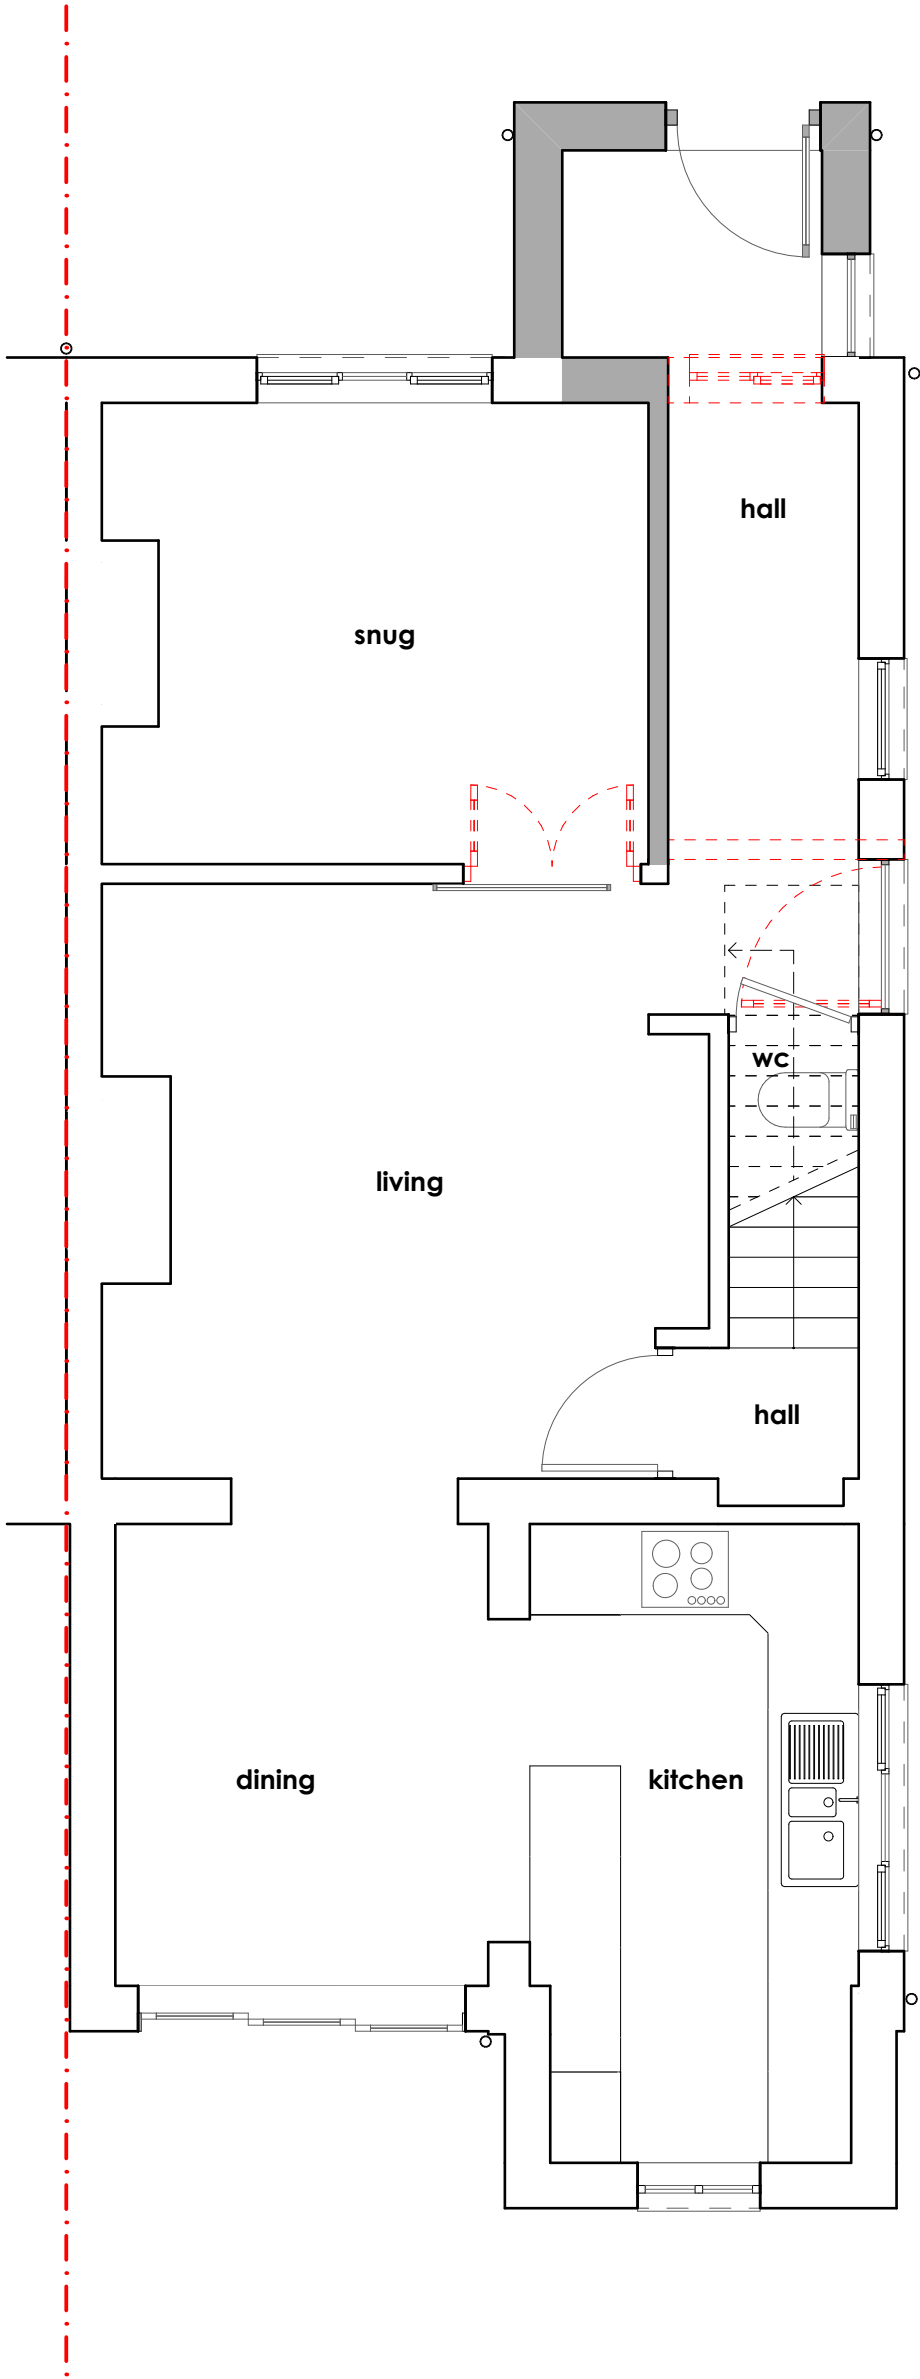


Ground Floor Plan Proposed

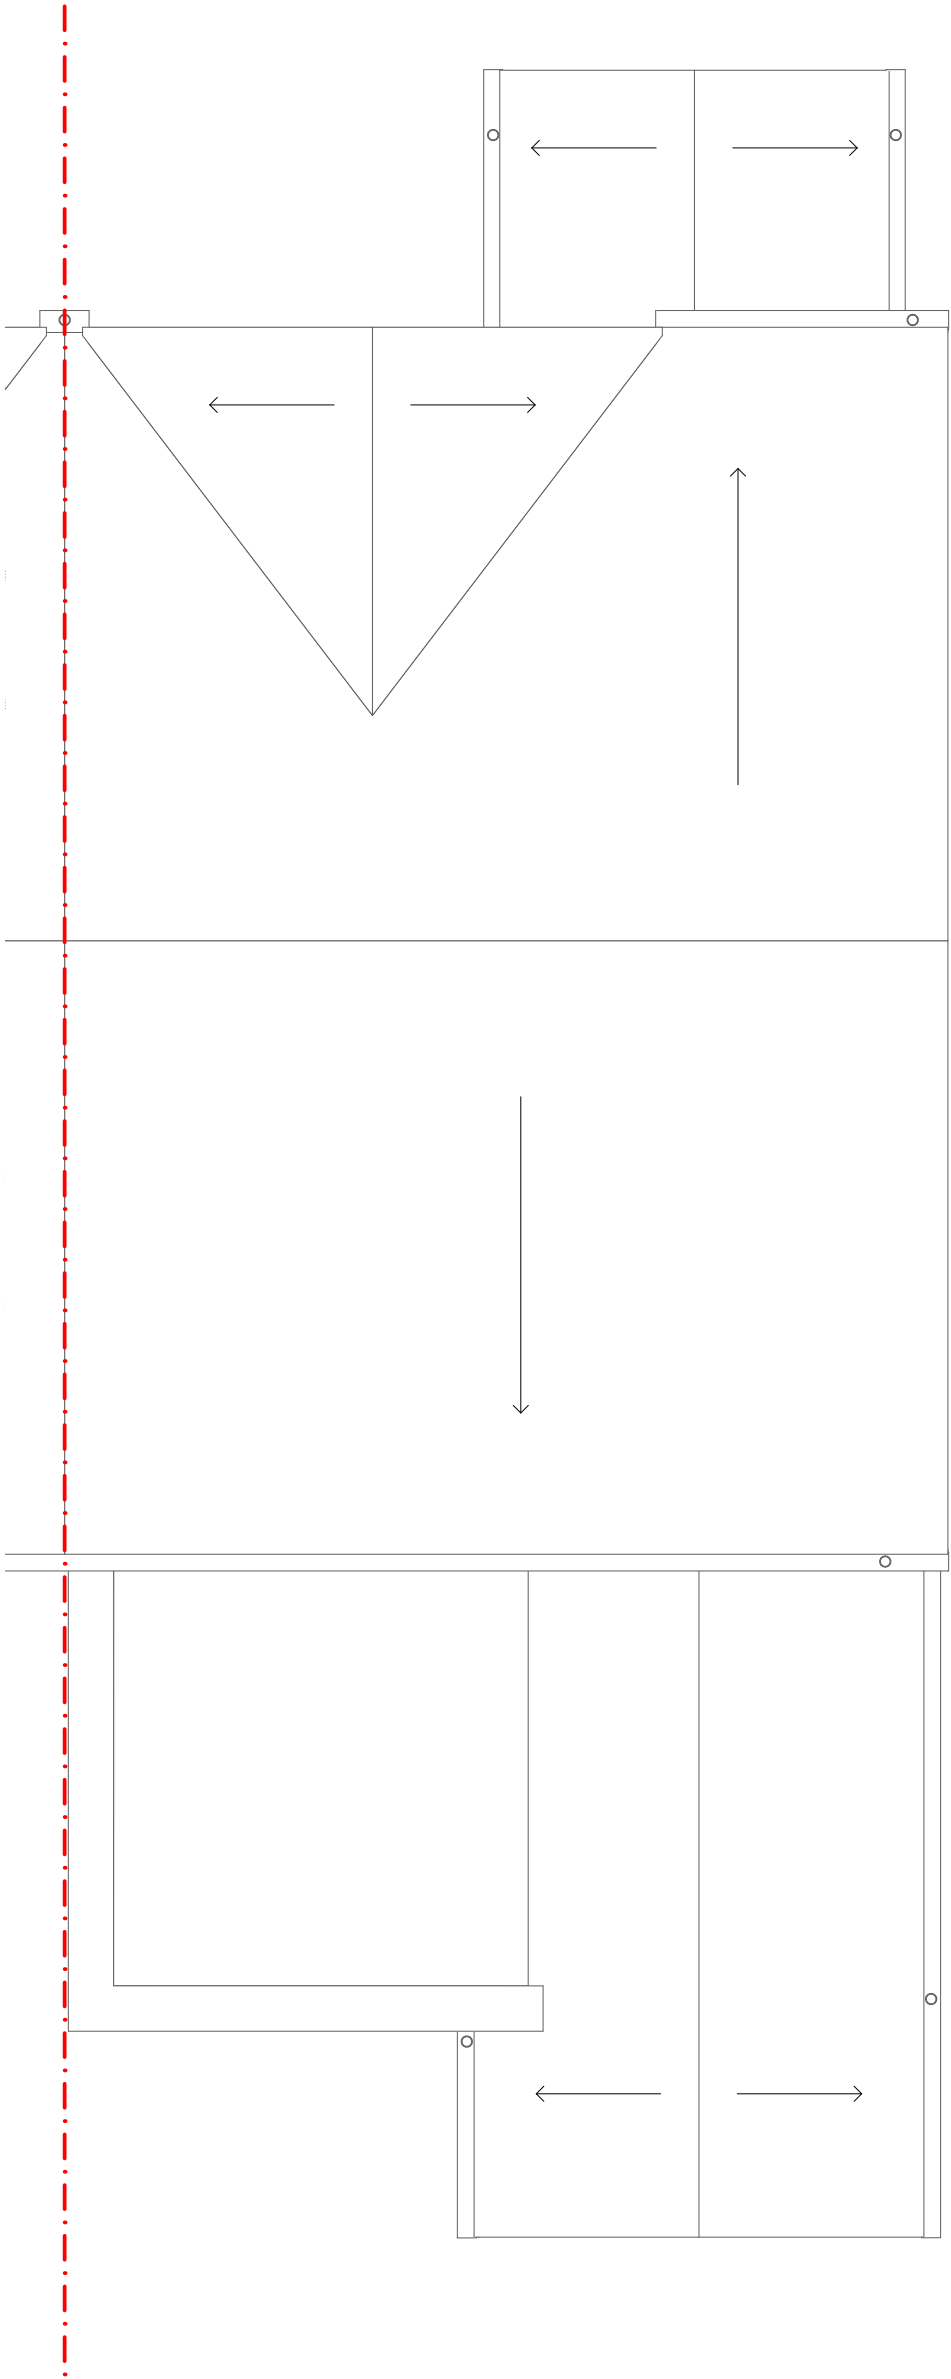

Roof Plan Proposed

This document and its design content is copyright © and is the property of T2 Architects. It may not be reproduced without their expressed permission. It shall be read in conjunction with all other associated project information including models, specifications, schedules and related consultants drawings and documentation. Do not scale from this drawing unless for Planning purposes. Figured dimensions only are to be used. All dimensions must be checked on site by the Contractor prior to the commencement of any fabrication or building works. Immediately report any discrepancies, errors or omissions to T2 Architects prior to the commencement of any fabrication or building works. If in doubt please ASK.

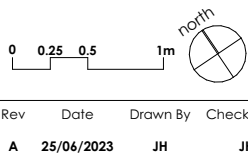

Rev	Date	Drawn By	Checked by	Current Revision Description
A	25/06/2023	JH	JH	A - 25/06/2023 Planning issue.

Key	
	Site Boundary
	Existing Wall
	Proposed Wall

drawing		project	
Floor Plans Proposed		63 High Street Botley Southampton SO30 2ES	
scale	sheet size	client	
1:50	A3	Hamp	
job no._drwg typ._drwg no.	revision	stage	date
2302_PR_100_A		Planning	25/06/2023



23 City Business Centre
Hyde Street
Winchester
SO23 7TA

T 01942 856255
E info@T2architects.com
www.T2architects.com