



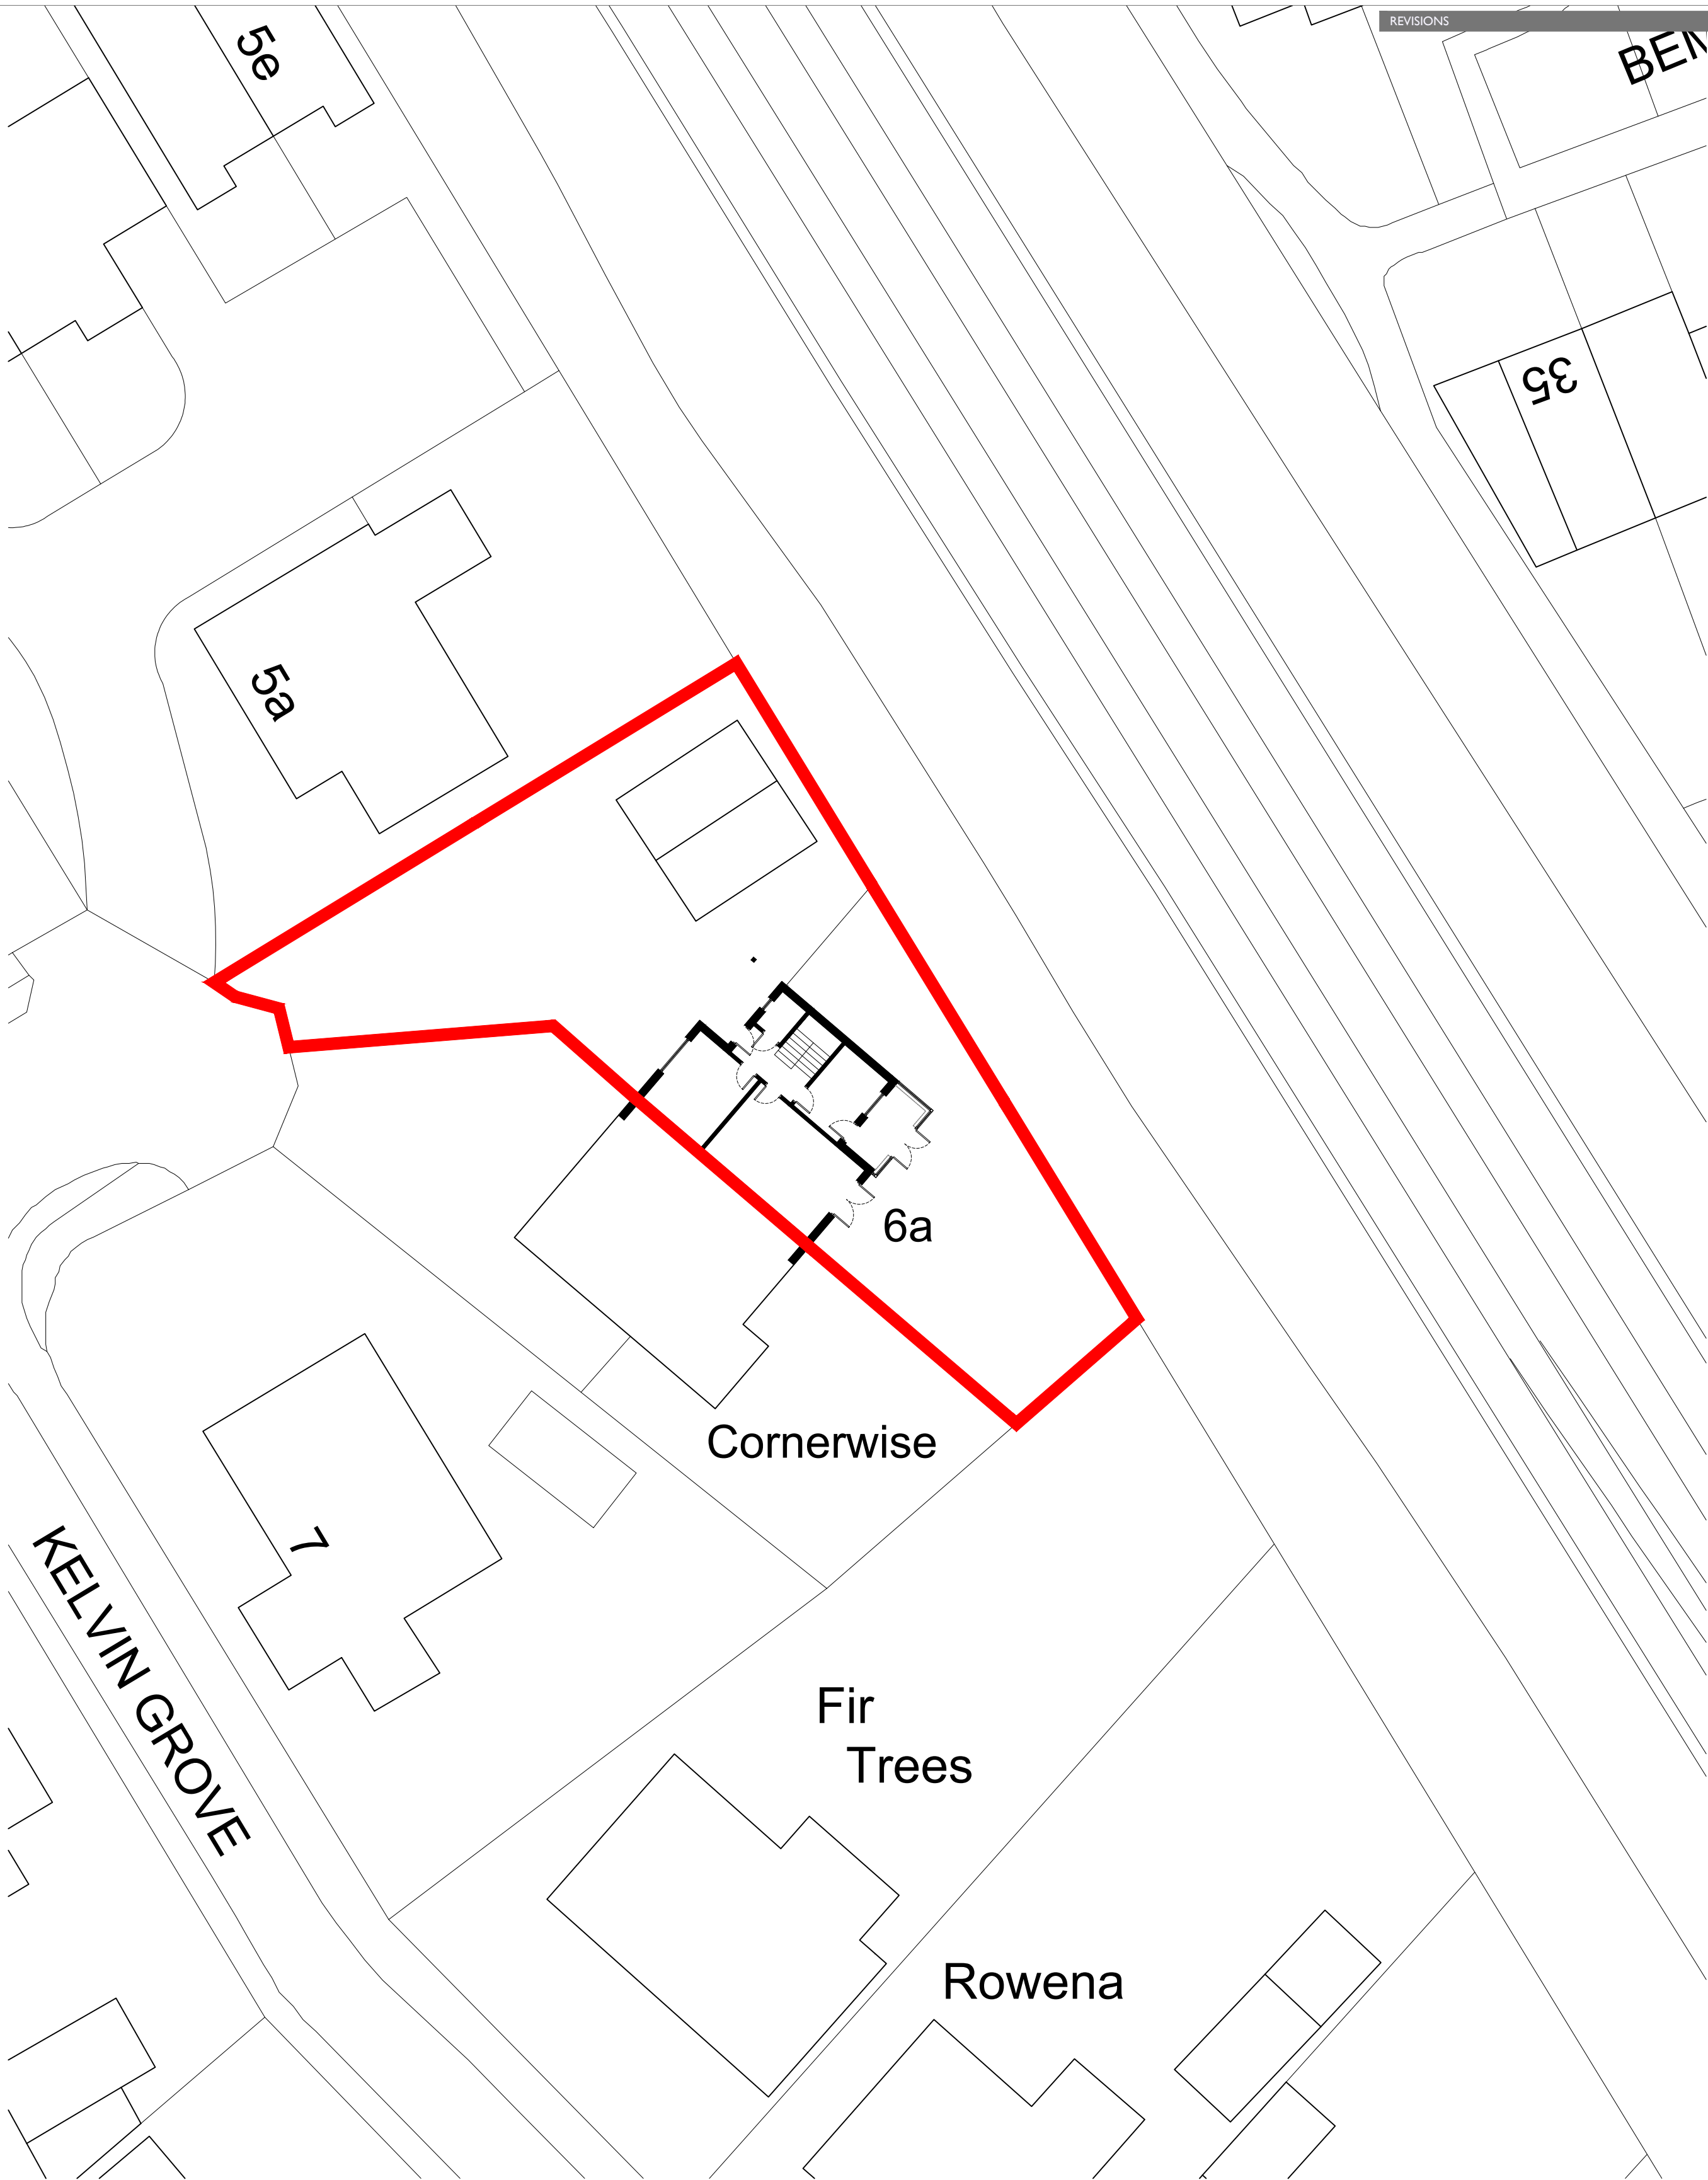

Key



Site Boundary

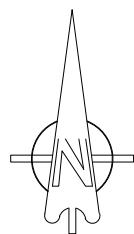

Please ensure drawing is printed with 'no scaling' and 'NOT' scaled to fit'. Check against scale bar.

In association with
Email: alexpcarr@outlook.com
Telephone: 07308 953285
Website: www.acdesignuk.co.uk

PROJECT 6a Kelvin Grove Netley Abbey	Project type Housing	Drawing classification Housing	SCALE 1:200	SHEET SIZE A2	SHEET No.	DATE 11/04/23	DRAWN Alexander Carr
	DRAWING TITLE Existing Site Plan		Planning				
			PF01-I000-1st				