



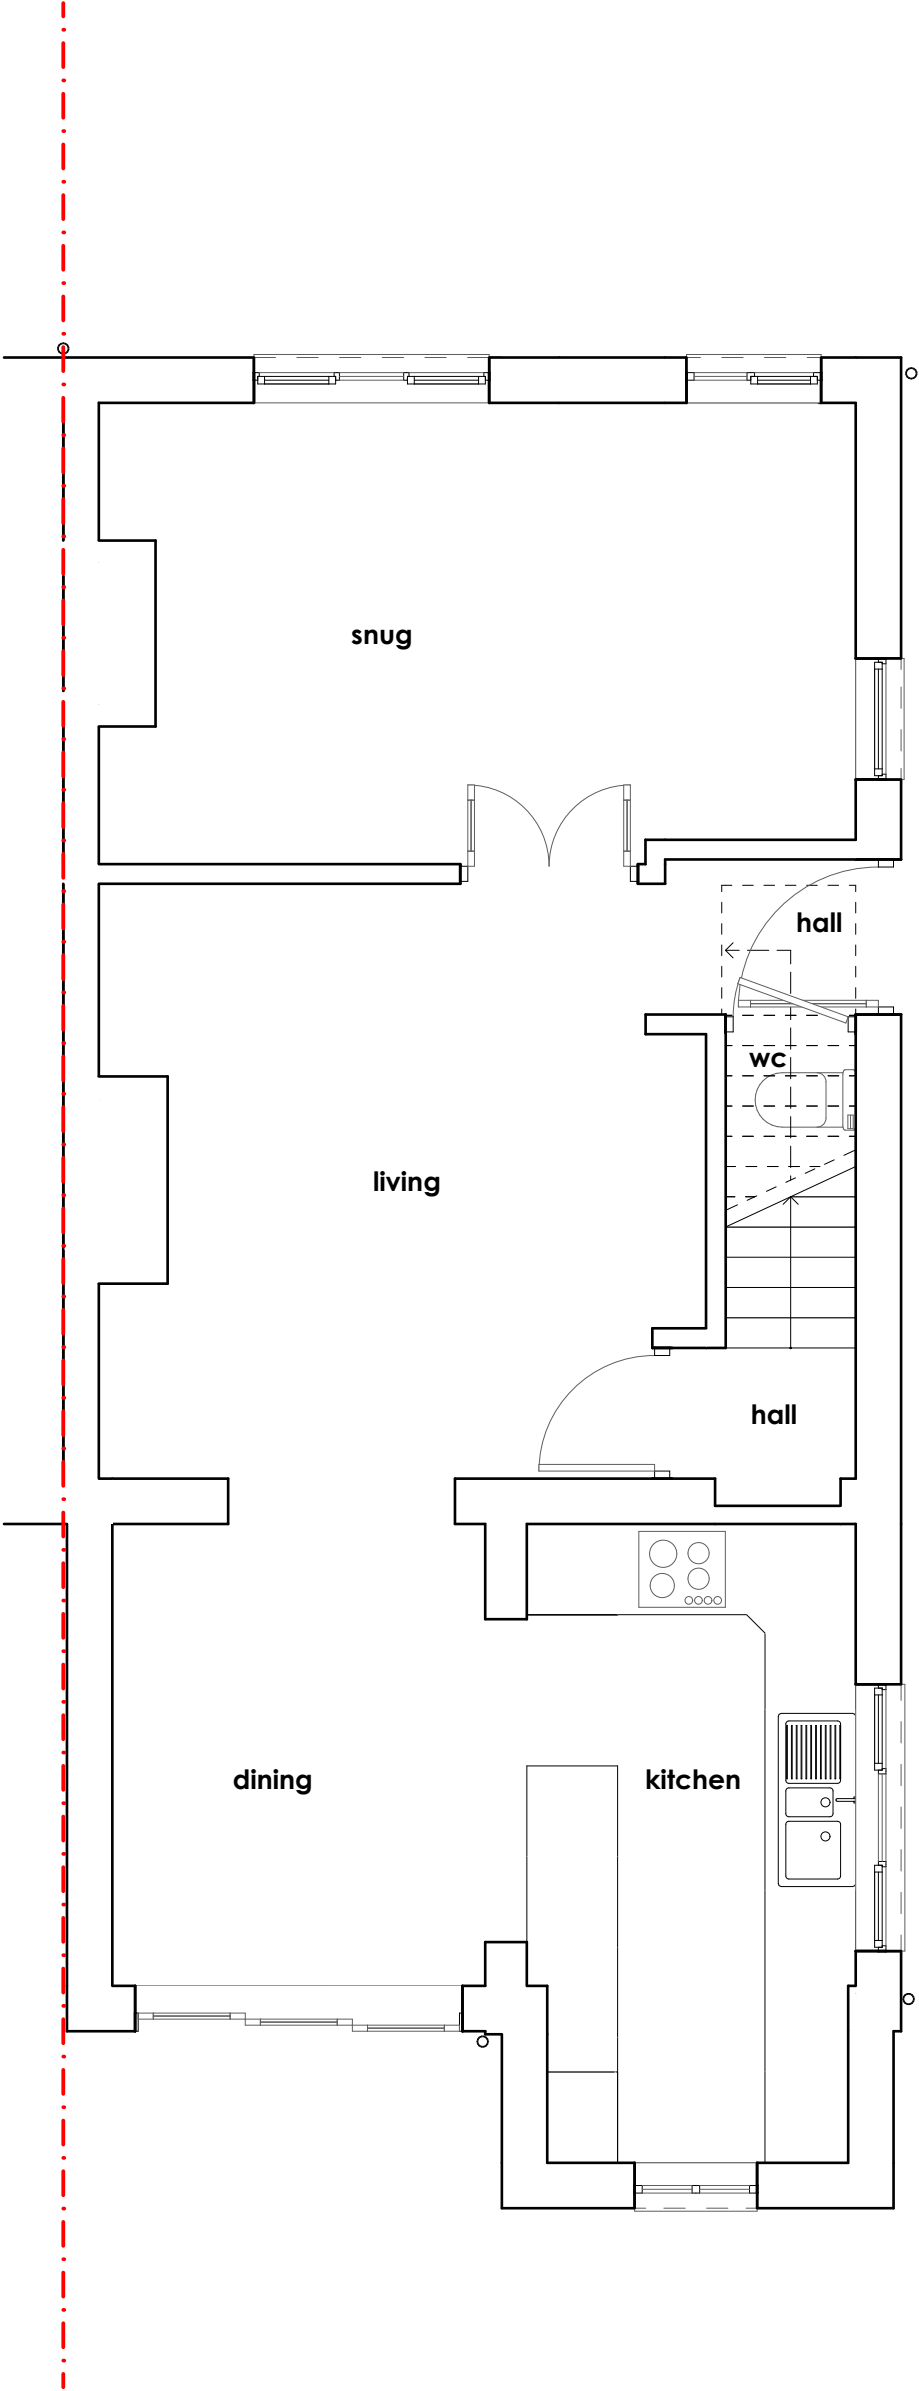

Ground Floor Plan Existing

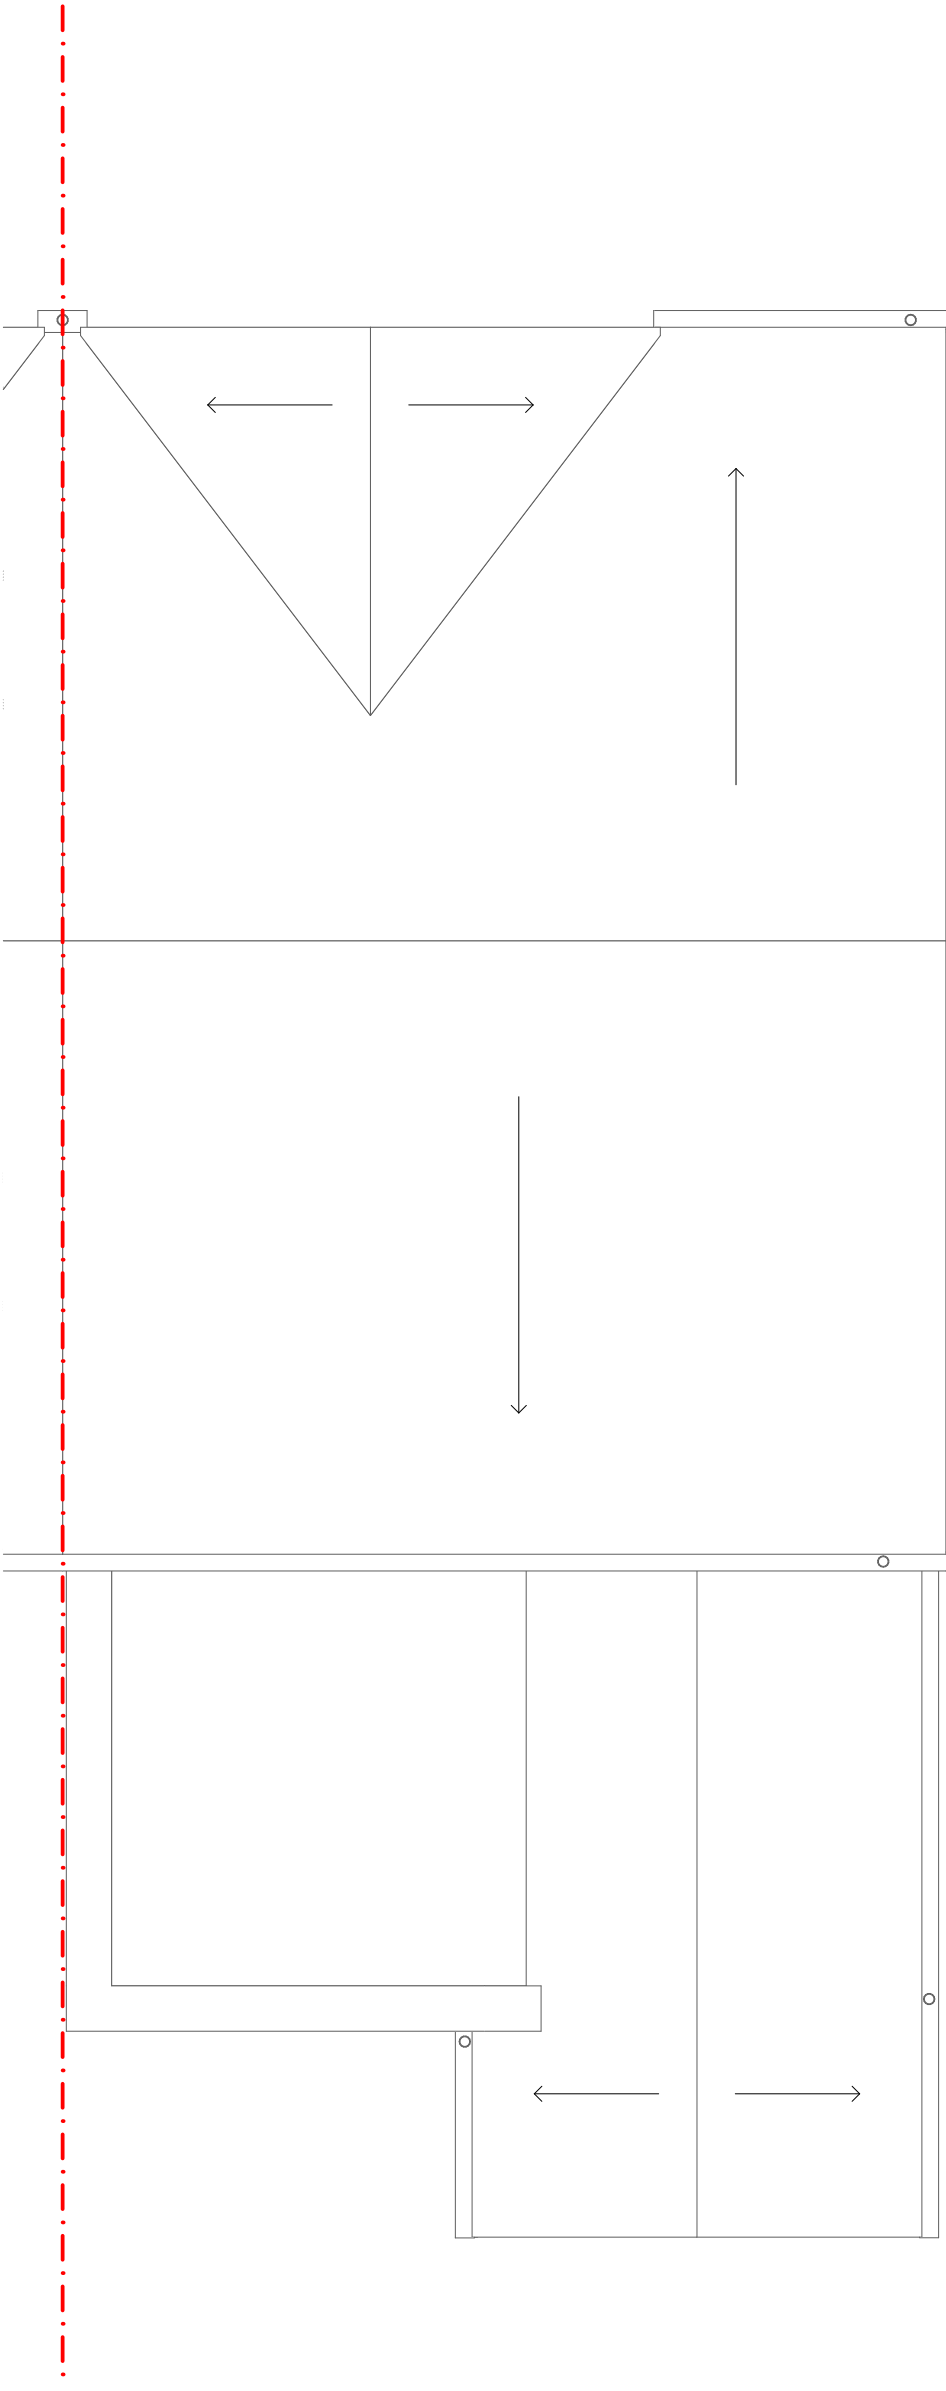

Roof Plan Existing

This document and its design content is copyright © and is the property of T2 Architects. It may not be reproduced without their expressed permission. It shall be read in conjunction with all other associated project information including models, specifications, schedules and related consultants drawings and documentation. Do not scale from this drawing unless for Planning purposes. Figured dimensions only are to be used. All dimensions must be checked on site by the Contractor prior to the commencement of any fabrication or building works. Immediately report any discrepancies, errors or omissions to T2 Architects prior to the commencement of any fabrication or building works. If in doubt please ASK.

Rev	Date	Drawn By	Checked by	Current Revision Description
A	25/06/2023	JH	JH	A - 25/06/2023 Planning issue.

Current Revision Description
A - 25/06/2023 Planning issue.

Key
Site Boundary
Existing Wall

drawing
Floor Plans Existing

scale
1:50

sheet size
A3

job no._drwg typ._drwg no. revision
2302_EX_100_A

project
**63 High Street
Botley
Southampton
SO30 2ES**

client
Hamp

stage
Planning

date
25/06/2023

T2 architects

23 City Business Centre
Hyde Street
Winchester
SO23 7TA

T 01942 856255
E info@T2architects.com
www.T2architects.com