

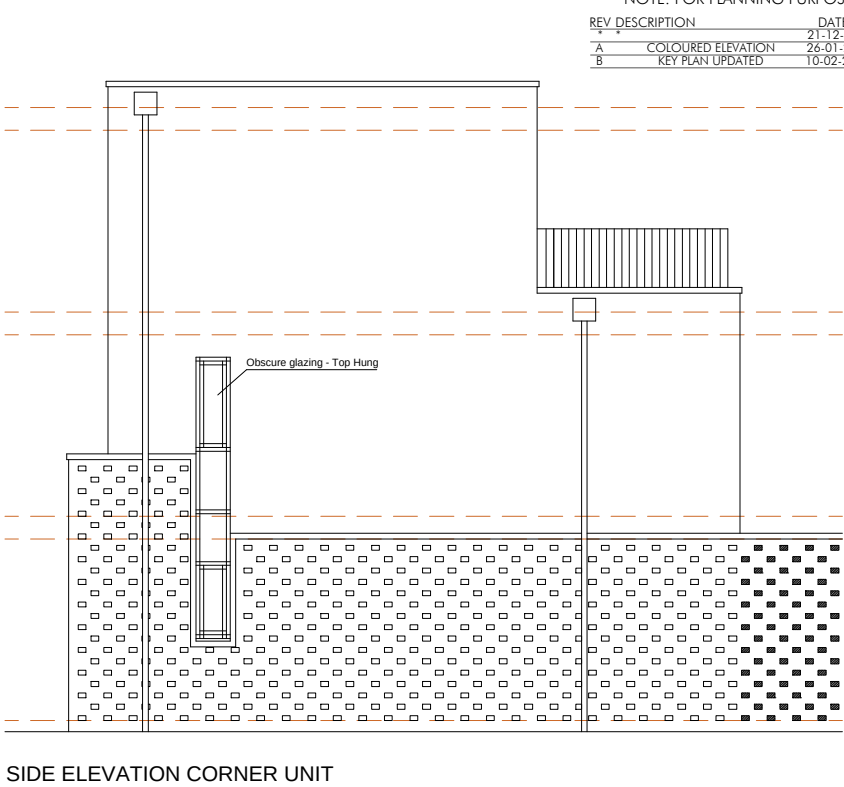
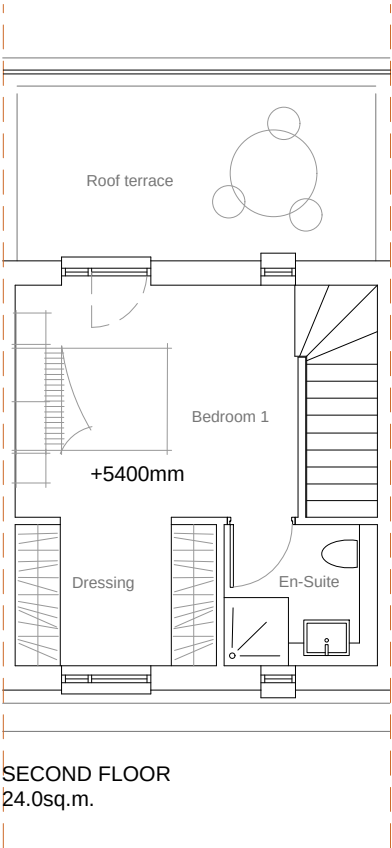
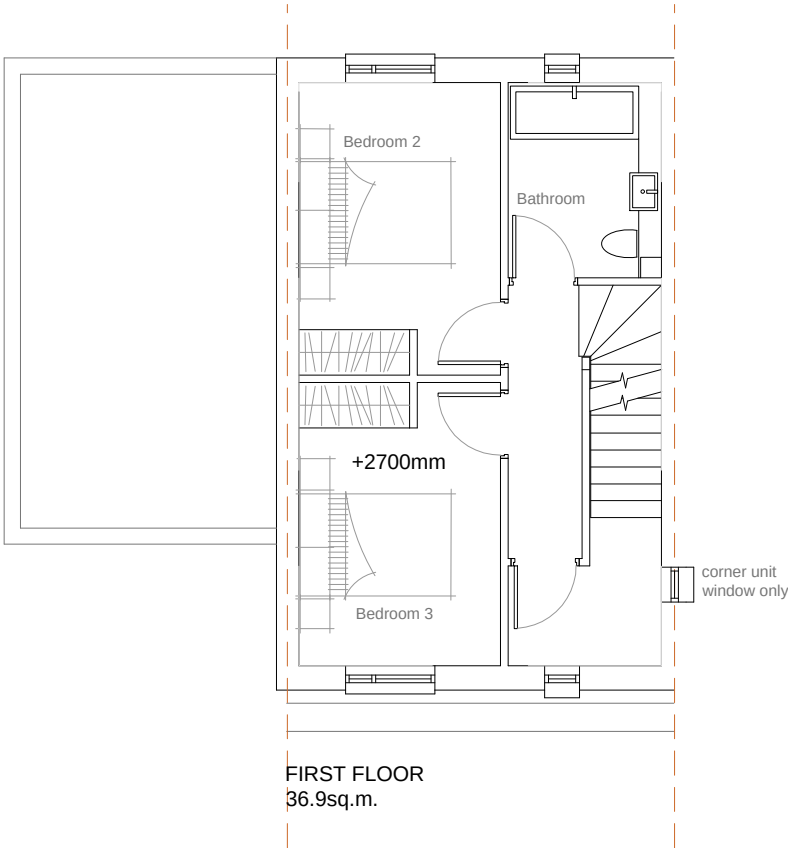



REV	DESCRIPTION	DATE	DRAWN
A	COLOURED ELEVATION	21-12-21	EM
B	KEY PLAN UPDATED	26-01-22	EM
		10-02-22	EM

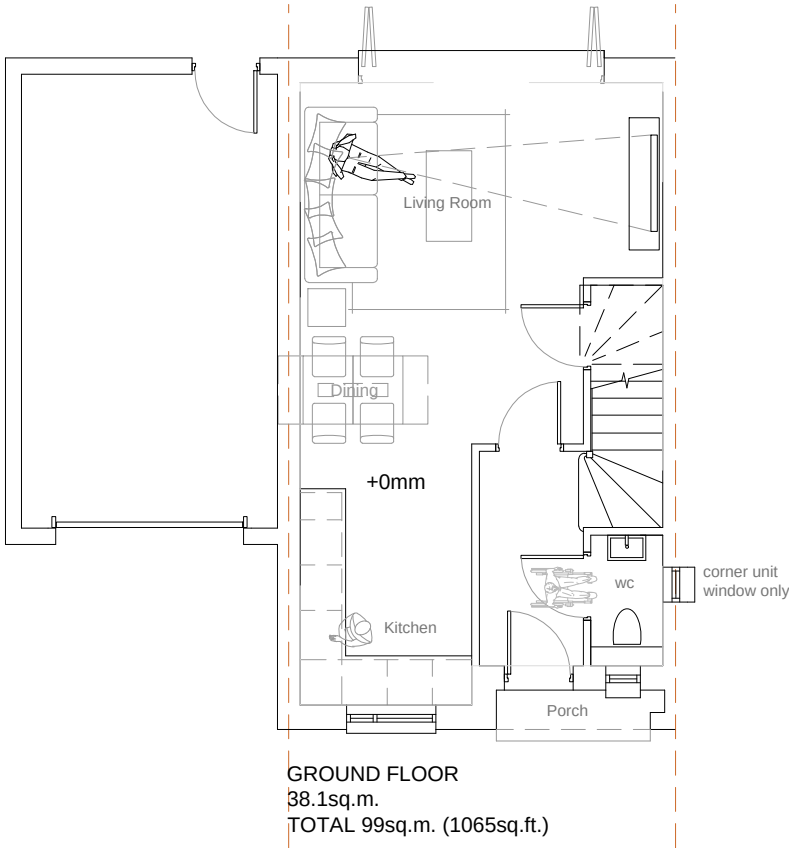


TYPE A (GARAGE)
THREE BEDROOM (ROOF TERRACE)
TOTAL 99sq.m. (1065sq.f.t)

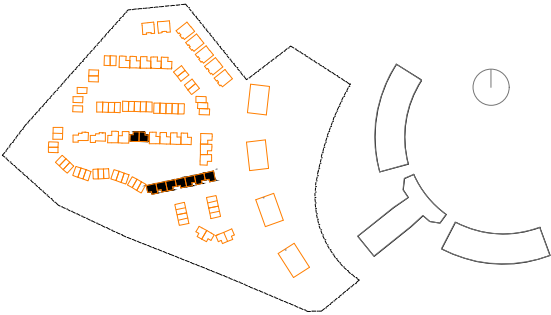

FRONT ELEVATION

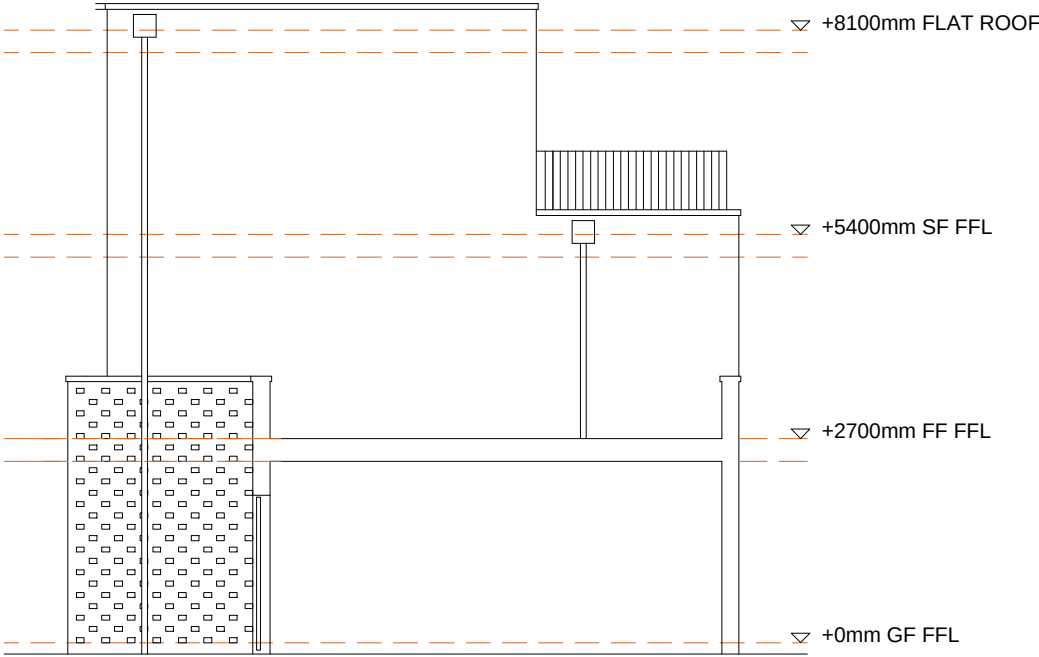

CHESHIRE	SURREY	SHEFFIELD	MANCHESTER	LIVERPOOL
Market Court 20-24 Church St Altrincham WA14 4DW 0161 929 7622	100 High St Esher Surrey KT10 9QJ 01372 203 335	Electric Works 3 Concourse Way Sheffield S1 2BJ 0114 250 7983	All Work and Social XYZ Building 2 Hardman Boulevard M3 3AQ 0161 929 7622	AvenueHQ 17 Mann Island Liverpool L3 1BP 0151 662 0122

 

THE AGEAS BOWL, SOUTHAMPTON

HOUSE TYPE A (GARAGE)
DWG: 21016 (PL) 302 B
DATE: 10.02.22
SCALE: 1:100 @ A3
DRAWN: EM