



REV	DESCRIPTION	DATE	DRAWN
A		21-12-21	EM
B	SCHEME UPDATED	08-02-23	HR

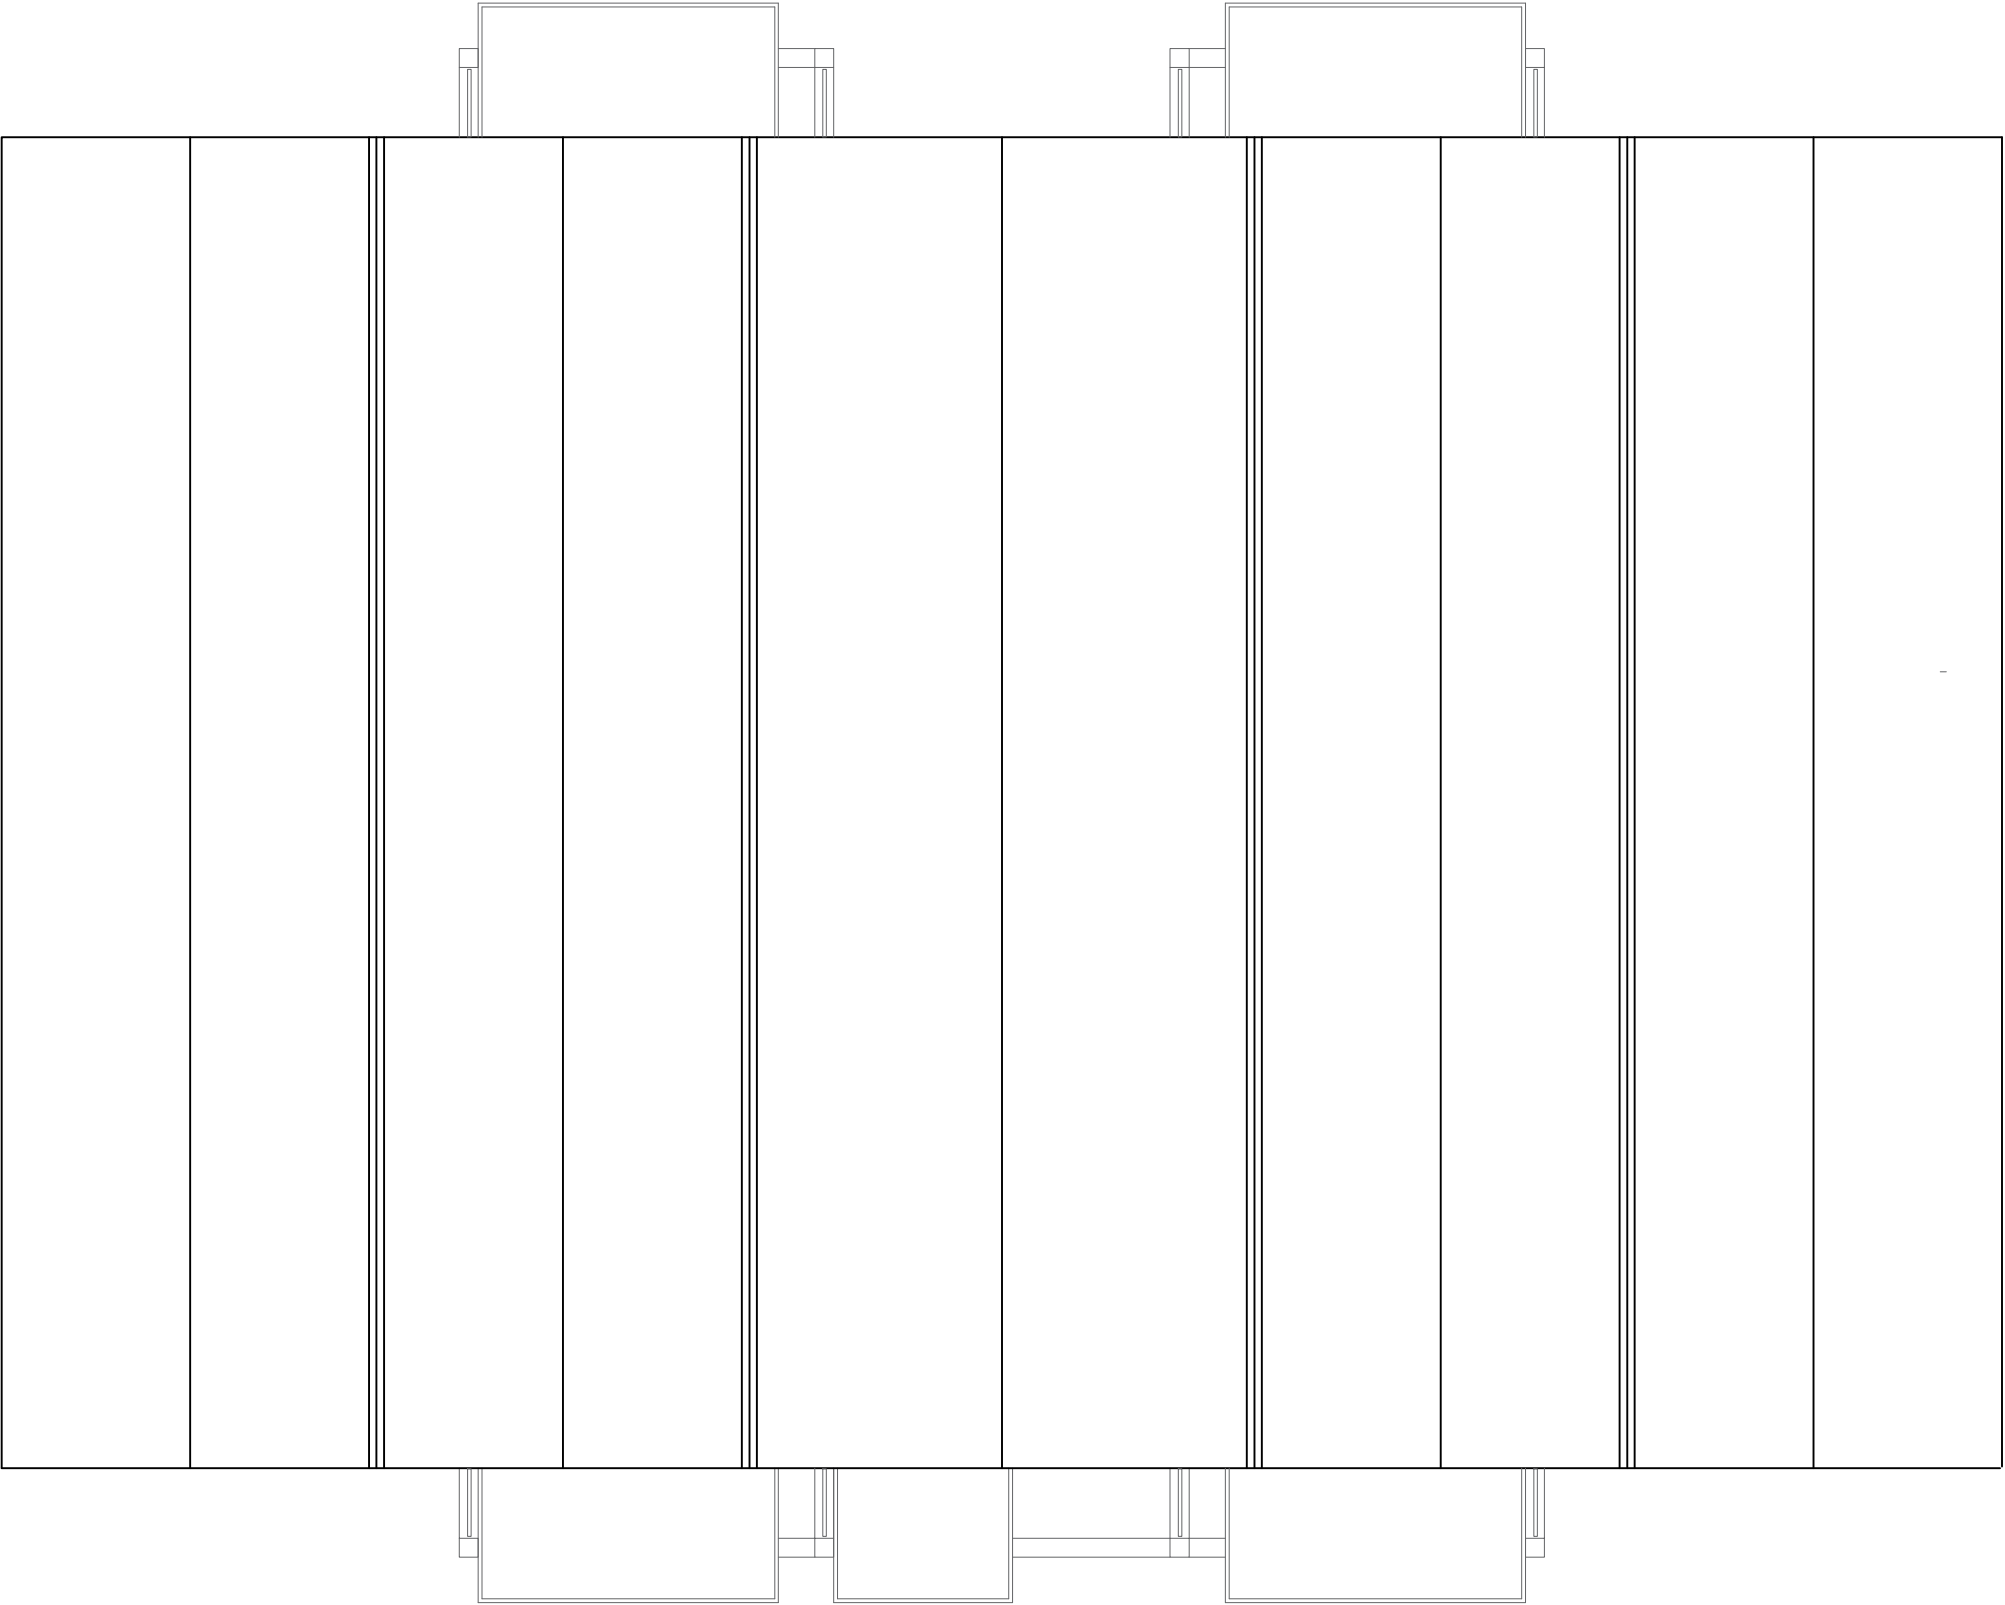

BLOCK TYPE 1
ROOF

CHESHIRE	SURREY	SHEFFIELD	MANCHESTER	LIVERPOOL
Market Court 20-24 Church St Altrincham WA14 4DW 0161 929 7622	100 High St Esher Surrey KT10 9QJ 01372 203 335	Electric Works 3 Concourse Way Sheffield S1 2BJ 0114 250 7983	All Work and Social XYZ Building 2 Hardman Boulevard M3 3AQ 0161 929 7622	AvenueHQ 17 Mann Island Liverpool L3 1BP 0151 662 0122

 

LAND ADJACENT TO THE AGEAS BOWL, SOUTHAMPTON

APARTMENT BLOCK TYPE 1 - ROOF PLAN
DWG: 21016 (PL) 362 B
DATE: 27.01.22
SCALE: 1:100 @ A3
DRAWN: EM