


REV	DESCRIPTION	DATE	DRAWN
A	COLOURED ELEVATION	21-12-21	EM
B	KEY PLAN UPDATED	26-01-22	EM




FRONT ELEVATION



REAR ELEVATION


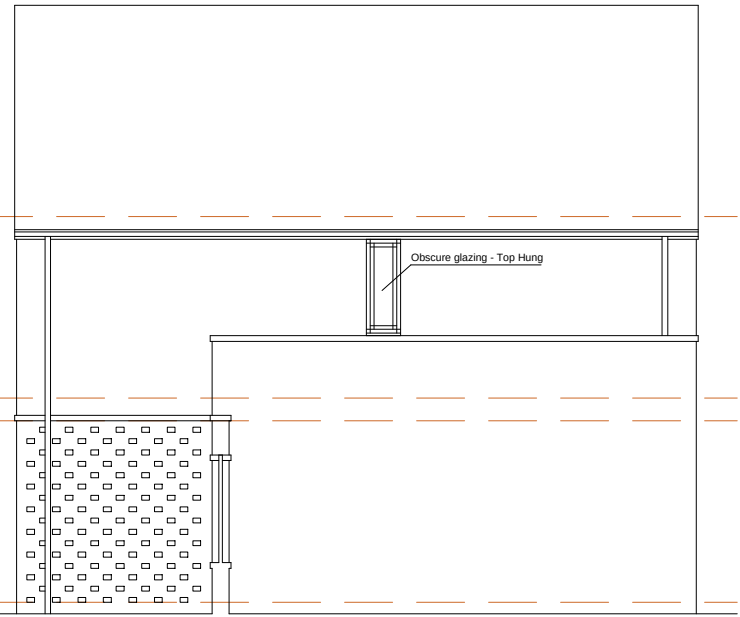


SIDE ELEVATION

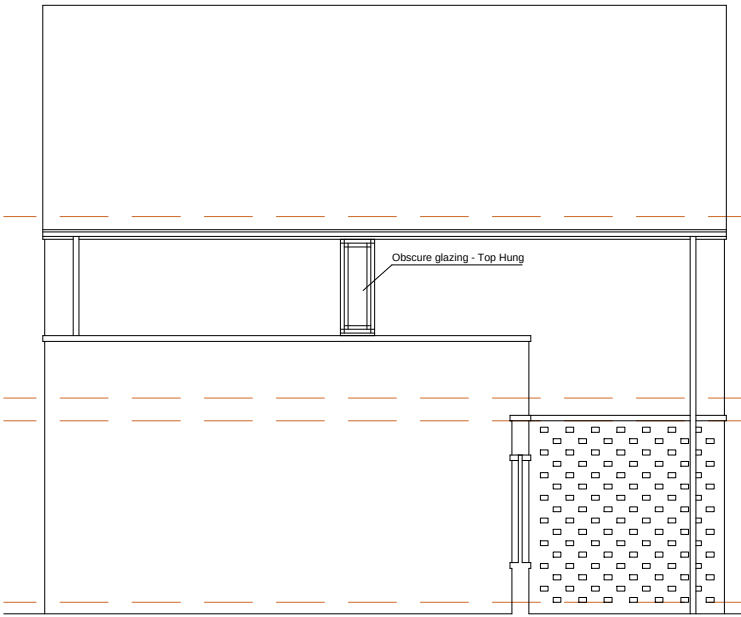


SIDE ELEVATION

TYPE B (t) (GARAGE)
TWO BEDROOM
TOTAL 73sq.m. (785sq.f.t)

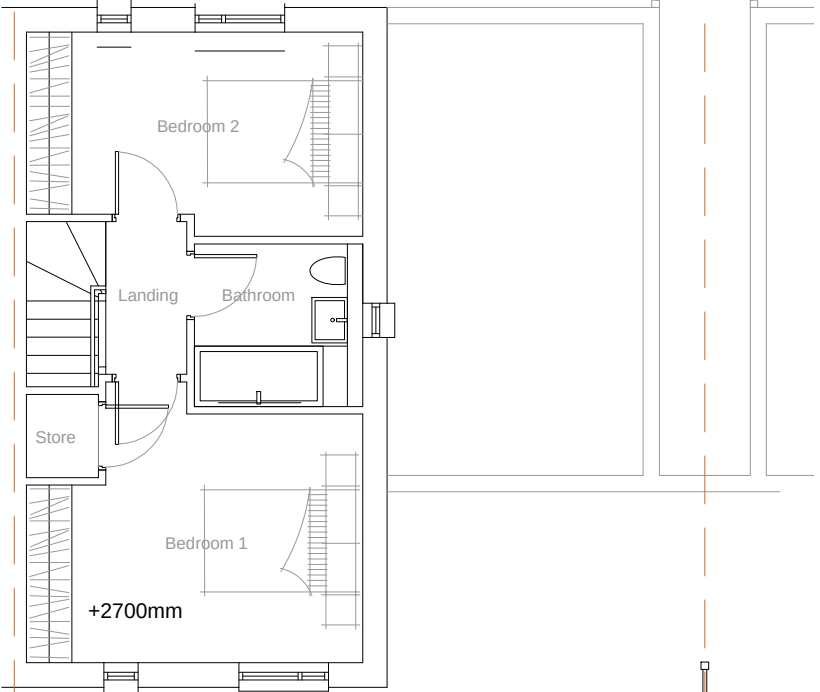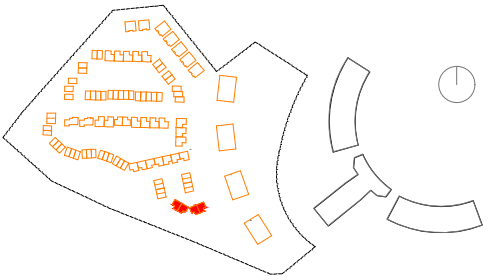

FIRST FLOOR
37sqm

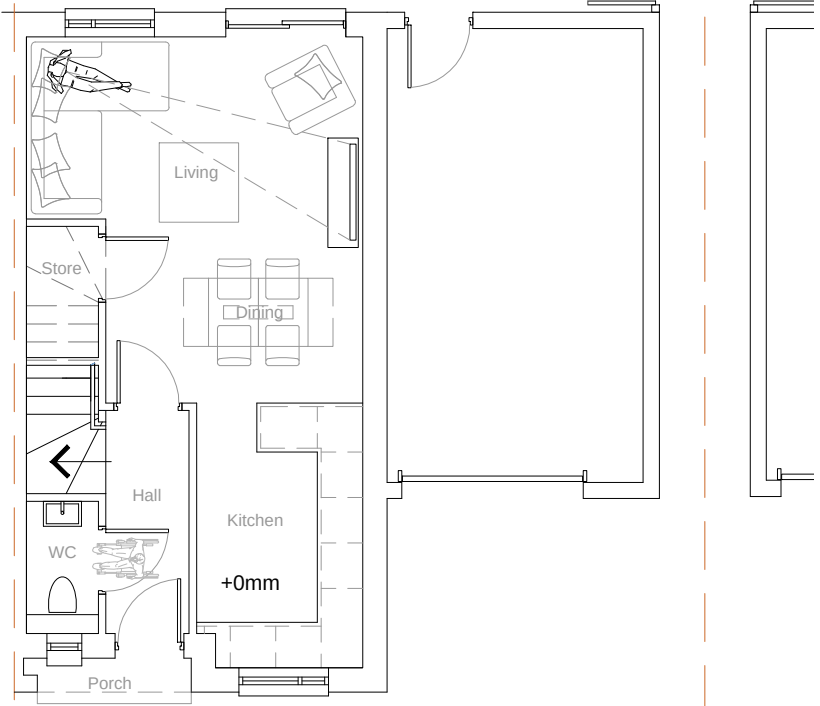

GROUND FLOOR
36sq.m.
TOTAL 73sq.m. (785sq.ft)

▽ +5100mm FF CEILING

▽ +2700mm FF FFL

▽ +0mm GF FFL

CHESHIRE	SURREY	SHEFFIELD	MANCHESTER	LIVERPOOL
Market Court 20-24 Church St Altrincham WA14 4DW 0161 929 7622	100 High St Esher Surrey KT10 9QJ 01372 203 335	Electric Works 3 Concourse Way Sheffield S1 2BJ 0114 250 7983	All Work and Social XYZ Building 2 Hardman Boulevard M3 3AQ 0161 929 7622	AvenueHQ 17 Mann Island Liverpool L3 1BP 0151 662 0122



LAND ADJACENT TO THE AGEAS BOWL, SOUTHAMPTON

HOUSE TYPE B (t) (GARAGE)
DWG: 21016 (PL) 312 B
DATE: 10.02.22
SCALE: 1:100 @ A3
DRAWN: EM