



REV	DESCRIPTION	DATE	DRAWN
1		21-12-21	EM
A	COLOURED ELEVATION	27-01-22	EM

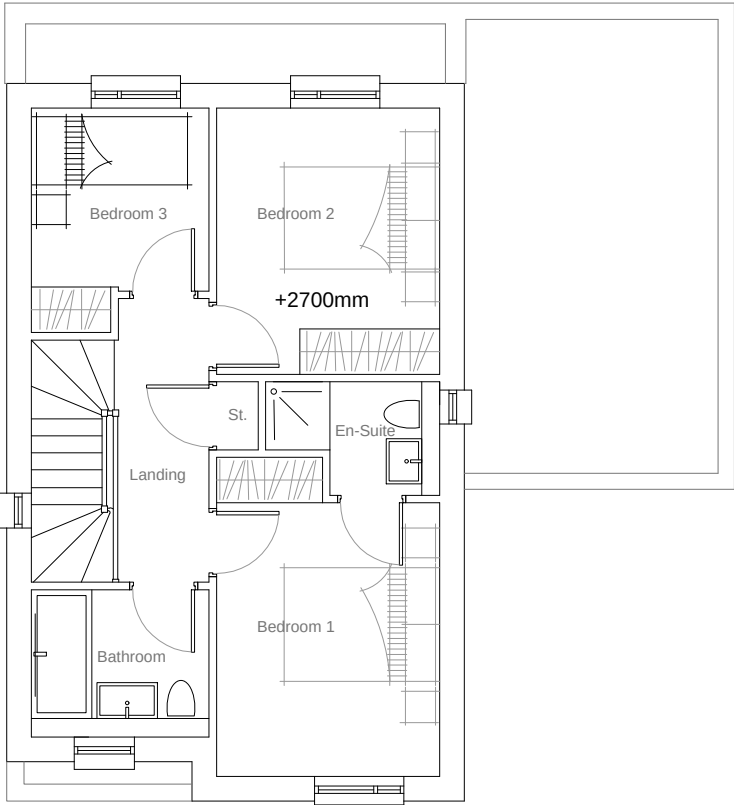


FRONT ELEVATION

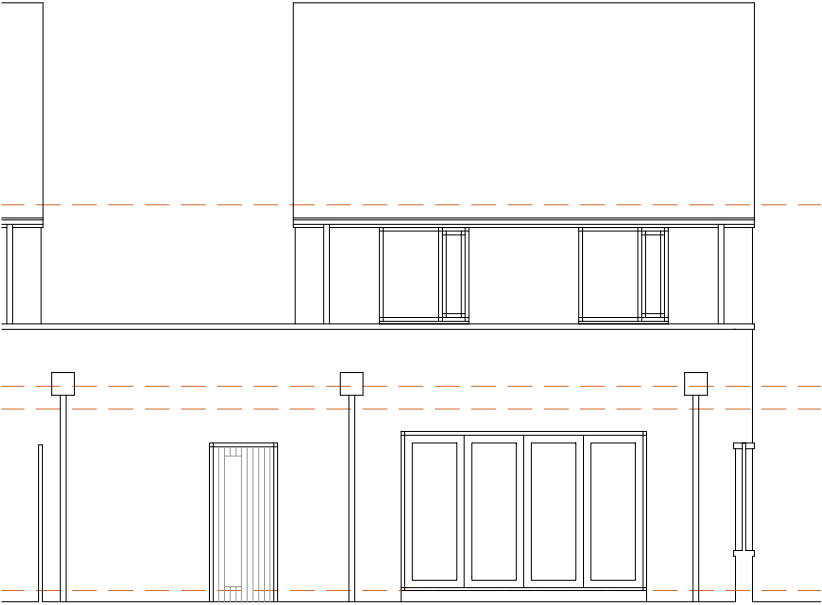


REAR ELEVATION


FIRST FLOOR
46.5sq.m.

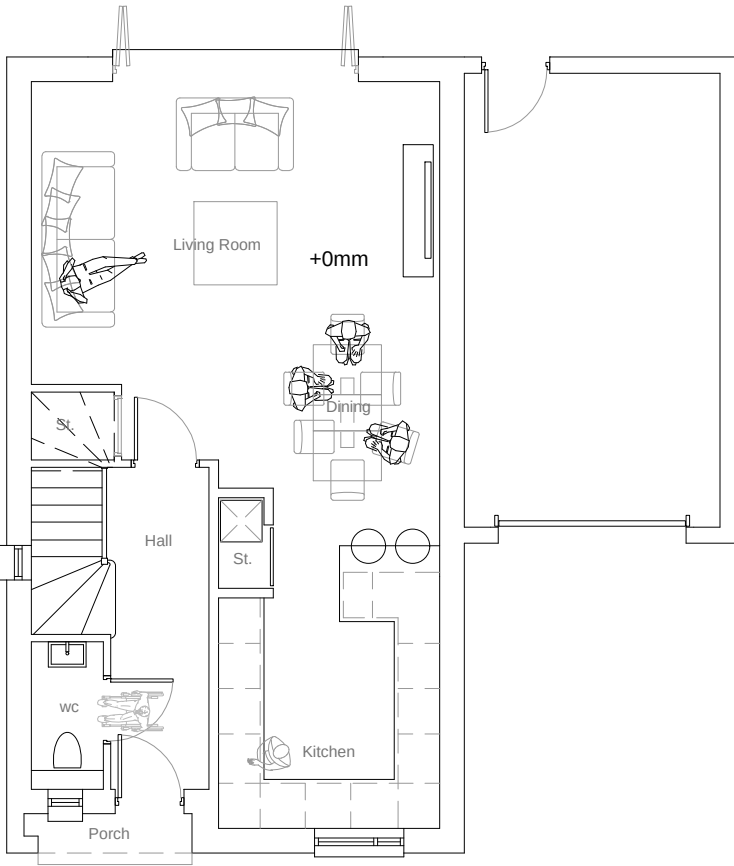


GROUND FLOOR
52.1sq.m.

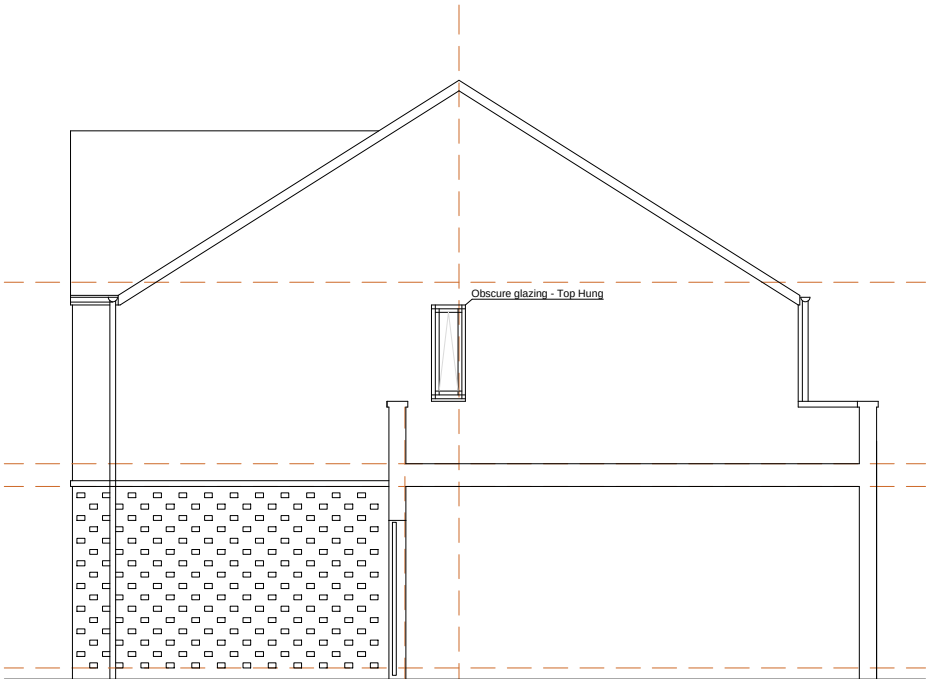

SIDE ELEVATION

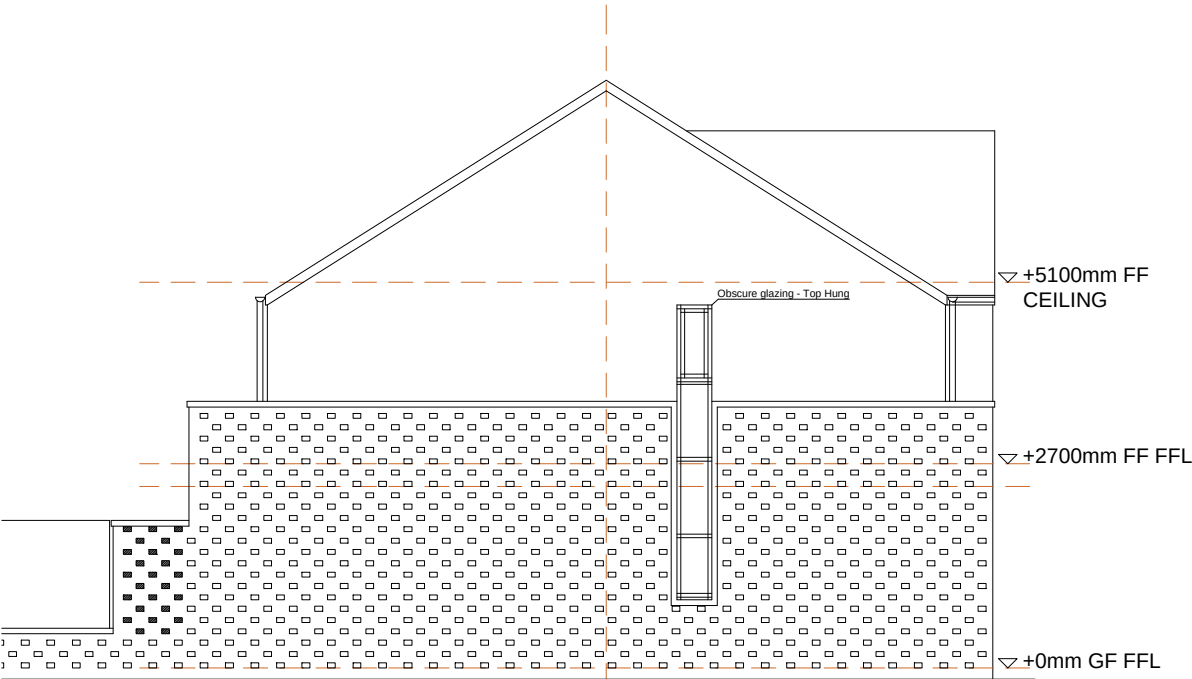

SIDE ELEVATION

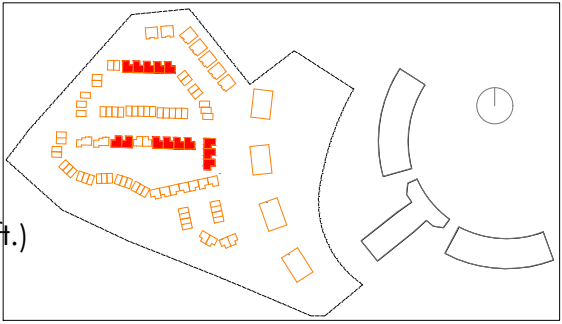

TYPE D
THREE BEDROOM
TOTAL 98.5sq.m. (1060sq.ft.)

CHESHIRE	SURREY	SHEFFIELD	MANCHESTER	LIVERPOOL
Market Court 20-24 Church St Altrincham WA14 4DW 0161 929 7622	100 High St Esher Surrey KT10 9QJ 01372 203 335	Electric Works 3 Concourse Way Sheffield S1 2BJ 0114 250 7983	All Work and Social XYZ Building 2 Hardiman Boulevard M3 3AQ 0161 929 7622	AvenueHQ 17 Mann Island Liverpool L3 1BP 0151 662 0122



LAND ADJACENT TO THE AGEAS BOWL, SOUTHAMPTON

HOUSE TYPE D
DWG: 21016 (PL) 330 A
DATE: 27.01.22
SCALE: 1:100 @ A3
DRAWN: EM