

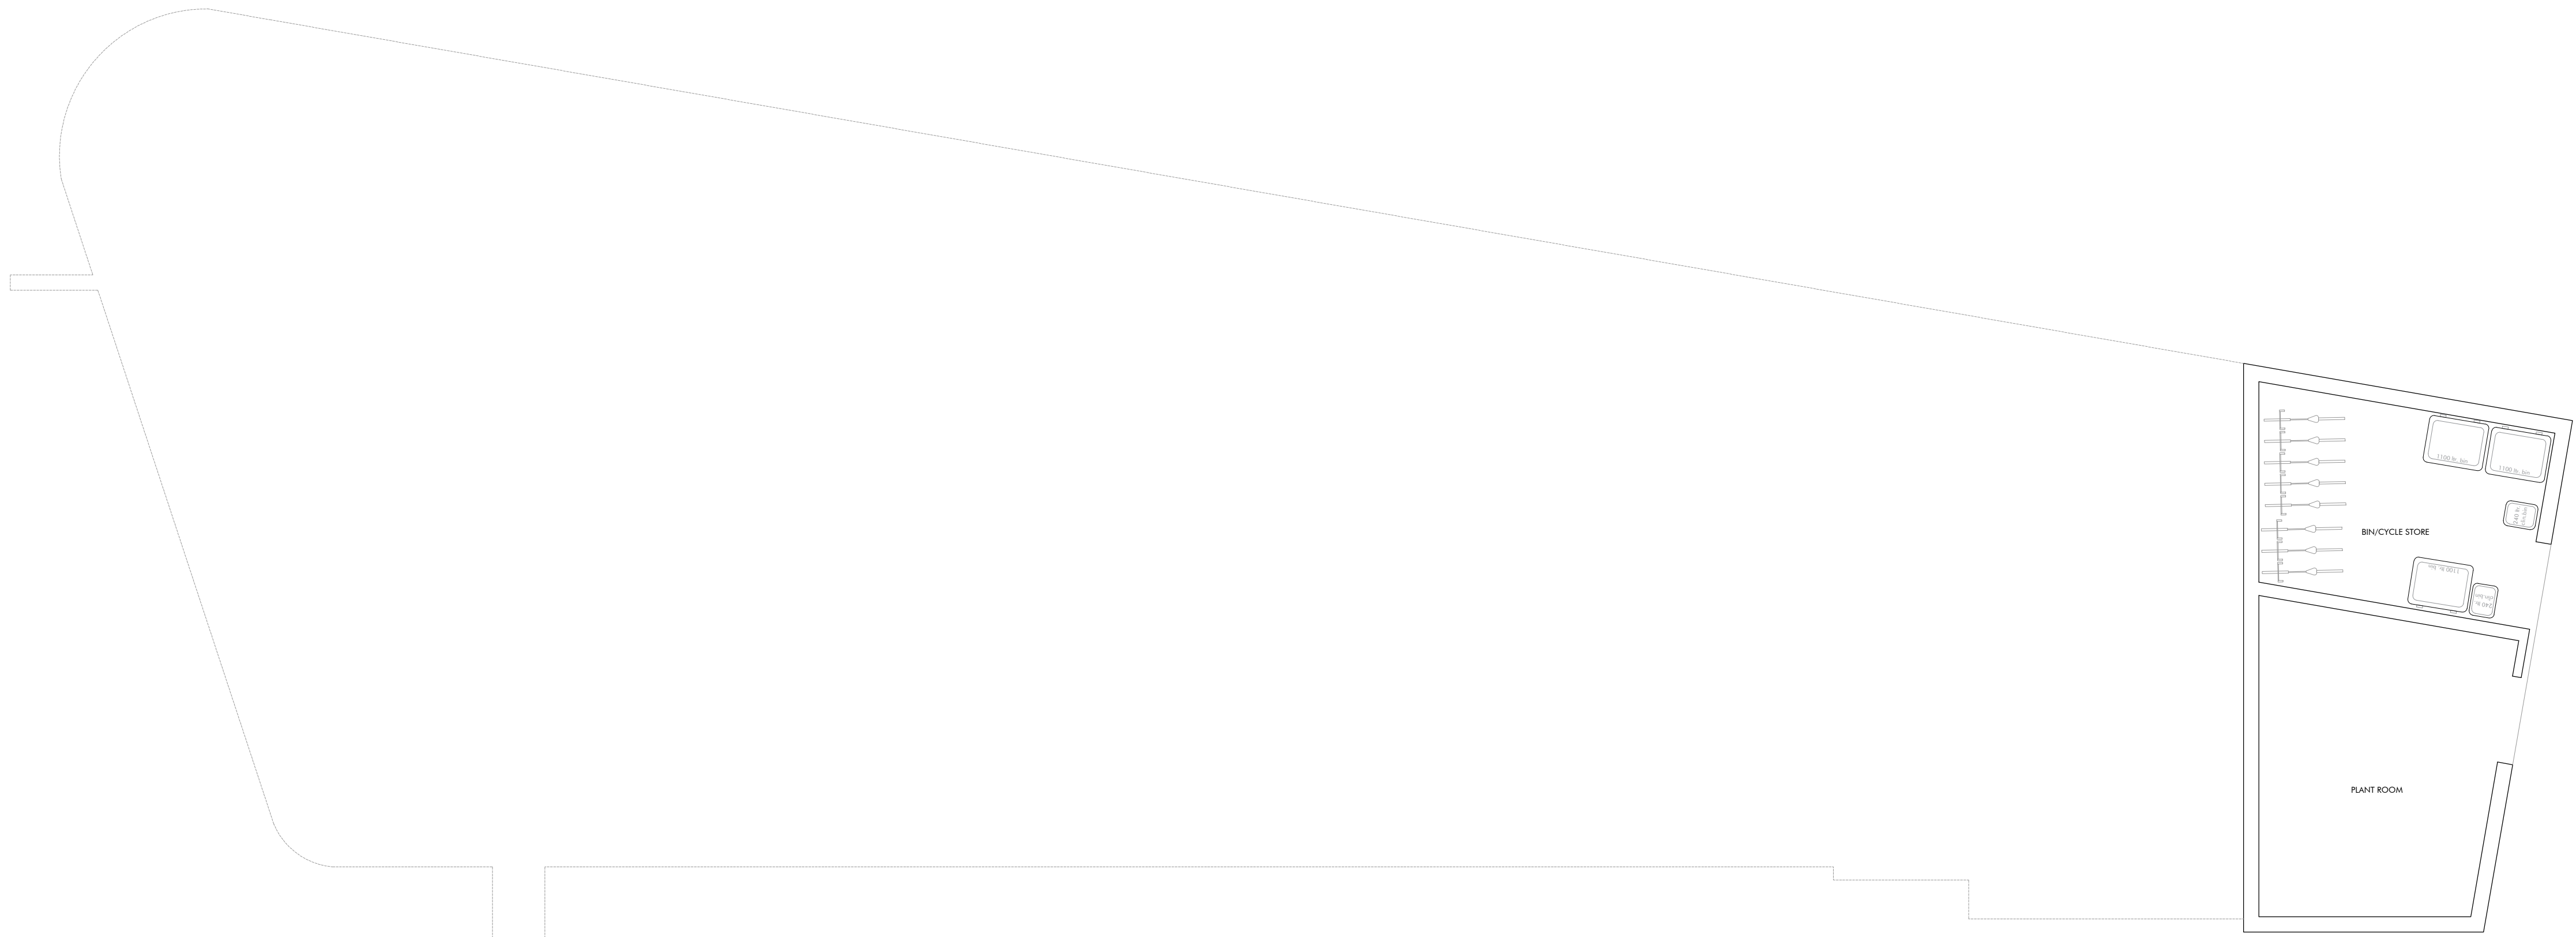


 

LOWER GROUND FLOOR PLAN

CHESHIRE	SURREY	SHEFFIELD	MANCHESTER	LIVERPOOL
Market Court 20-24 Church St Altrincham WA14 4DW 0161 929 7622	100 High St Esher Surrey KT10 9QJ 01372 203 335	Electric Works 3 Concourse Way Sheffield S1 2BJ 0114 250 7983	All Work and Social XYZ Building 2 Hardman Boulevard M3 3AQ 0161 929 7622	AvenueHQ 17 Mann Island Liverpool L3 1BP 0151 662 0122

 

LAND ADJACENT TO THE AGEAS BOWL, SOUTHAMPTON

THE WELL BEING CENTRE PROPOSED LOWER GROUND FLOOR PLAN
DWG: 21016 (PL) 380 A
DATE: 23/12/21
SCALE: 1:100 @ A1
DRAWN: LA