

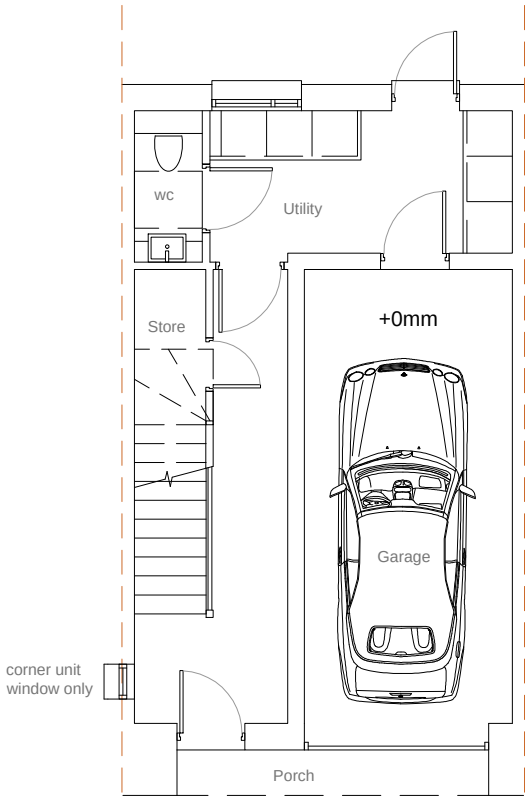



REV	DESCRIPTION	DATE	DRAWN
1		21-12-21	EM
A	COLOURED ELEVATION	27-01-22	EM

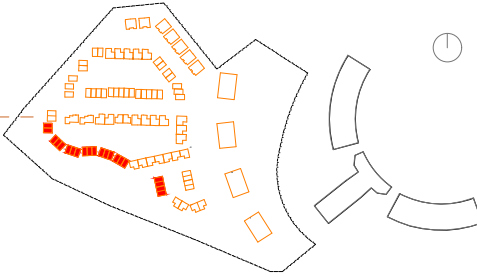


GROUND FLOOR
21.3sq.m.
TOTAL 102.3sq.m. (1100sq.ft.)

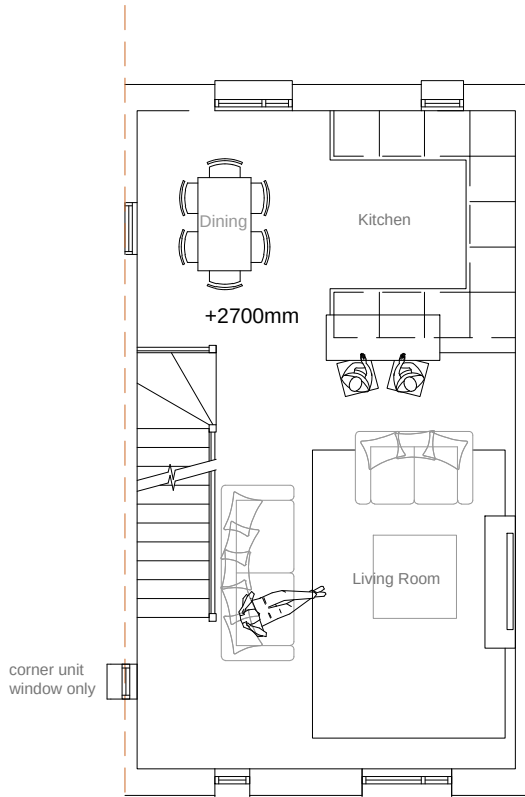

FIRST FLOOR
40.5sq.m.

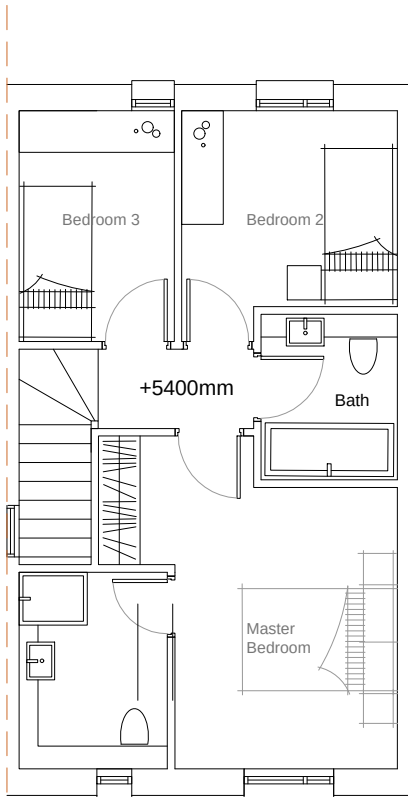

SECOND FLOOR
40.5sq.m.

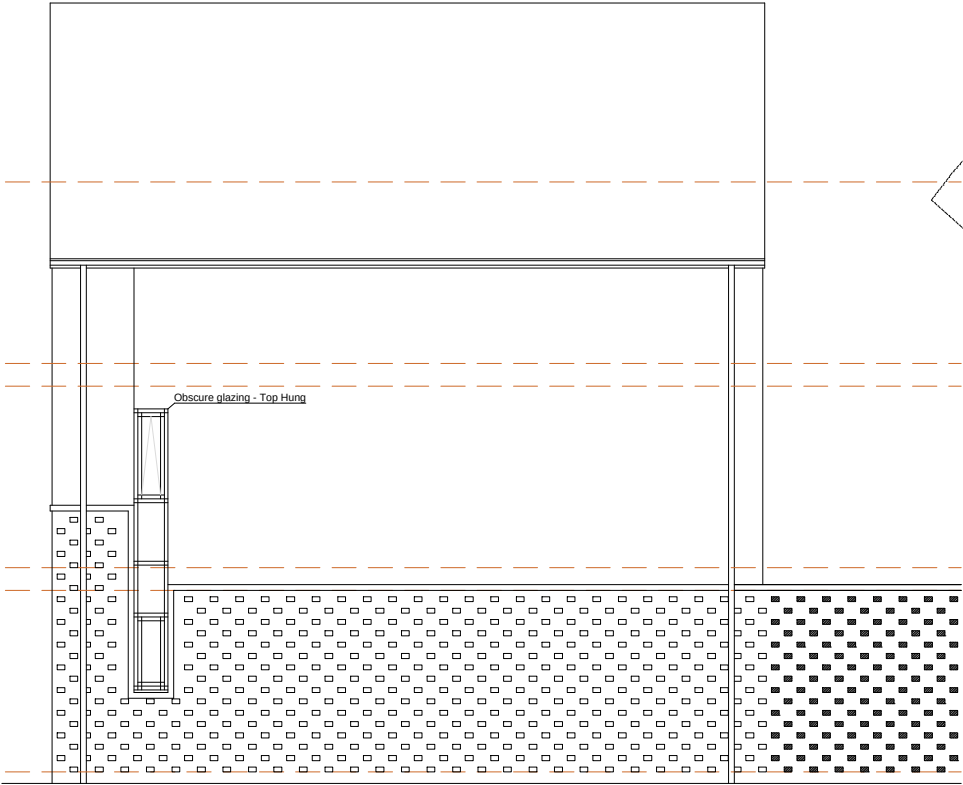


SIDE ELEVATION CORNER UNIT

TYPE E (†)
THREE BEDROOM
TOTAL 102.3sq.m. (1100sq.ft.)



FRONT ELEVATION

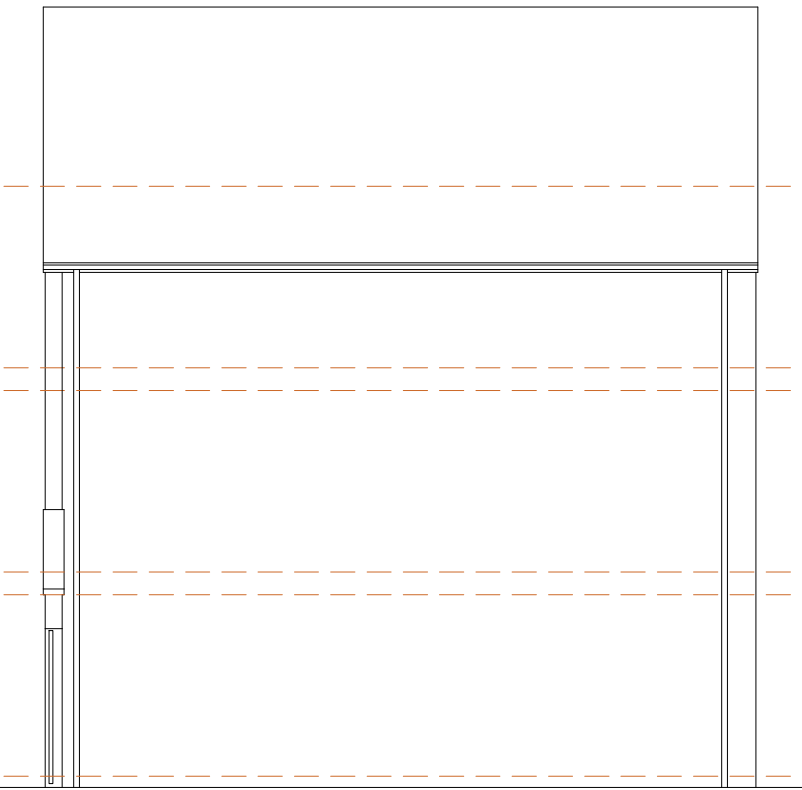

SIDE ELEVATION



REAR ELEVATION

▽ +7800mm SF
CEILING

▽ +5400mm SF FFL

▽ +2700mm FF FFL

▽ +0mm GF FFL

CHESHIRE	SURREY	SHEFFIELD	MANCHESTER	LIVERPOOL
Market Court 20-24 Church St Altrincham WA14 4DW 0161 929 7622	100 High St Esher Surrey KT10 9QJ 01372 203 335	Electric Works 3 Concourse Way Sheffield S1 2BJ 0114 250 7983	All Work and Social XYZ Building 2 Hardman Boulevard M3 3AQ 0161 929 7622	AvenueHQ 17 Mann Island Liverpool L3 1BP 0151 662 0122



LAND ADJACENT TO THE AGEAS BOWL, SOUTHAMPTON

HOUSE TYPE E (†)
DWG: 21016 (PL) 341 A
DATE: 27.01.22
SCALE: 1:100 @ A3
DRAWN: EM