



REV	DESCRIPTION	DATE	DRAWN
1		21-12-21	EM
A	COLOURED ELEVATION	27-01-22	EM

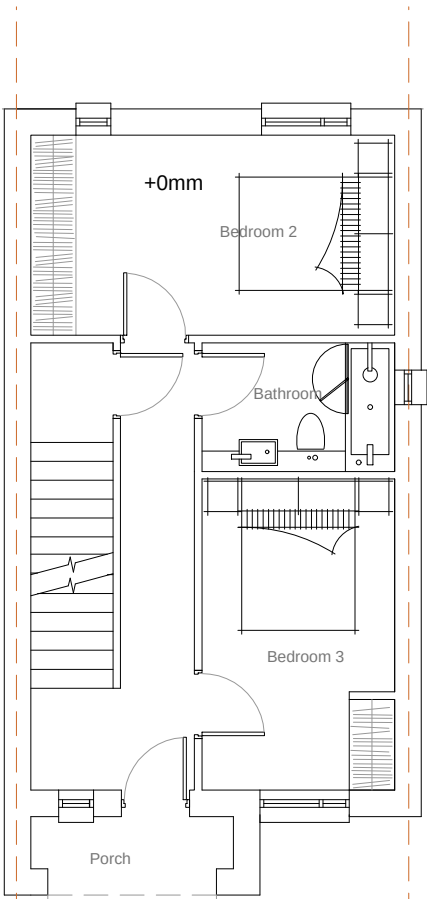

LOWER GROUND FLOOR
41.7sq.m.
TOTAL 110.8sq.m. (1192sq.ft.)



GROUND FLOOR
41.7sq.m.

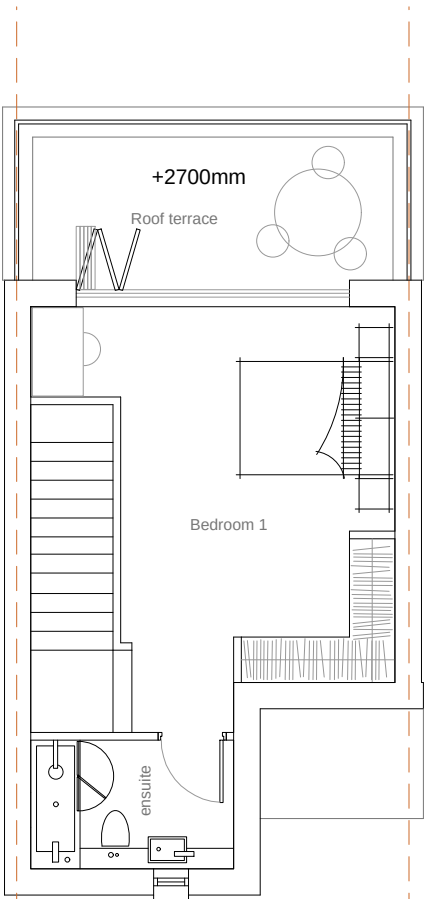

FIRST FLOOR
27.4sq.m.



REAR ELEVATION


▽ +5100mm FF CEILING
▽ +2700mm FF FFL
▽ +0mm GF FFL
▽ -2700mm LGF FFL



FRONT ELEVATION
TERRACE/SEMI DETACHED




FRONT ELEVATION
DETACHED

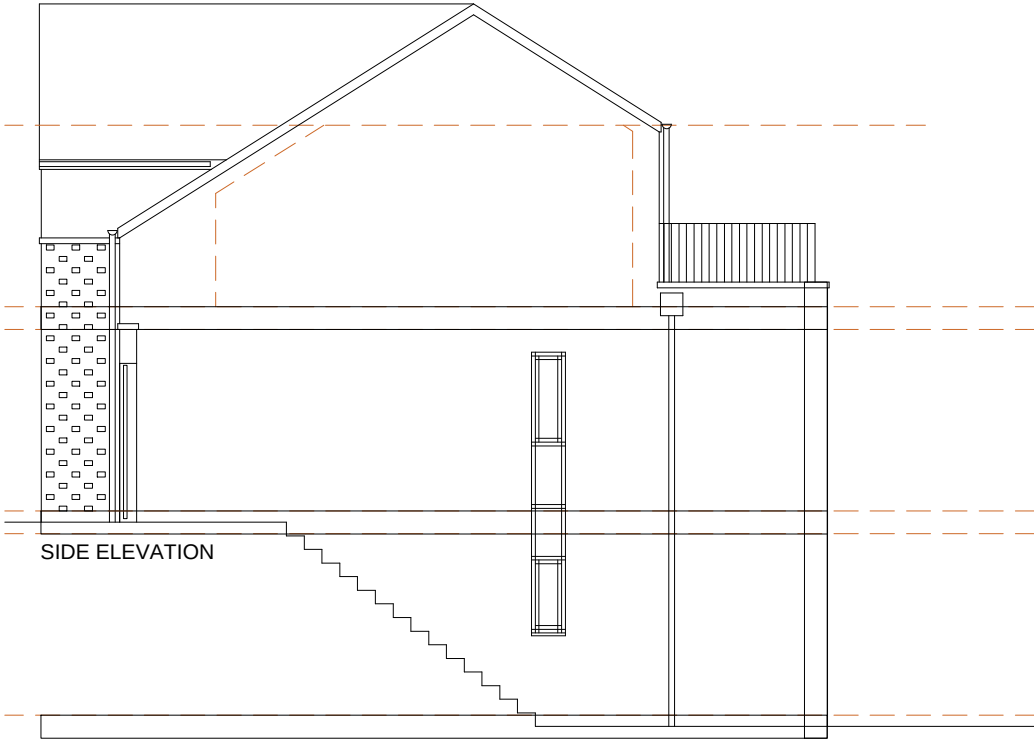


SIDE ELEVATION

TYPE F+
FOUR BEDROOM SPLIT LEVEL
TOTAL 110.8sq.m. (1192sq.ft.)

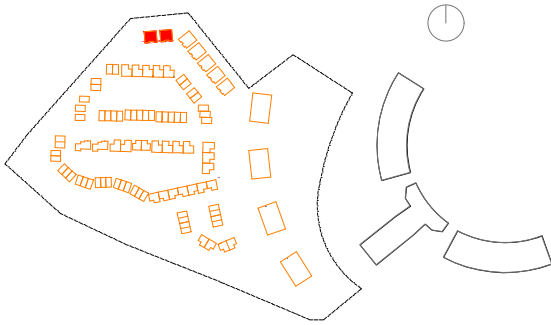

CHESHIRE	SURREY	SHEFFIELD	MANCHESTER	LIVERPOOL
Market Court 20-24 Church St Altrincham WA14 4DW 0161 929 7622	100 High St Esher Surrey KT10 9QJ 01372 203 335	Electric Works 3 Concourse Way Sheffield S1 2BJ 0114 250 7983	All Work and Social XYZ Building 2 Hardman Boulevard M3 3AQ 0161 929 7622	AvenueHQ 17 Mann Island Liverpool L3 1BP 0151 662 0122

 

LAND ADJACENT TO THE AGEAS BOWL, SOUTHAMPTON

HOUSE TYPE F+
DWG: 21016 (PL) 351 A
DATE: 27.01.22
SCALE: 1:100 @ A3
DRAWN: EM