


Wall Construction:- Block types	
89mm Studwork Wall	
213mm Block/Brickwork Wall	
303mm Cavity Wall	
300mm Substructure Wall	
Waste pipes:	
 SVP	100mm dia uPVC SVP, to discharge into manhole, to be encased in 15mm plasterboard, on studwork with all necessary rodding access, void packed with fibreglass.
 S/S	100mm dia uPVC low level sub stack, to discharge into manhole with all necessary rodding access and AAV.
W/M	Denotes Washing Machine
C/M	Denotes Coffee Machine
F/F	Denotes Fridge/Freezer
D/W	Denotes Dish Washer
M/W	Denotes Microwave
<u>Finishes</u>	
	<u>Carpet:</u> High quality carpet with a Duralay step 80 or equivalent underlay.
	<u>Tiles:</u> Floor tiles to be laid as per manufacturer's instructions with Ditra matting.
Dimensions:	
Note all dimensions given to structure.	
** Denotes site check dimension.	
Access to SVP's in bathrooms to be provided by means of a concealed access panel at low level. Kitchen SVP's to accessed through kitchen cupboards	

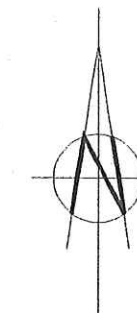

Notes:

Please read in conjunction with all working drawings

Refer to suppliers lintel schedule for types/length

For Structural Engineering Refer to Engineer's calculations

For Services layouts refer to the requisite specialist dwgs.


For construction notes refer to MEP drawings.

For sections and details/window setting out refer to MEP drawings.

Structural Notes:

1. Refer to Structural Engineer's drawings & calculations for structural members. It is important that the contractor ensures that all the details referred to on the relevant drawings are taken on board during construction. (bed joint reinforcement under padstone etc).
2. For block types and strengths refer to Structural Engineer's drawings & calculations
3. All movement joints should be as per the Structural Engineer's details these should be strictly followed

DO NOT SCALE
IF IN DOUBT-ASK

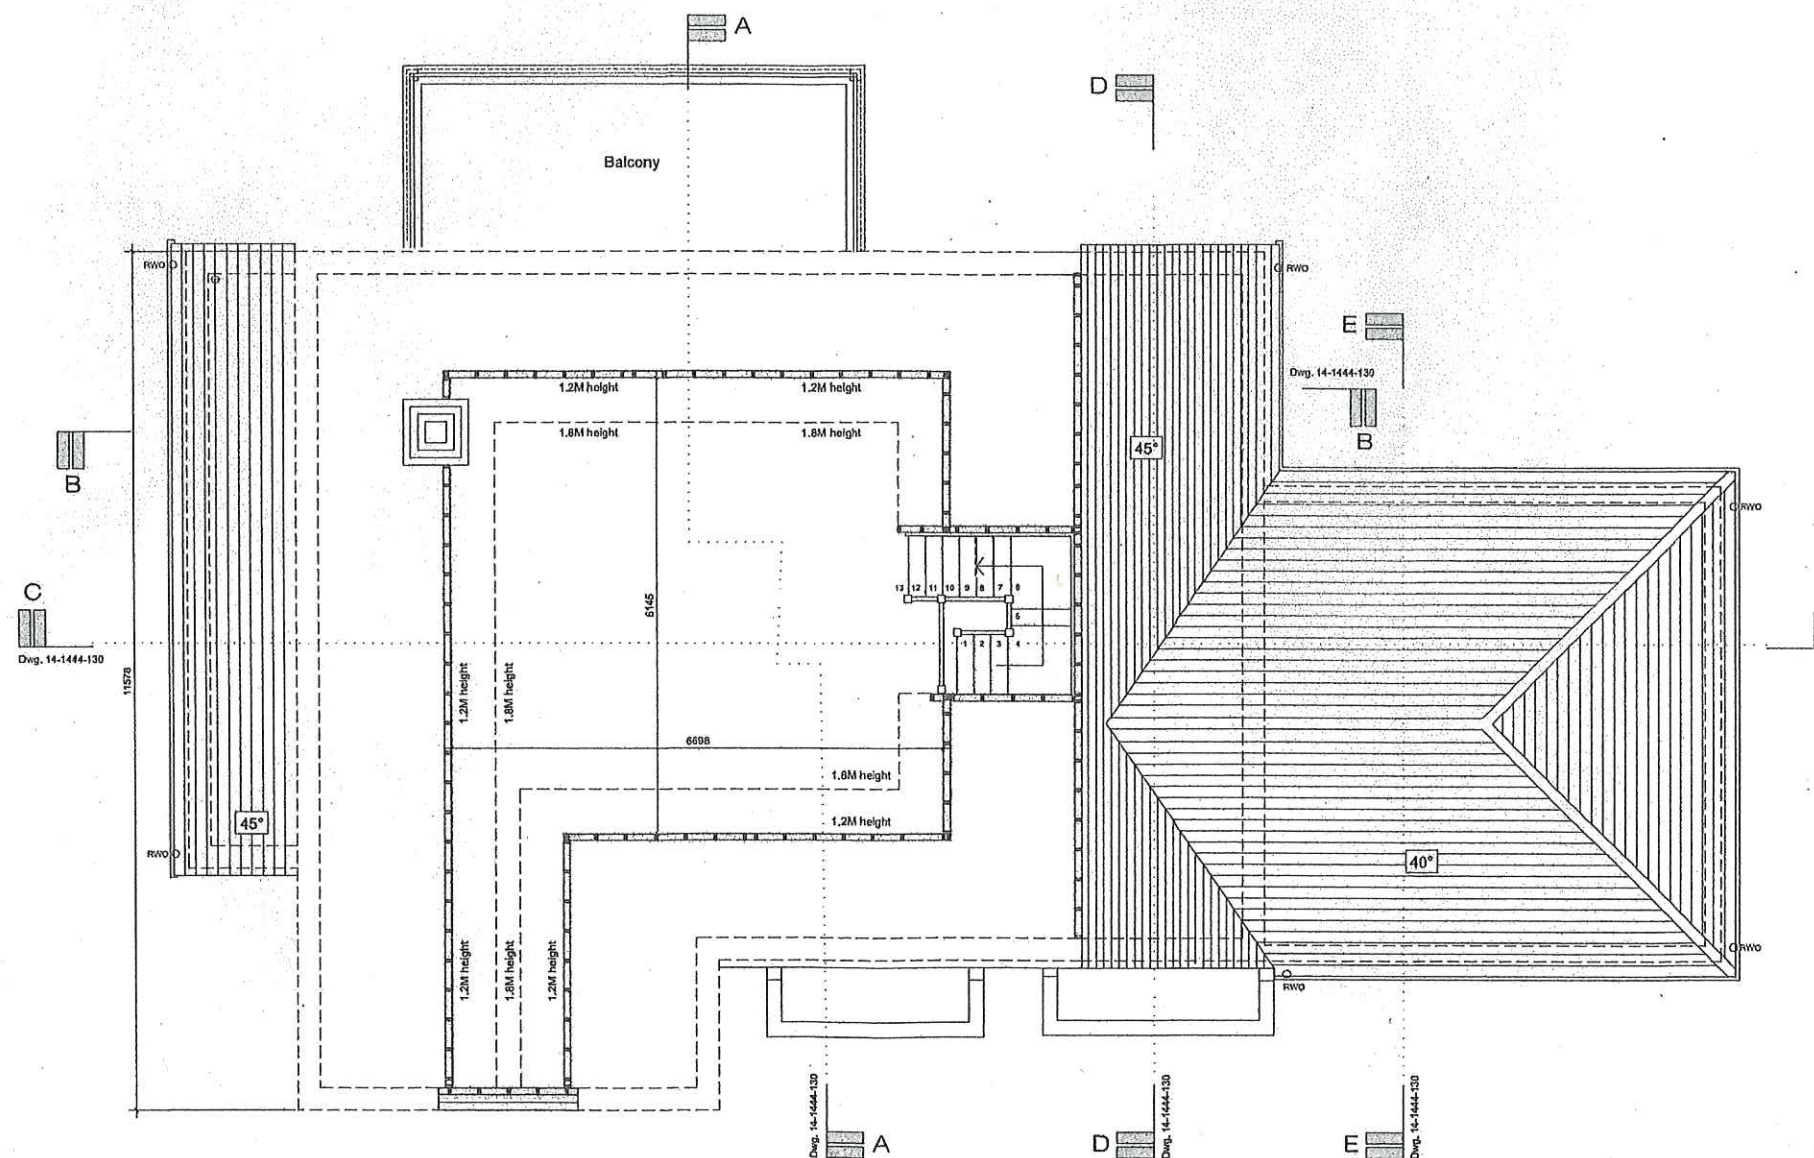

FIRST FLOOR PLAN

REV	DATE	REVISION DETAILS	BY
-----	------	------------------	----

SETTING OUT TO BE AGREED ON SITE WITH THE PROJECT SUPERVISOR. ALL DIMENSIONS TO BE CHECKED ON SITE BY THE GENERAL CONTRACTOR DISCREPANCIES TO BE REPORTED IMMEDIATELY TO THE PROJECT SUPERVISOR.



MITCHELLEVANS
ARCHITECTS
90 Meadow, Godalming
Surrey GU7 3HY
Tel: 01483 453453 Fax: 01483
419540
email: arch@mitchelevans.co.uk

CLIENT

Boundstone Developments

JOB TITLE

Home Farm, St Johns Road
Hedgond

DRAWING TITLE

DRAWING TITLE
Attic Floor Plan
Plot 1

SCALE
1:50 @ A1
1:100 @ A3

DRAWN BY
CB

DATE	11/11/2011
CHECKED BY	

NUMBER
14.1444.113

REVISION

DATE	Dec '15
------	---------

COPYRIGHT MITCHELL EVANS LLP