



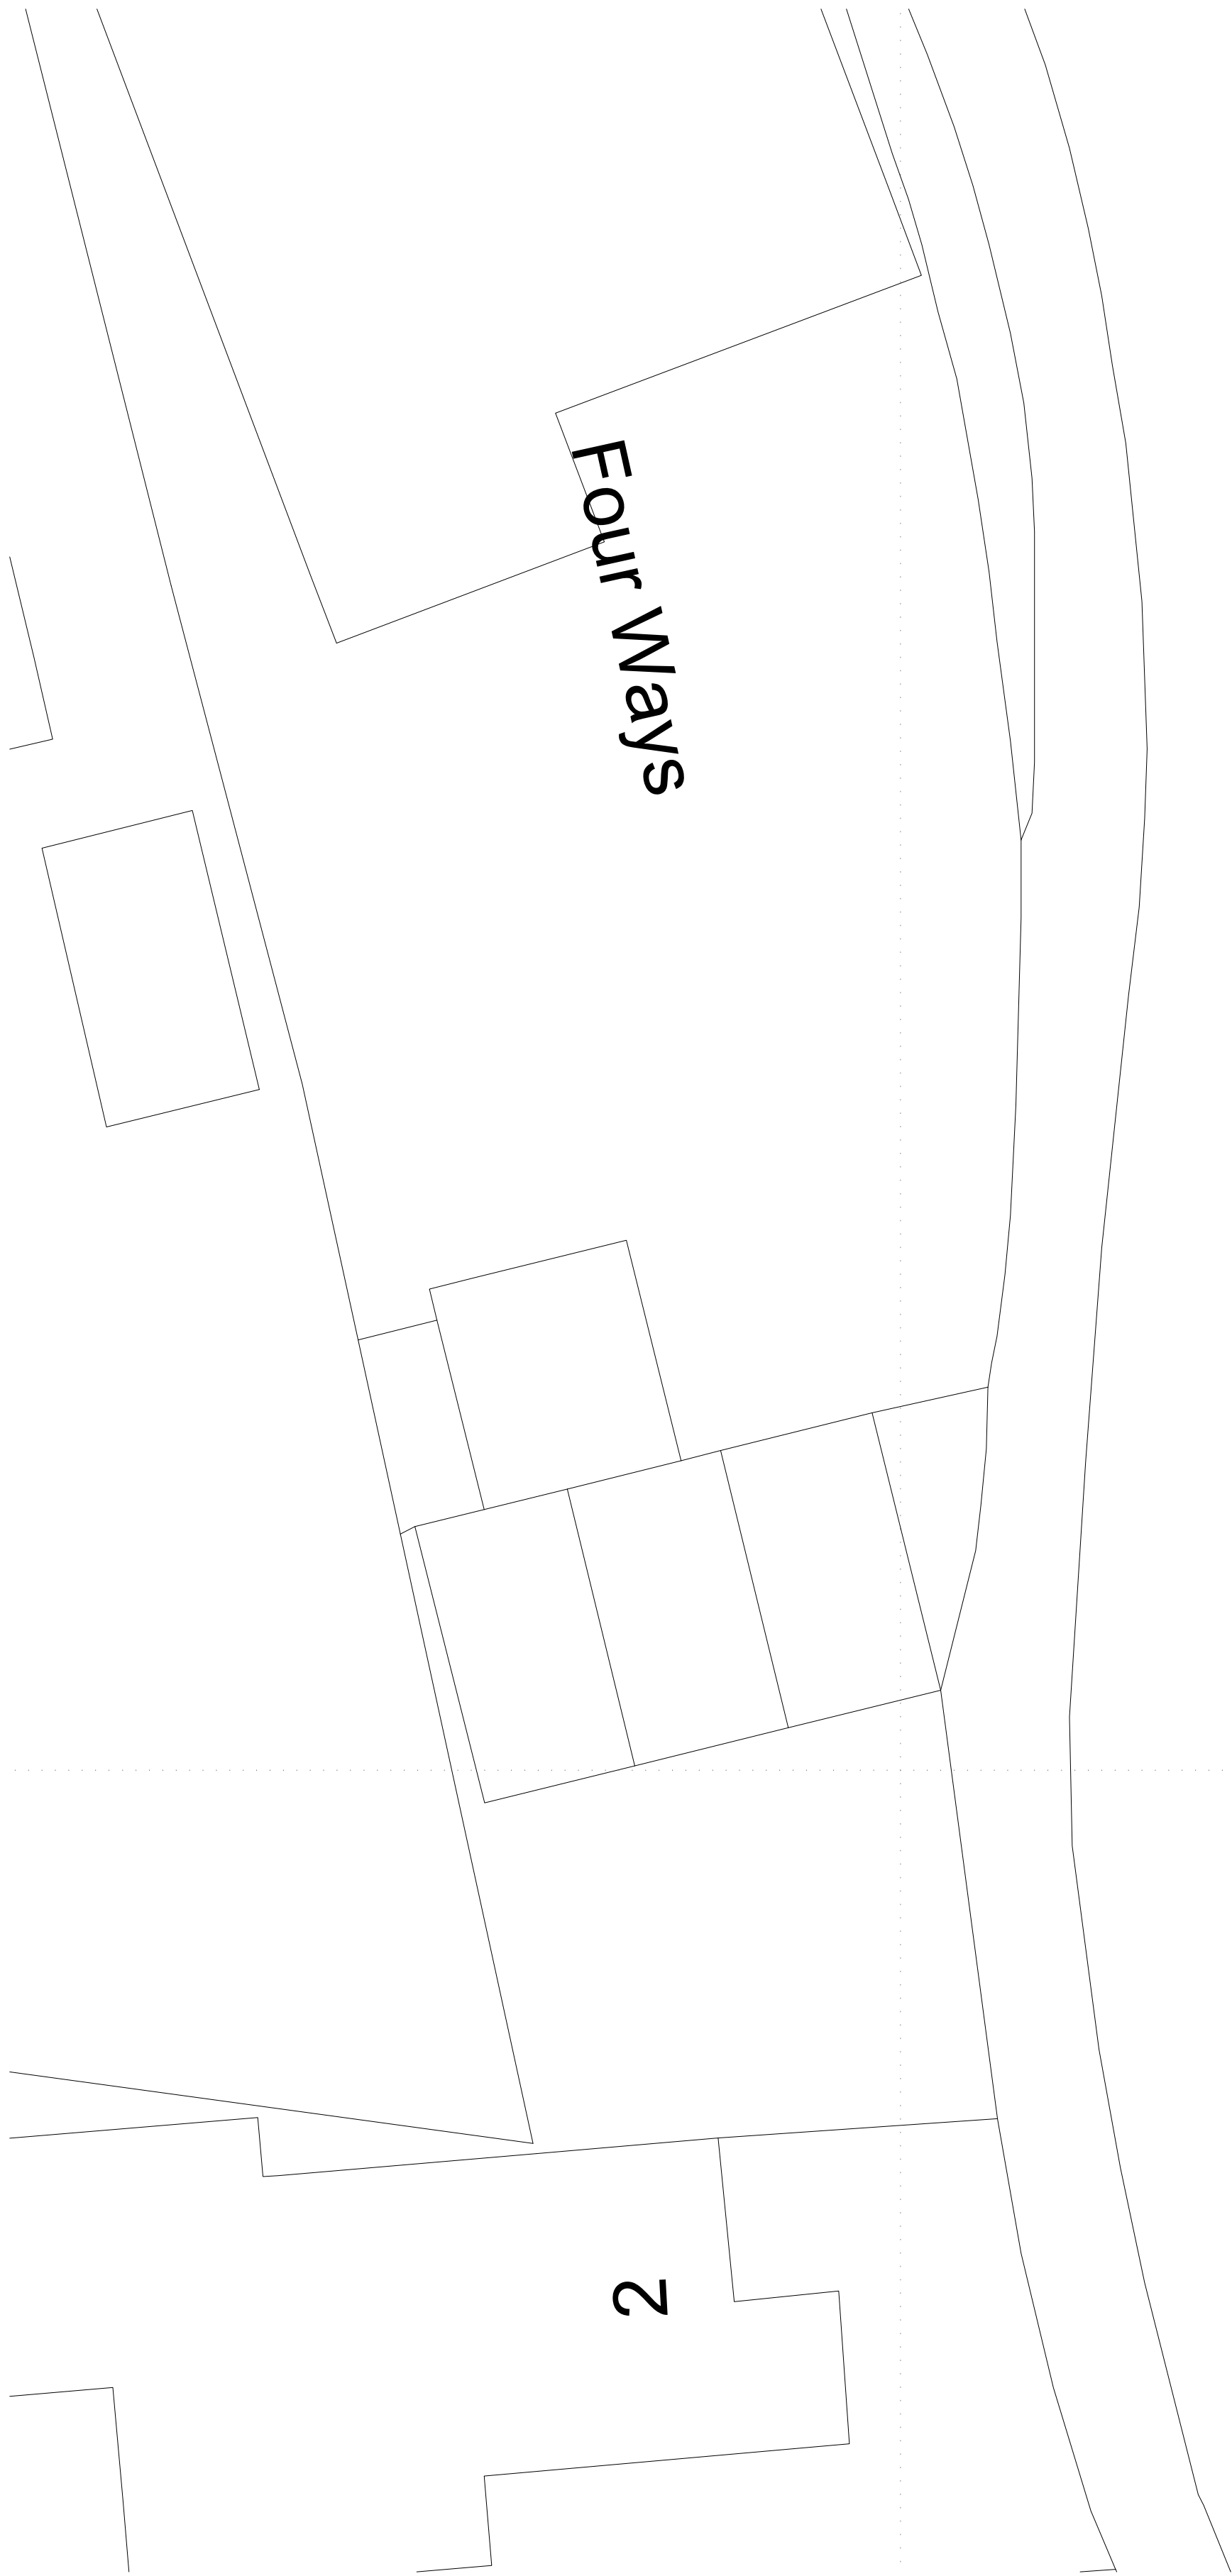

Garden Areas 1:100

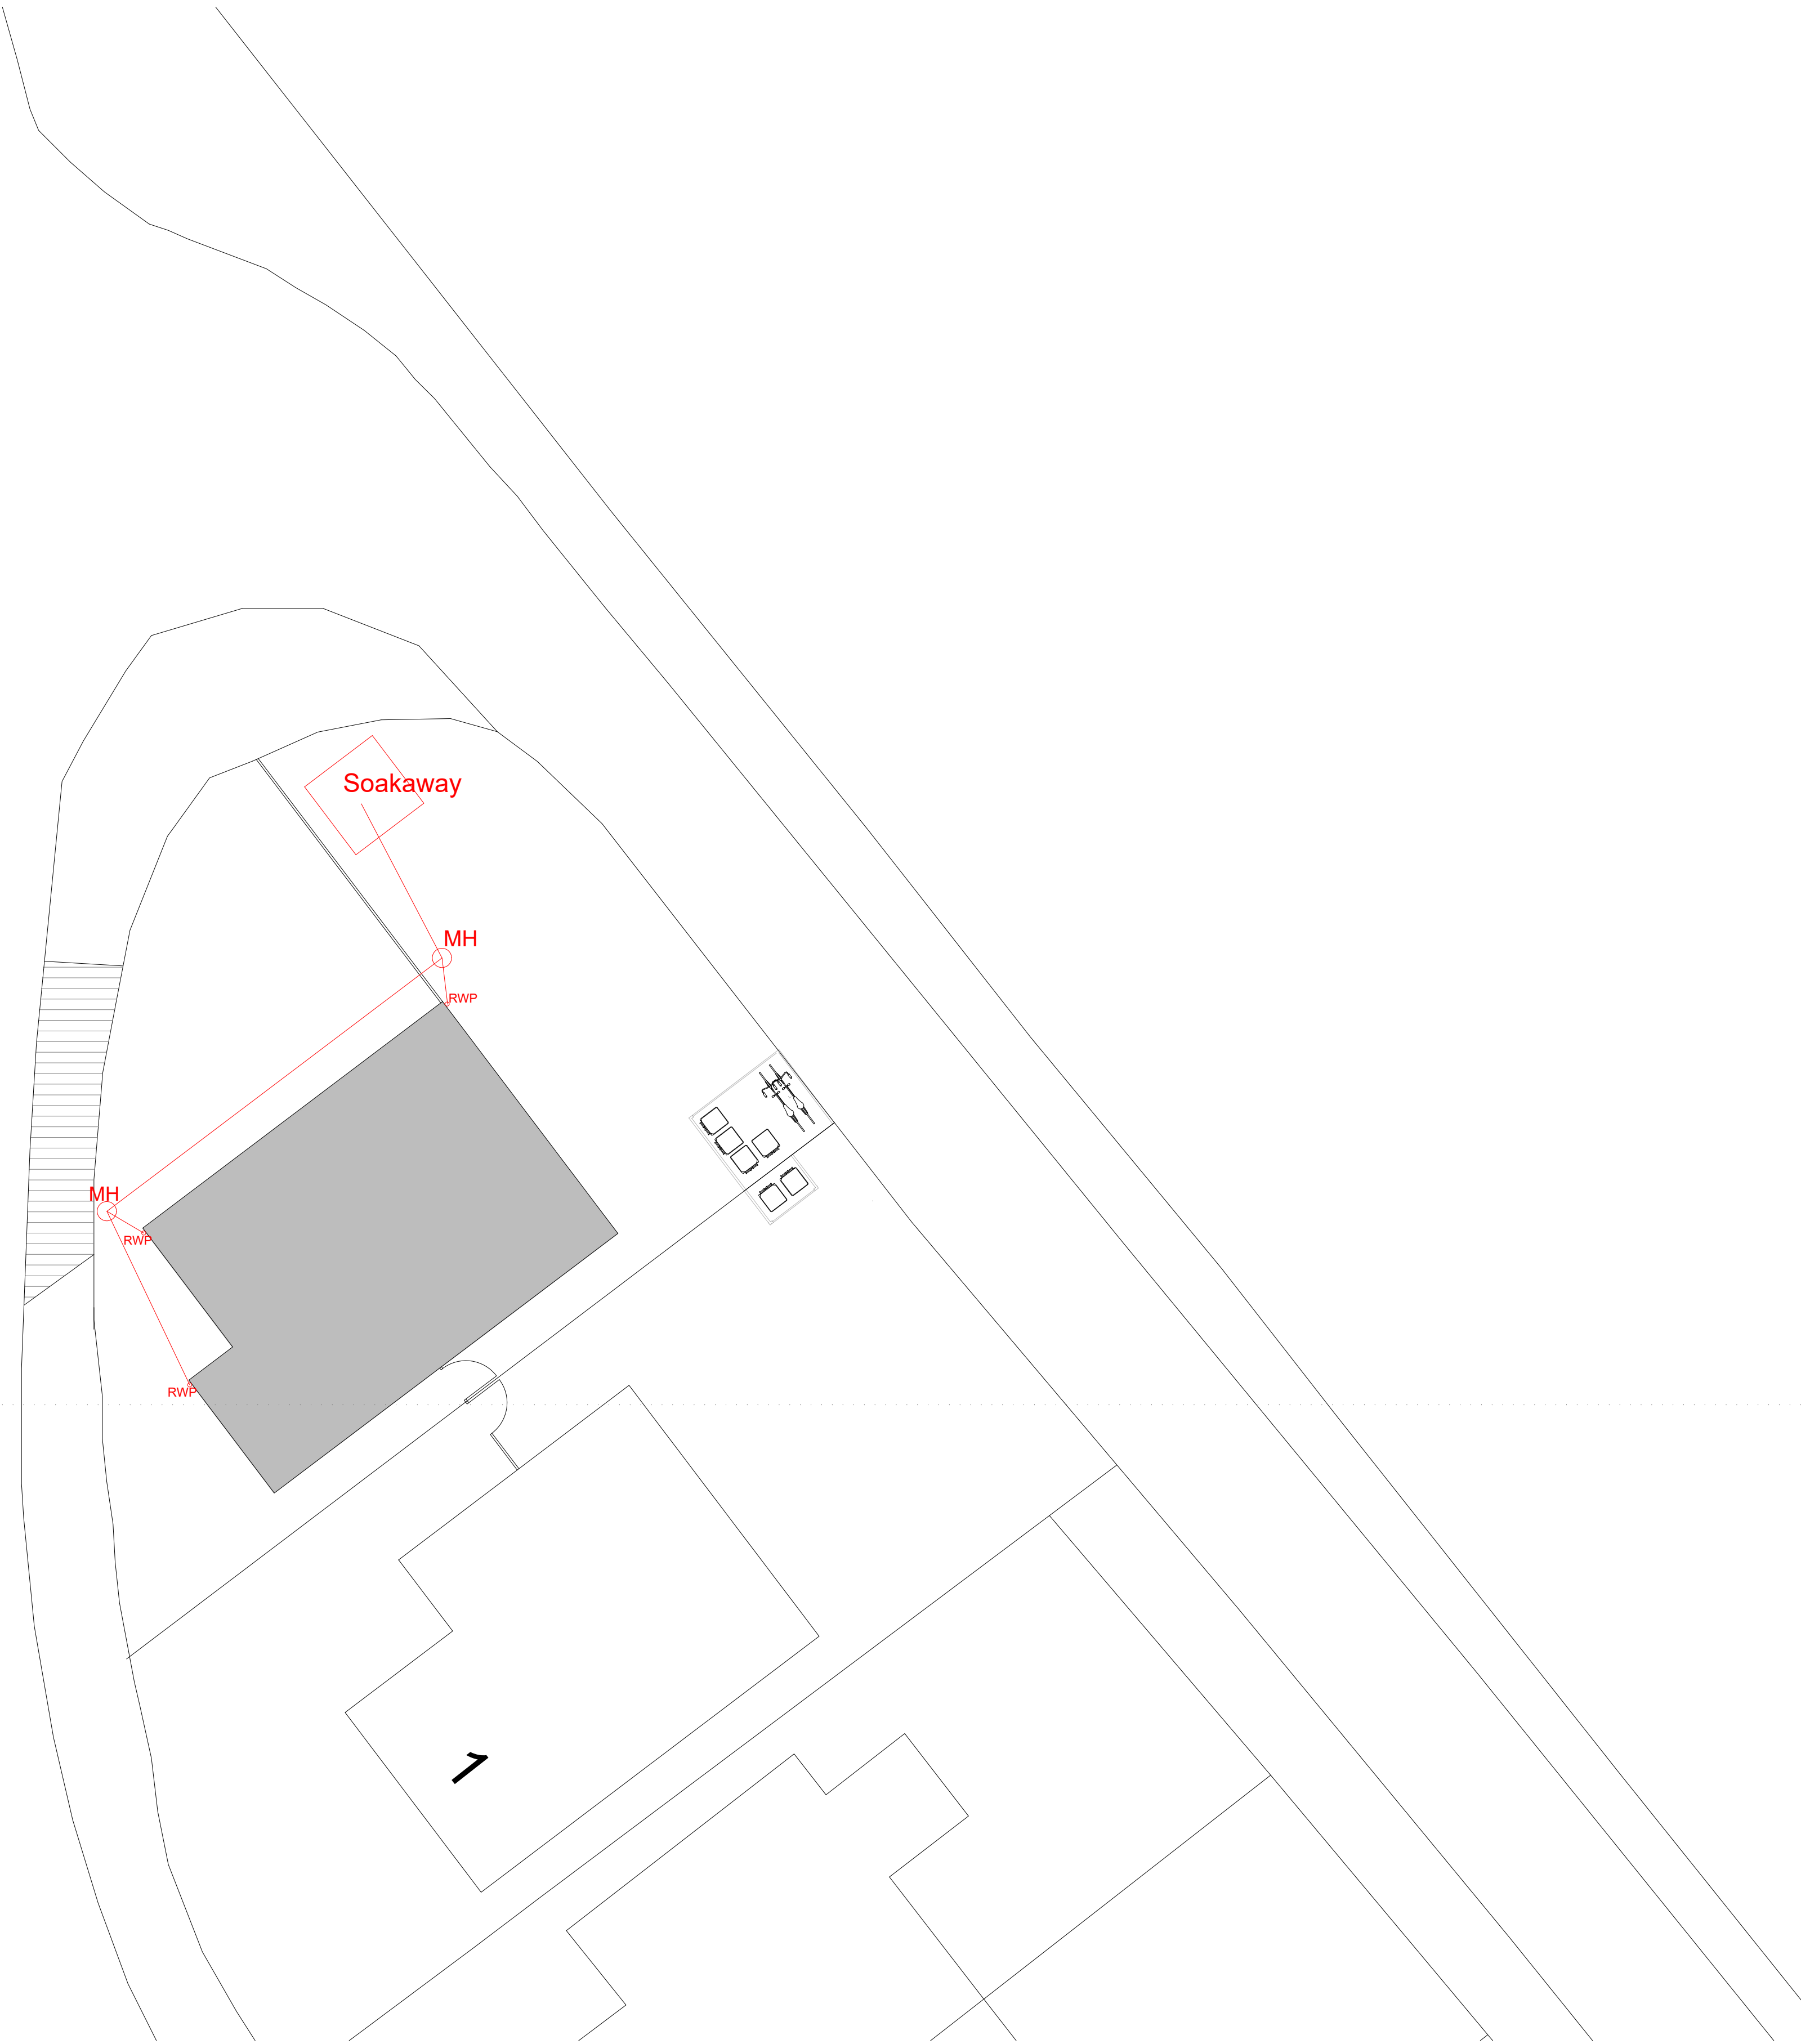


THIS DRAWING MAY ONLY BE SCALED FOR THE PURPOSE OF PLANNING PERMISSION

THIS IS A PLANNING DRAWING AND IS NOT SUITABLE FOR CONSTRUCTION PURPOSES



REVISION	DESCRIPTION	DATE
A	Updated drainage plan	Jun23

PROJECT	1 Sovereign Drive Botley SO30 2SR
CLIENT	Robert Simpson
DRAWING	Proposed Drainage Plan
NO.	1706/P/14 A
DATE	March 2023
SCALE	1:100
DRAWN BY:	HK
CHECKED BY:	LW

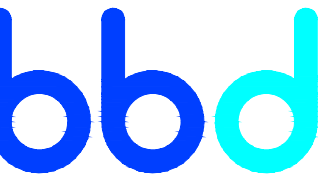

bizzy blue design ltd
riba chartered architects

horsefair arch
the horsefair
romsey
SO51 8EZ

t : 01794 524200
e: enquiries@bizzybluedesign.com

© Bizzy Blue Design