



PLANNING NOTES:


- Proposals are subject to statutory consents and their related conditions.
- Proposals are indicative only and subject to further detailed design.
- Areas are approximate and are based on existing measured data provided by others.
- Proposals may be subject to 3rd party agreements such as party wall agreements, rights of light, access easements and other legal covenants.
- Proposals are subject to legal agreements and amendments to existing leases agreements where applicable.

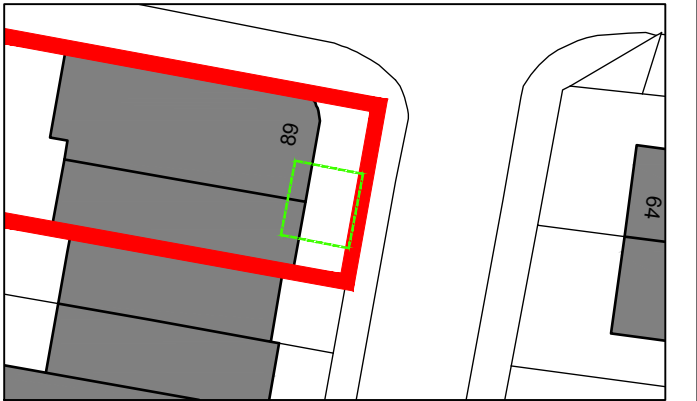


KEY PLAN
SCALE 1:500

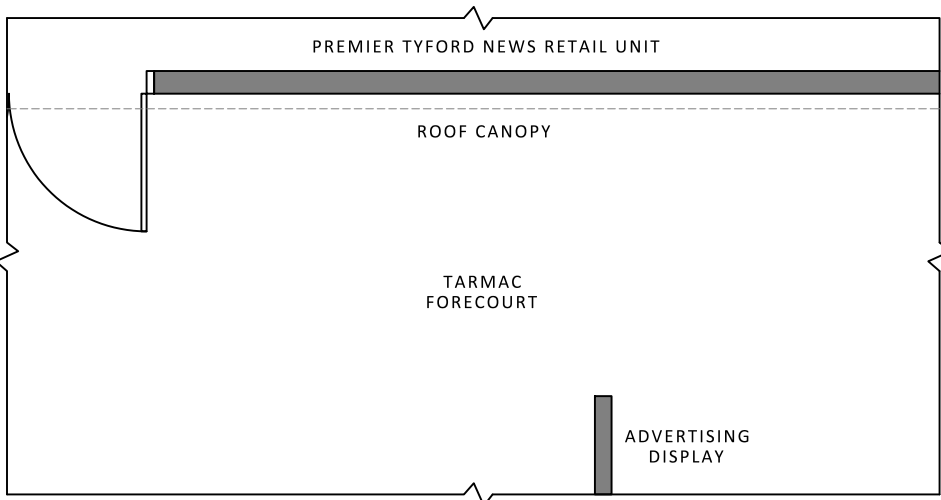

EXISTING PLAN
SCALE 1:50

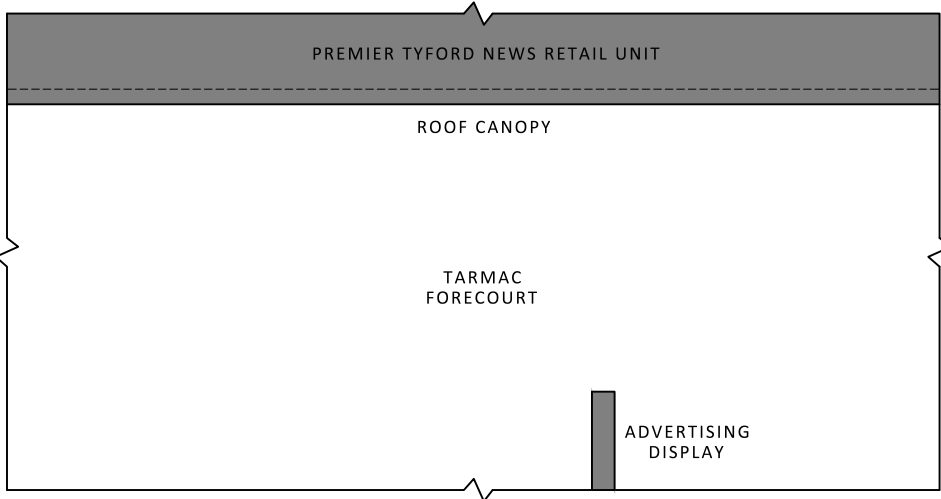

EXISTING ROOF PLAN
SCALE 1:50

 

Scale - 1:50

P1	Planning Issue	NMG	HD	22/06/2023
Rev	Description	By	Chk	Date

Project No: 2815
Scale @ A3 1:50
Drawn: NMG
Drawing No:
L(01)001

Scale @ A3 1:50
Checked: HD
Status: PLANNING
Revision:
P1

Date: 22/06/2023