
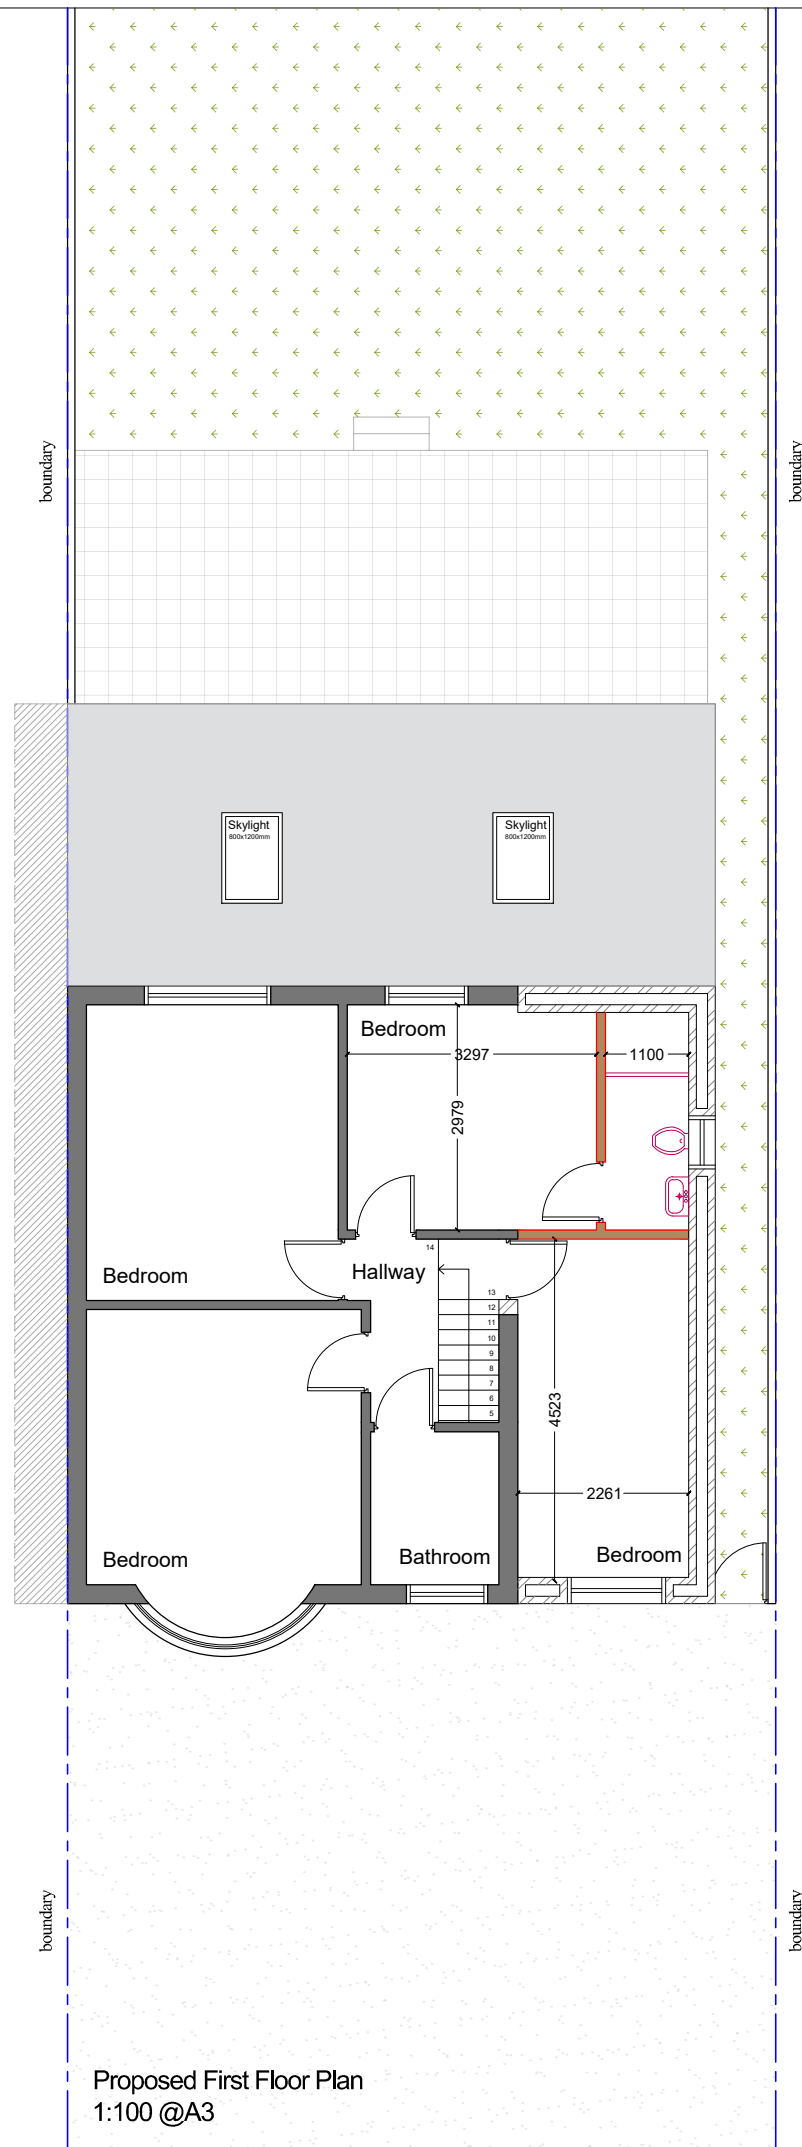
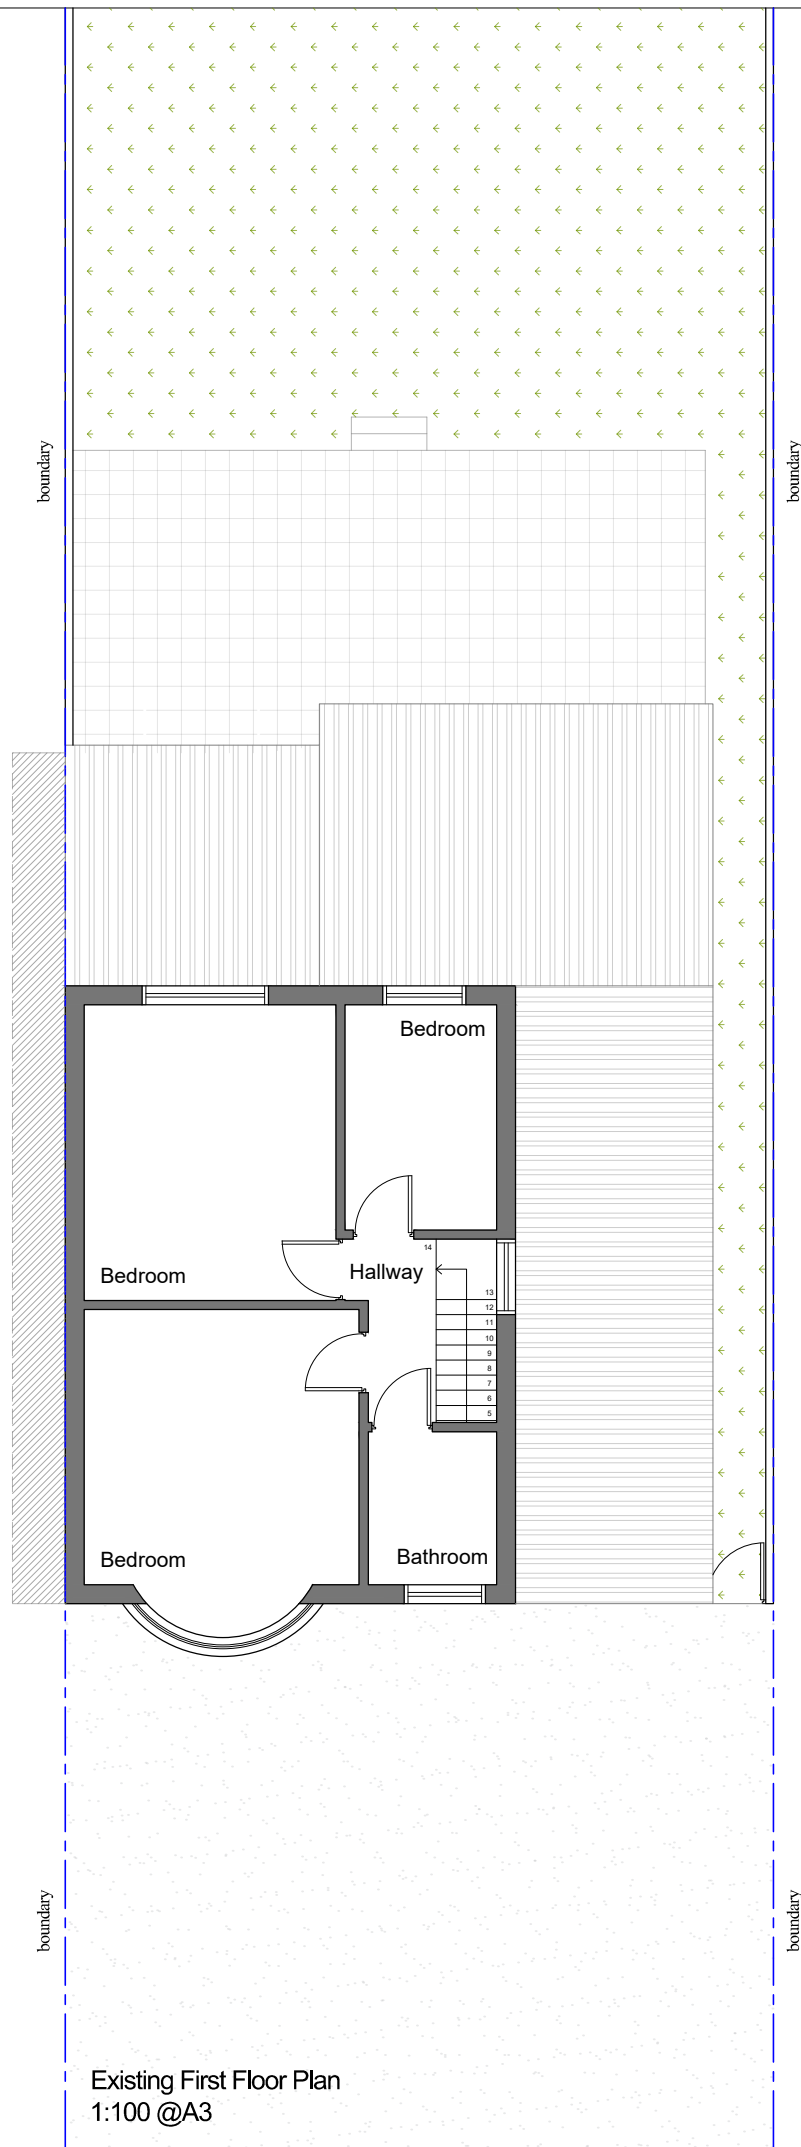


- EXISTING WALLS
- NEW CAVITY WALLS
- NEW STUD WALLS
- NEW DORMER WALLS

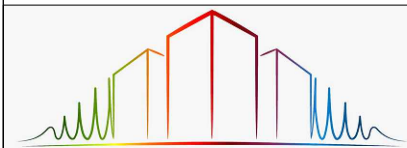

19 St James Park road, Shirley,
Southampton, SO16 6HL
TEL: 077 4569 6432
E-MAIL: info@naplanning.co.uk
WEB: www.naplanning.co.uk

Project
12 KINGSWAY CHANDLER'S FORD

Drawing
Single Storey Rear Extension
Double Storey Side Extension

Title
Existing & Proposed First Floor Plan

Drawing Status:		
Scale 1:100 @ A3	Drawn N.ALI	Date 27.04.2023
Project No 349	Page 03	Revision P3