
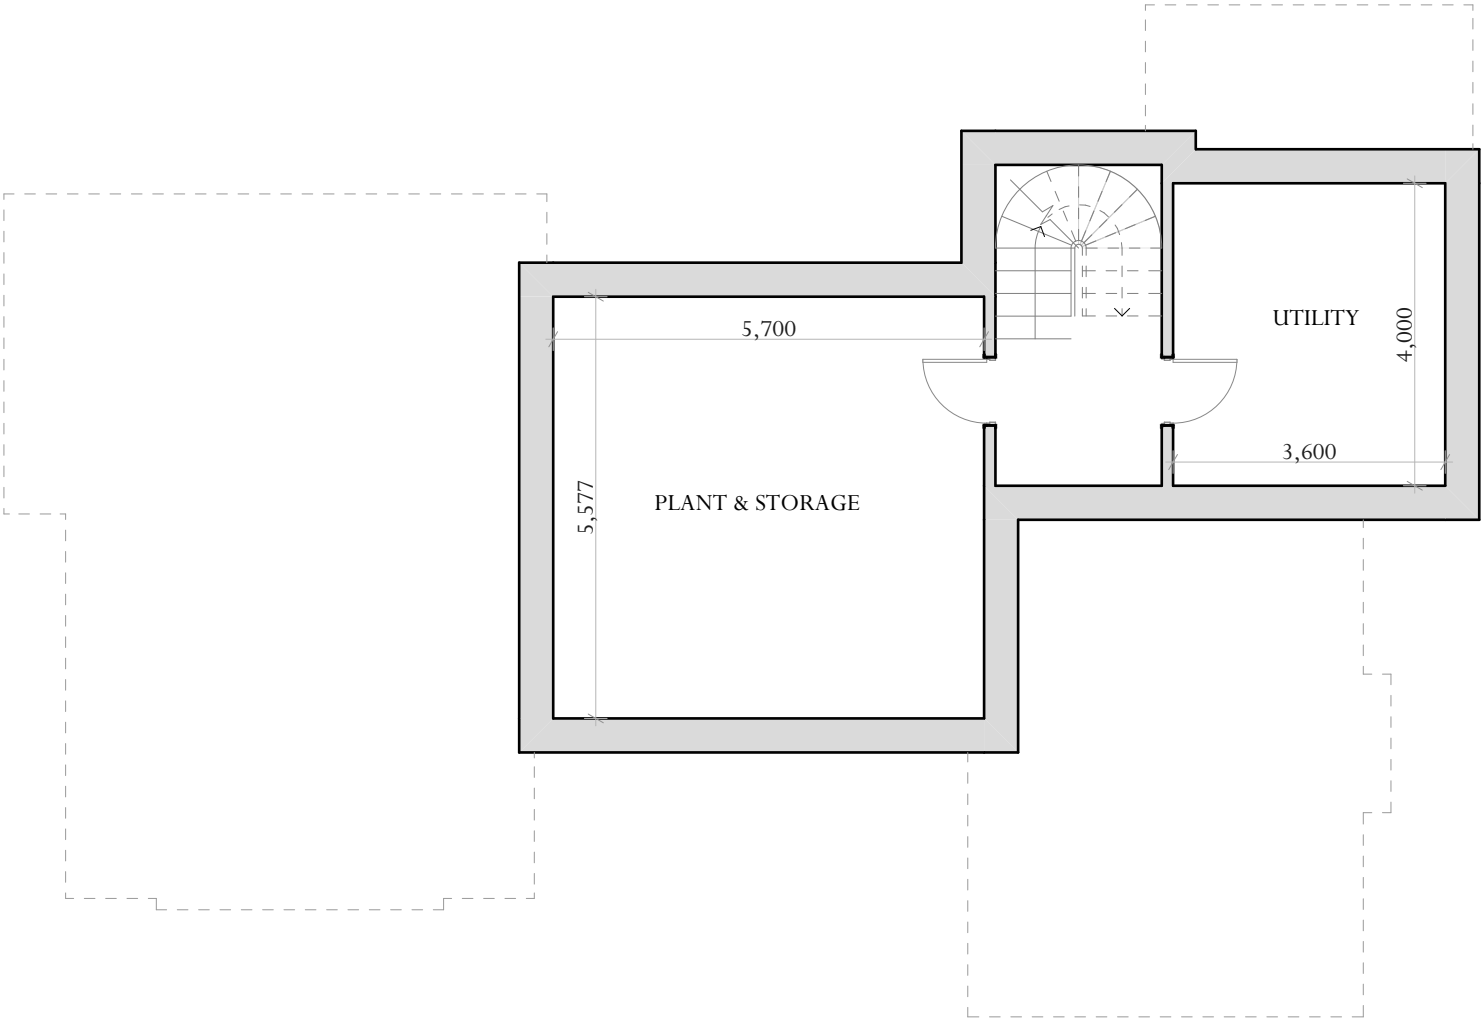


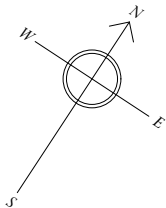

Proposed Main House - Basement Floor Plan

BELLEVUE HOUSE

Rev	Date	Description	Initials

Scale: 1:100 @ A3
Drawing Number : 6153-ADAM-MH-B1-DR-A-03 | May 2023 | Drawn By: AB