



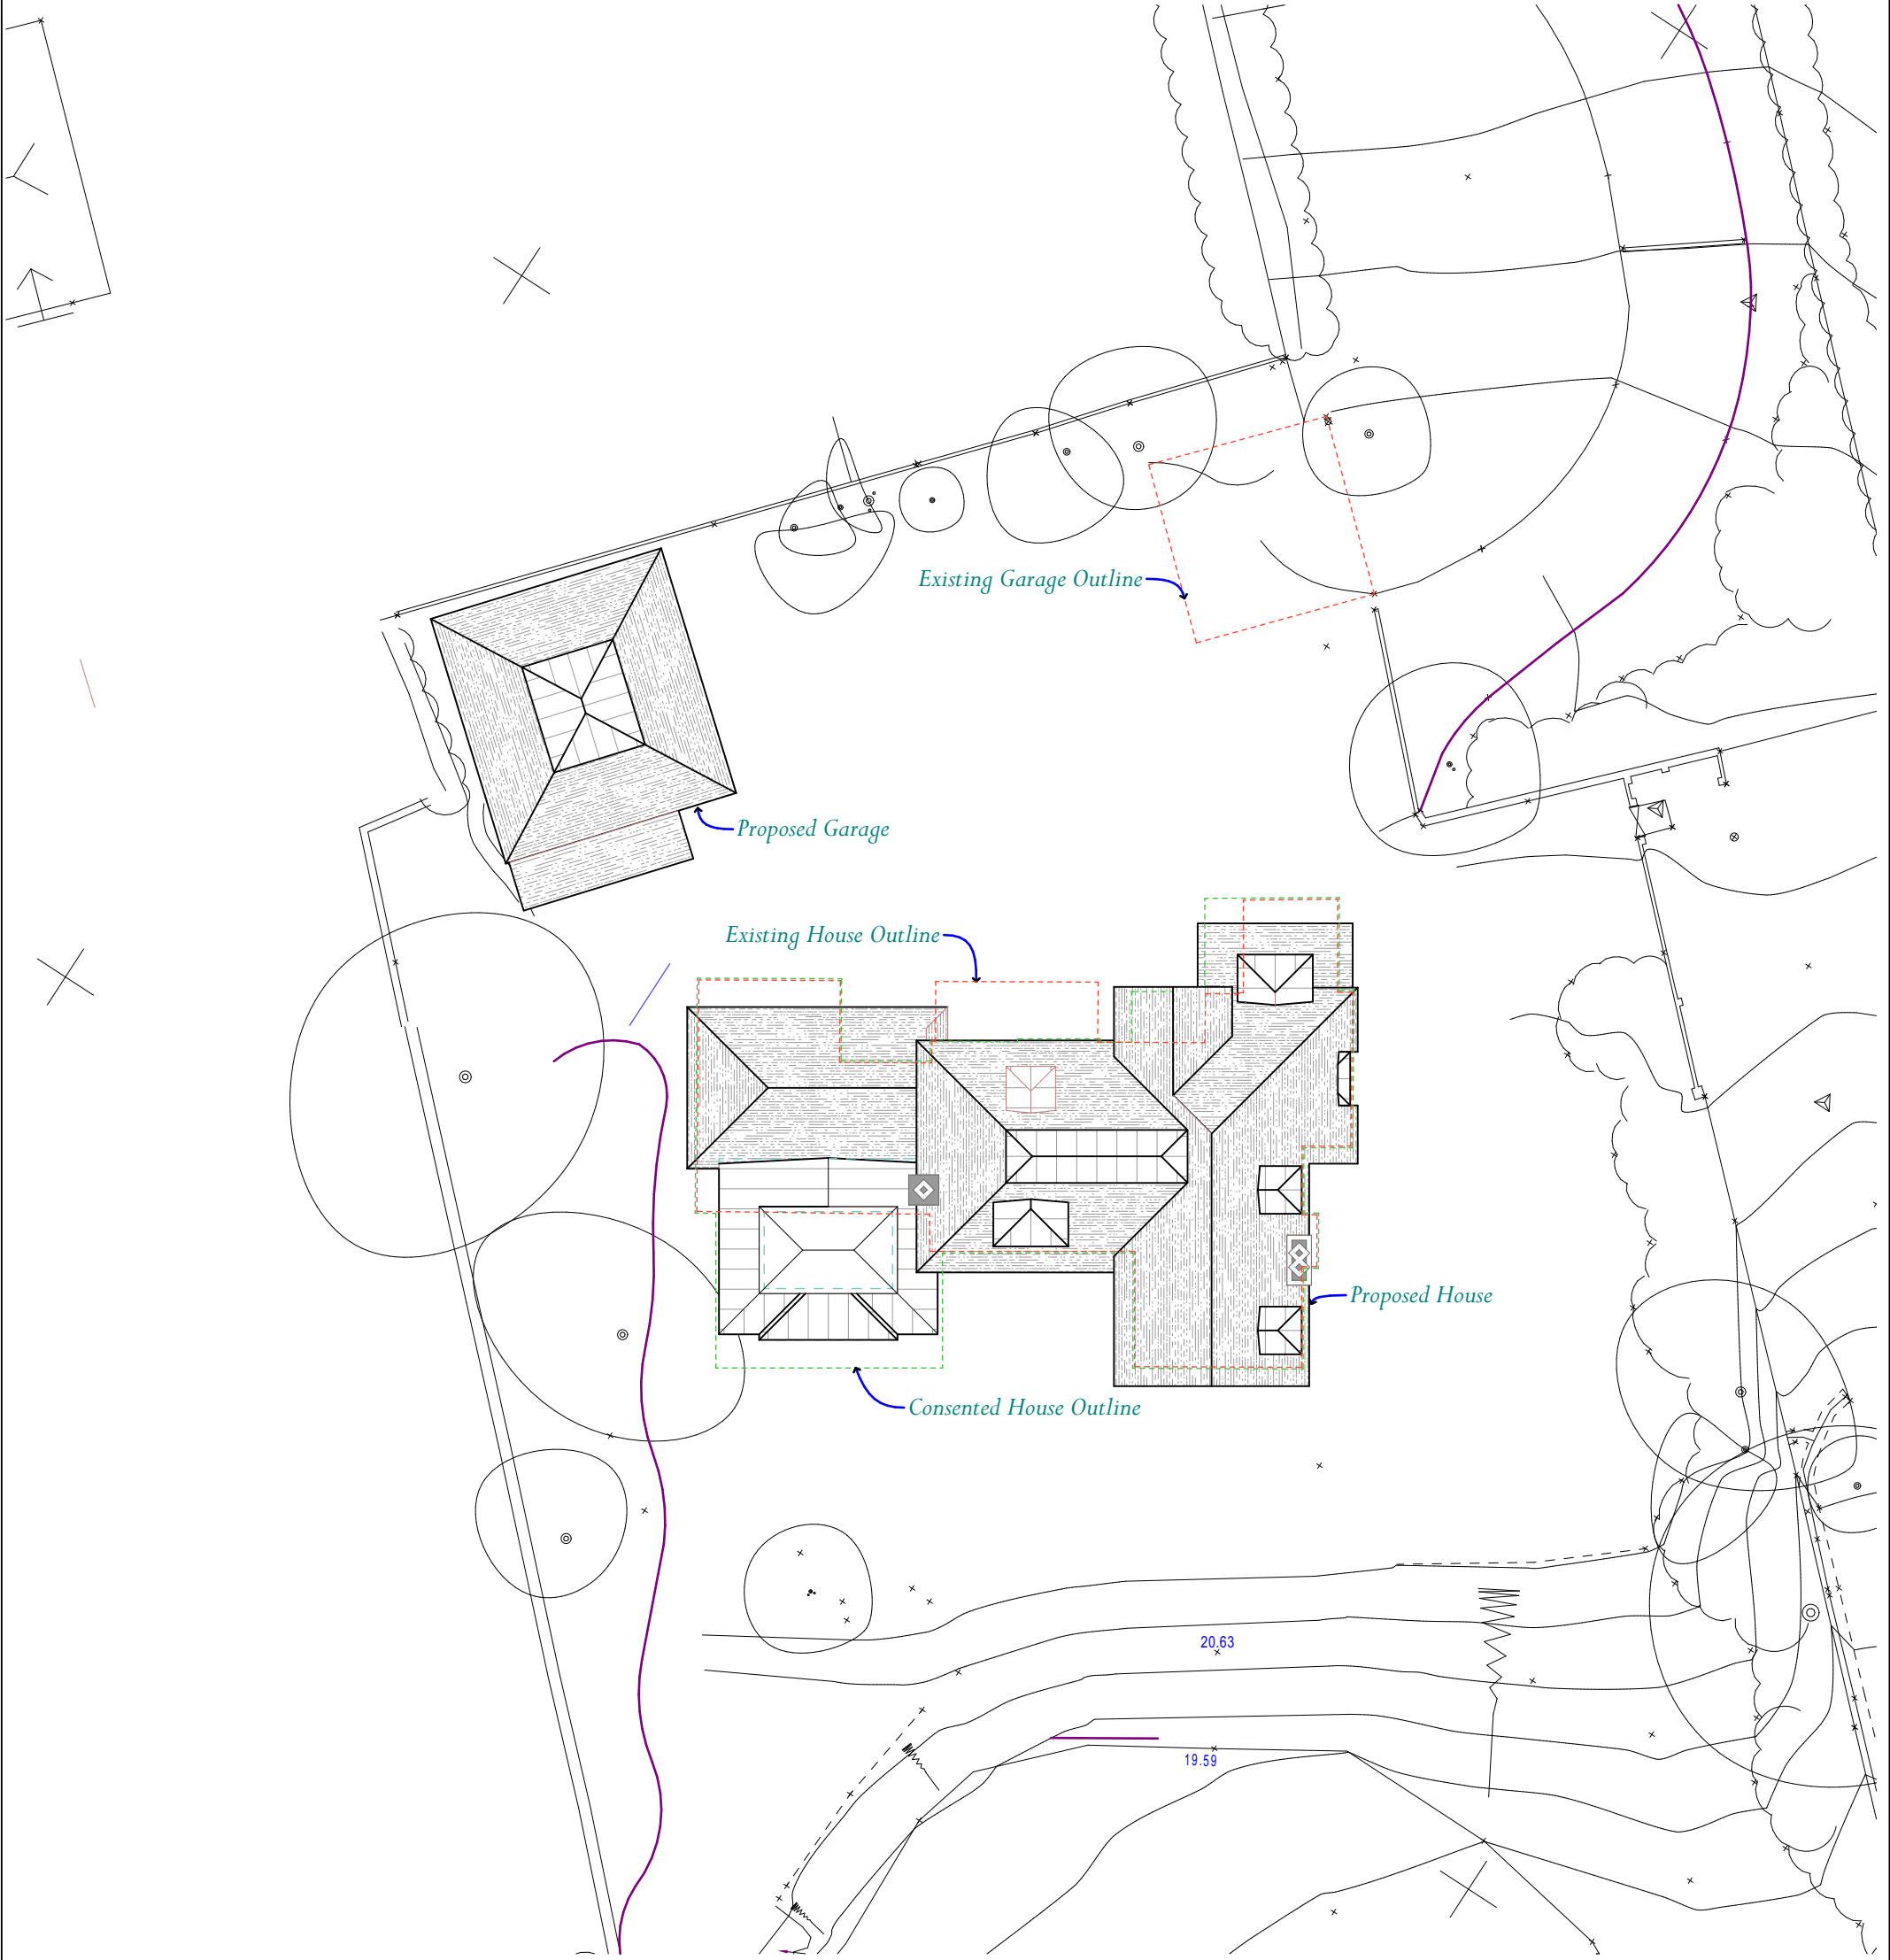

- EXISTING HOUSE
- CONSENTED SCHEME UNDER PREVIOUS HOUSEHOLDER APPLICATION

 

Proposed Site Plan

BELLEVUE HOUSE

Rev	Date	Description	Initials

Scale: 1:200 @ A3
Drawing Number : 6153-ADAM-SW-XX-DR-A-02 | June 2023 | Drawn By: AB

ADAM ARCHITECTURE

www.adamarchitecture.com contact@adamarchitecture.com