




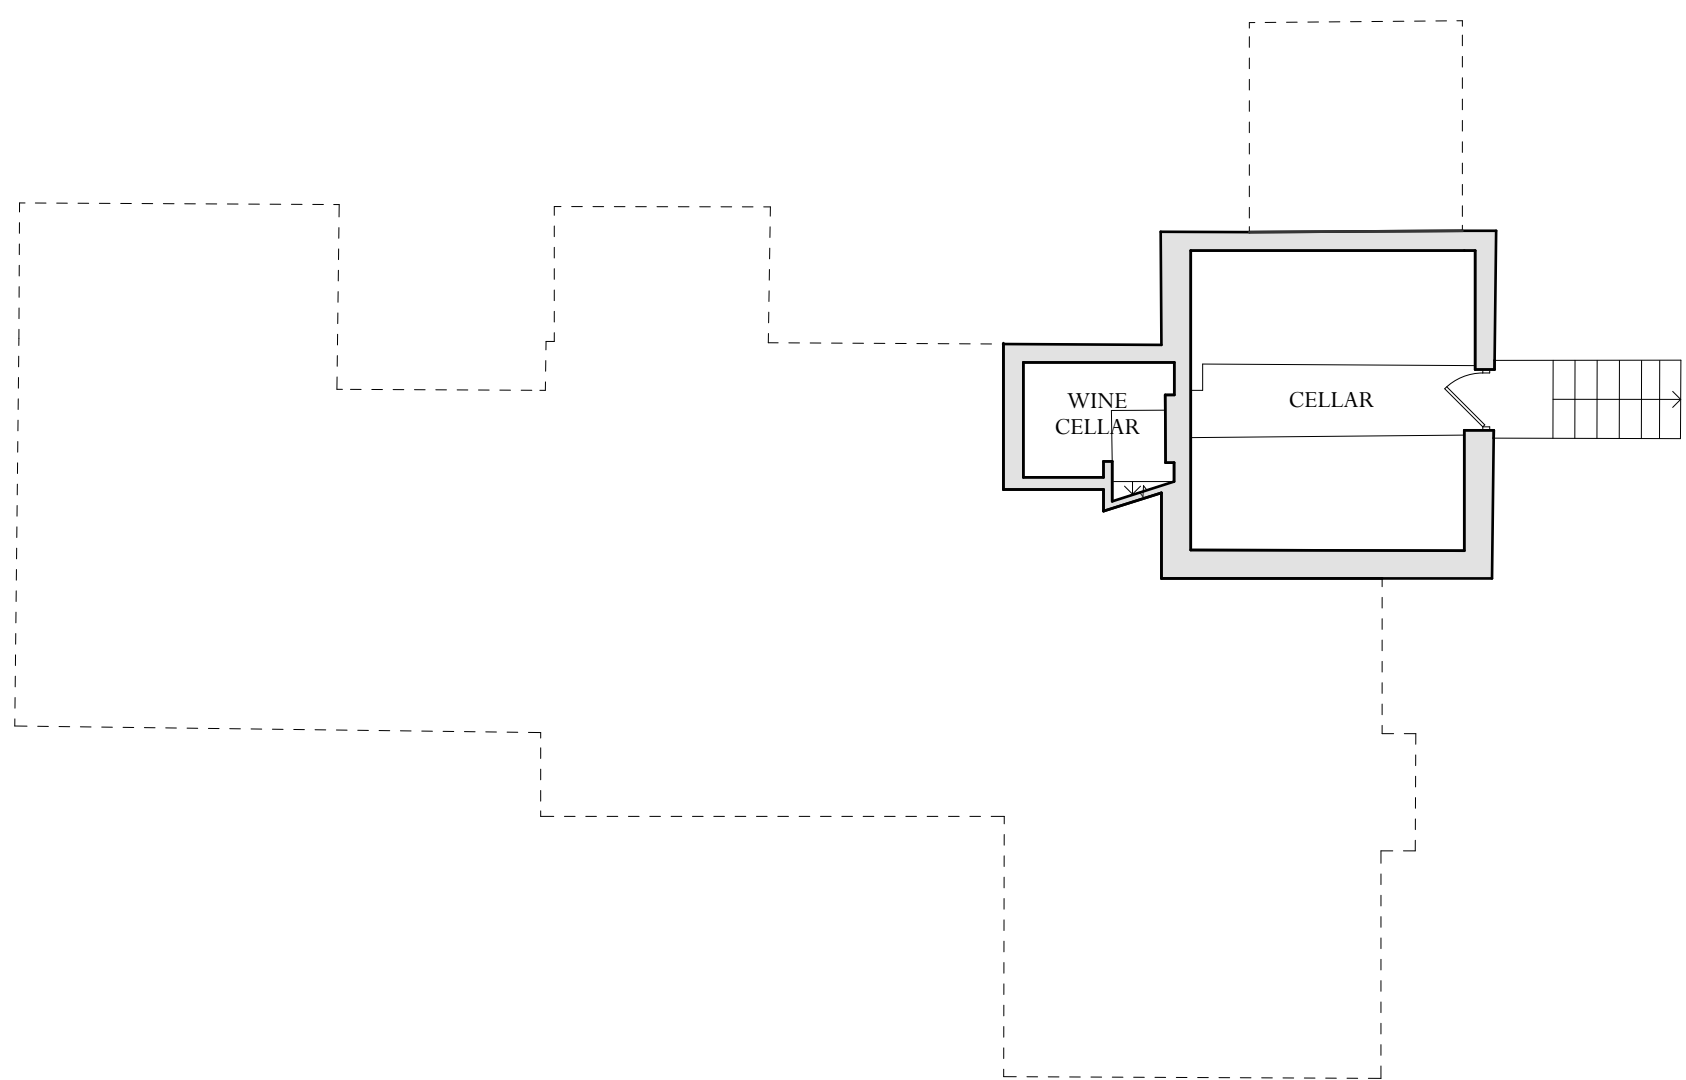


BASEMENT FLOOR PLAN

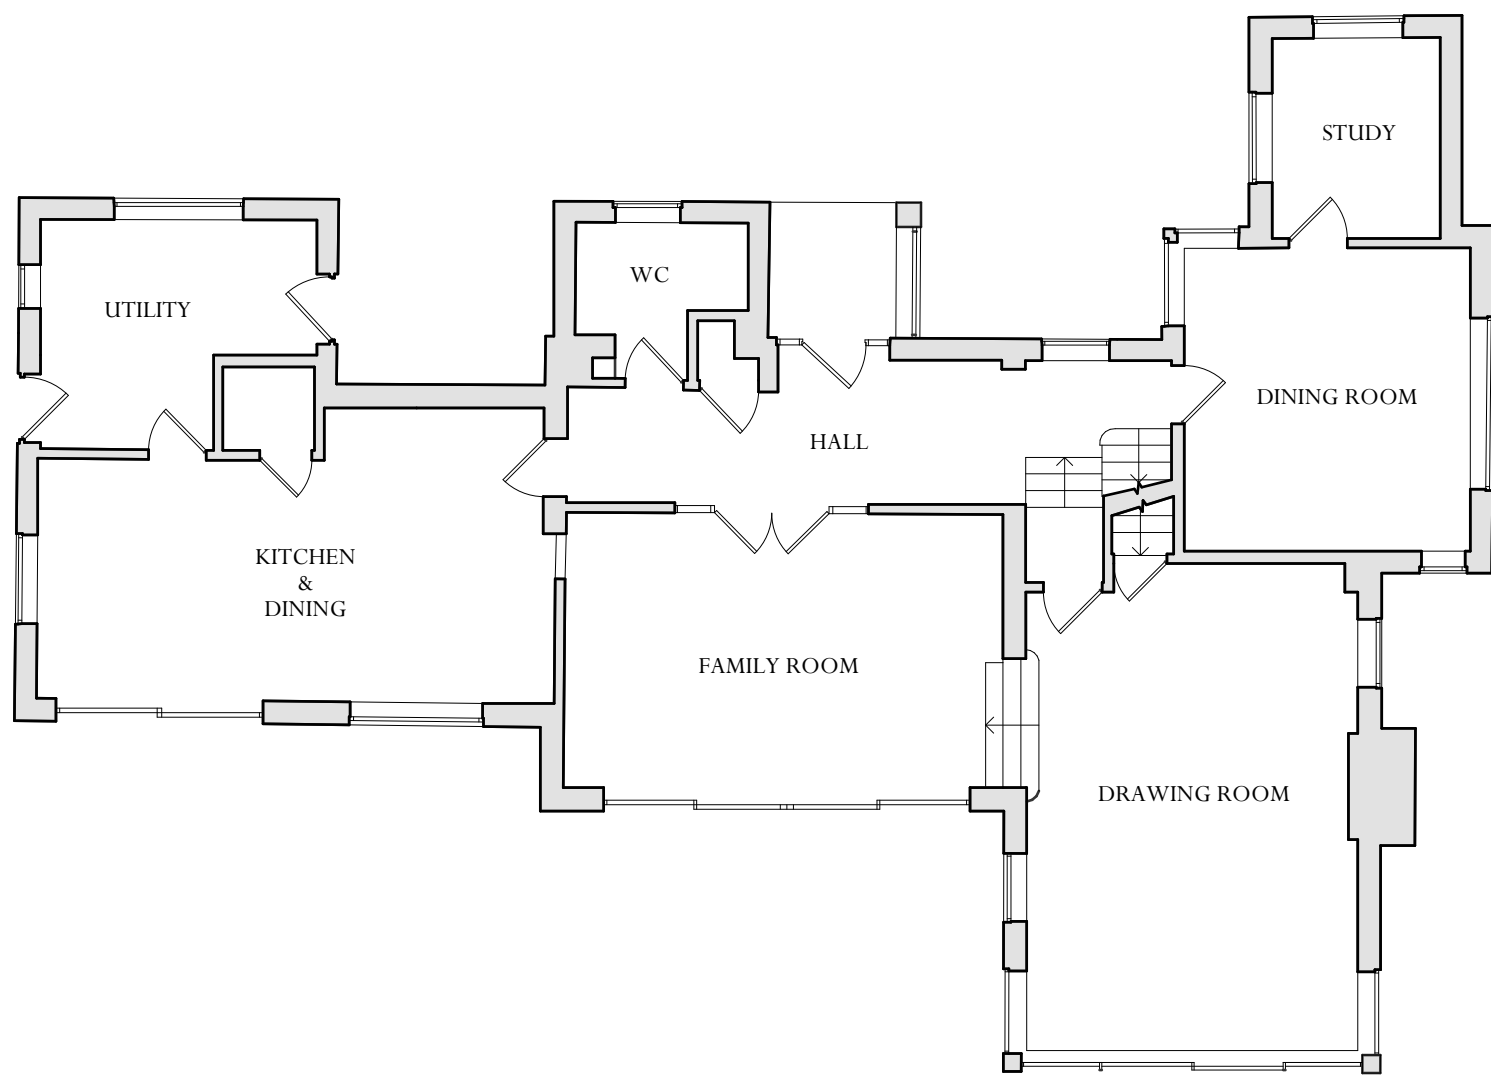


GROUND FLOOR PLAN

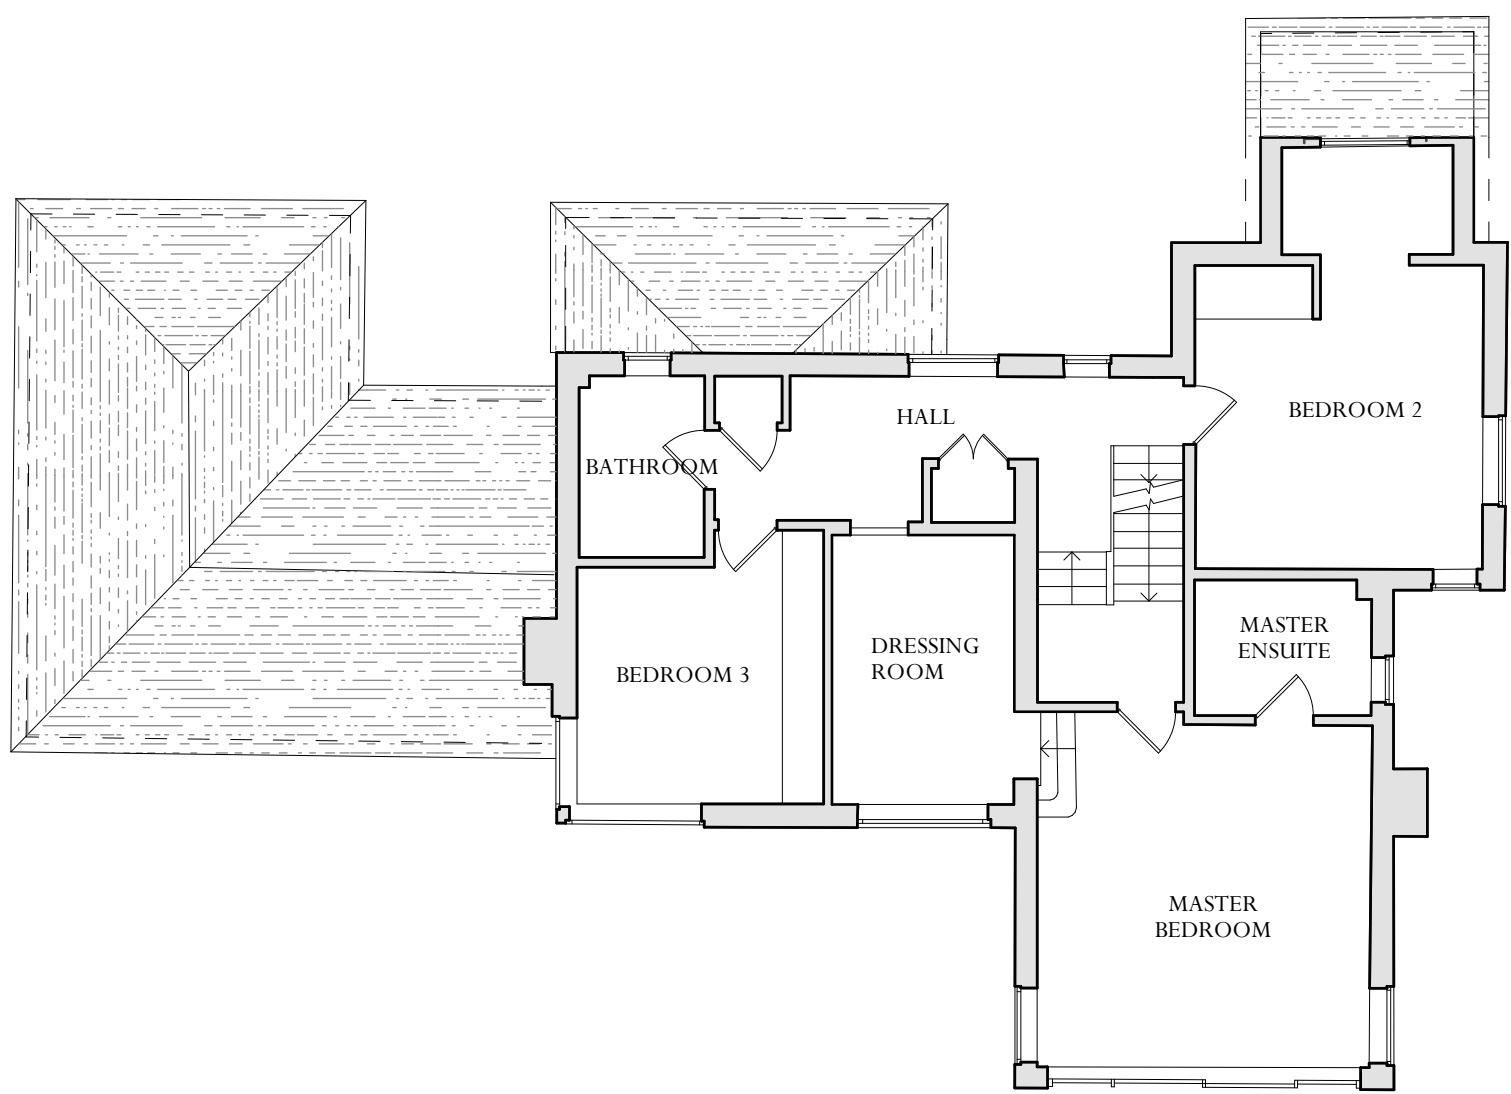



FIRST FLOOR PLAN

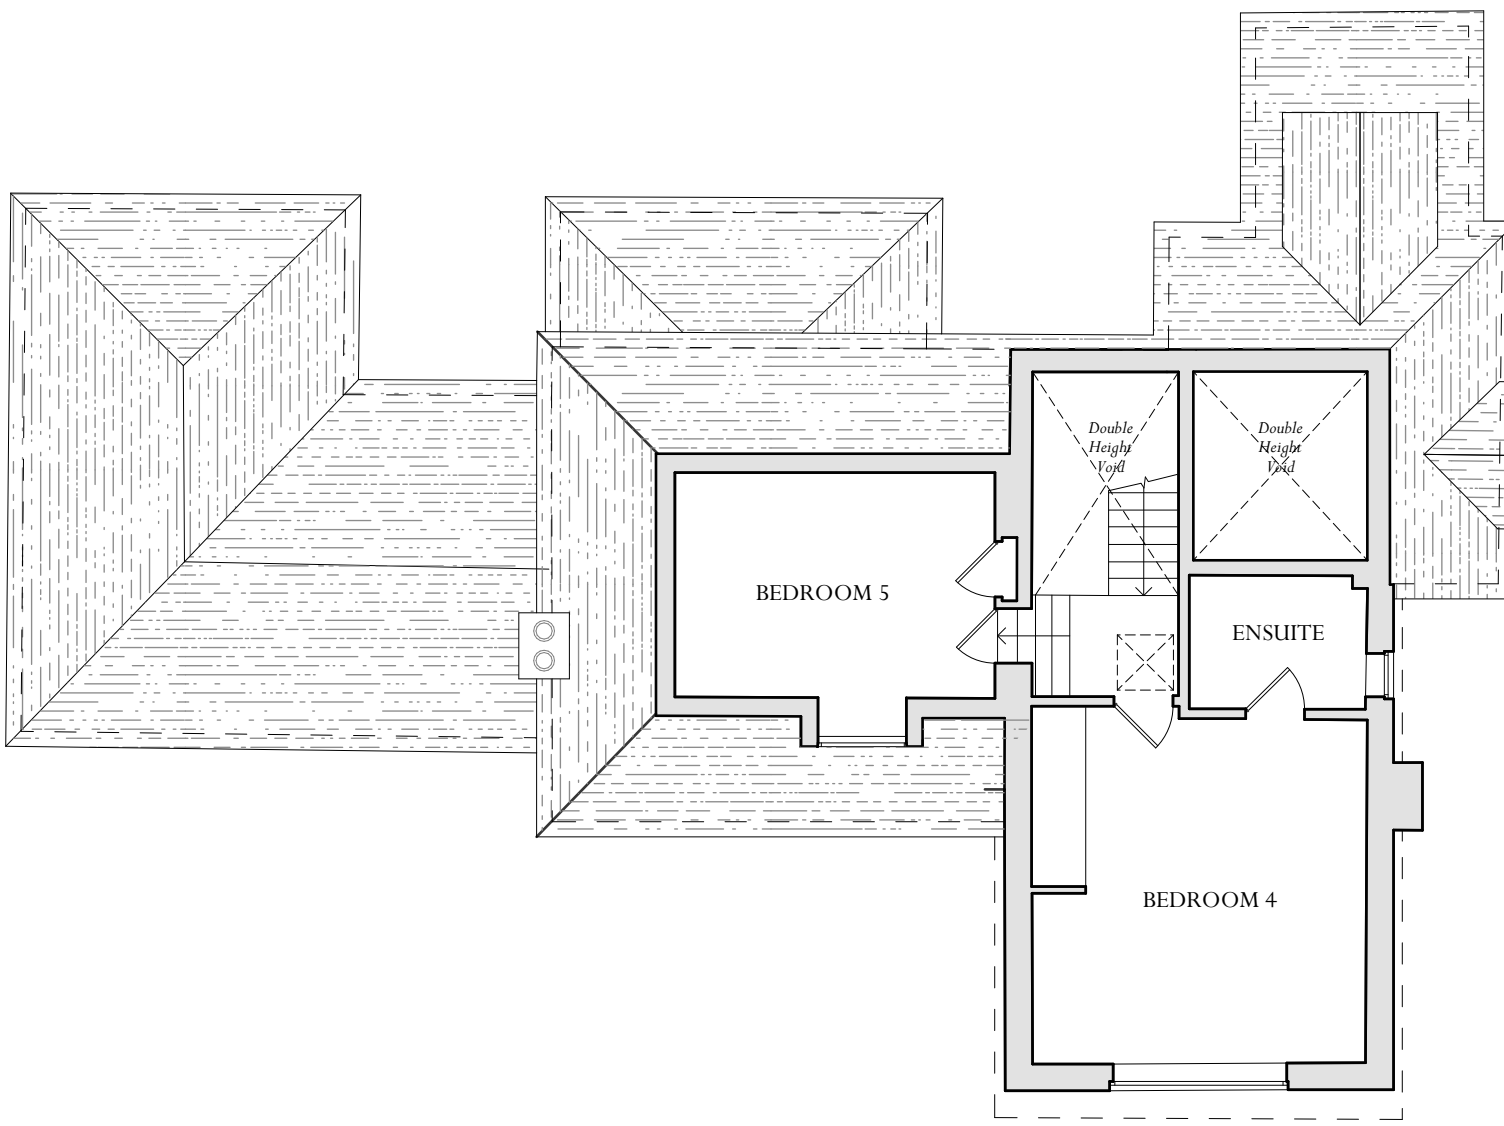

SECOND FLOOR PLAN

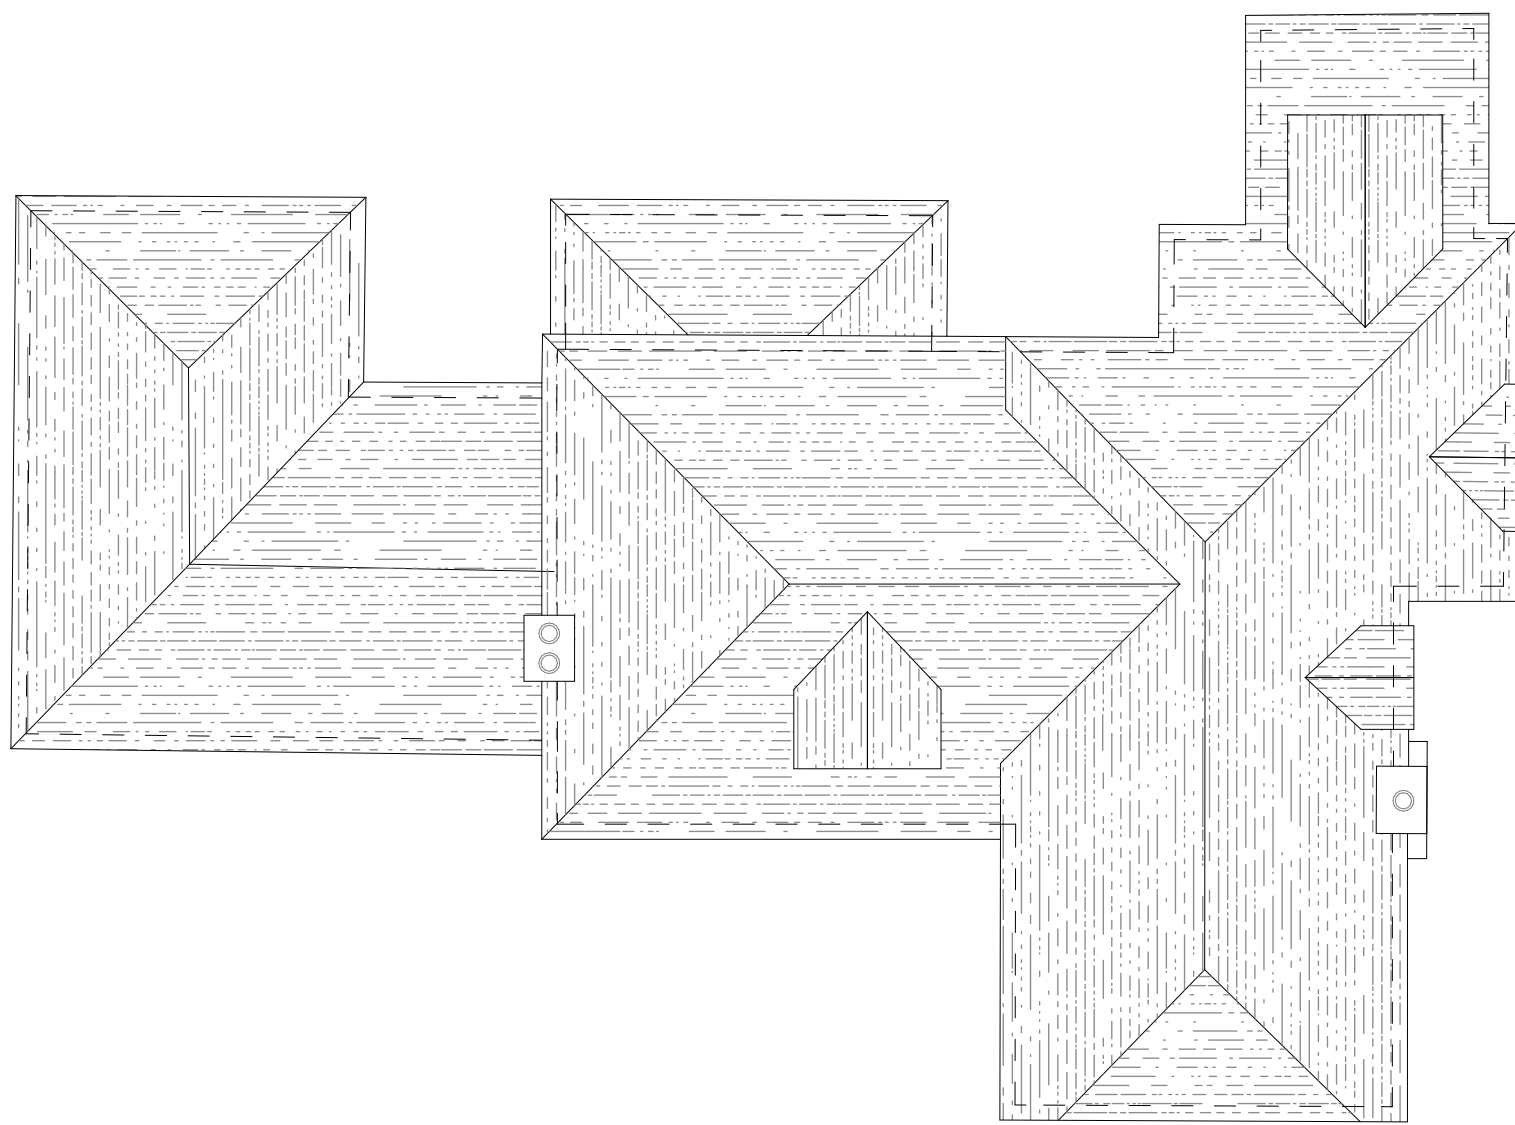

ROOF PLAN

 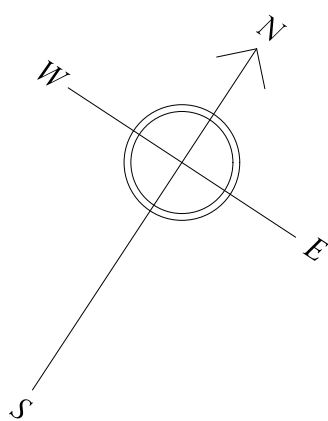

Existing Main House - Floor Plans

Bellevue House

Scale: 1:100 @ A1
Drawing Number : 6153-ADAM-MH-XX-DR-A-01 | June 2023 | Drawn By: AB

Rev	Date	Description	Initials