


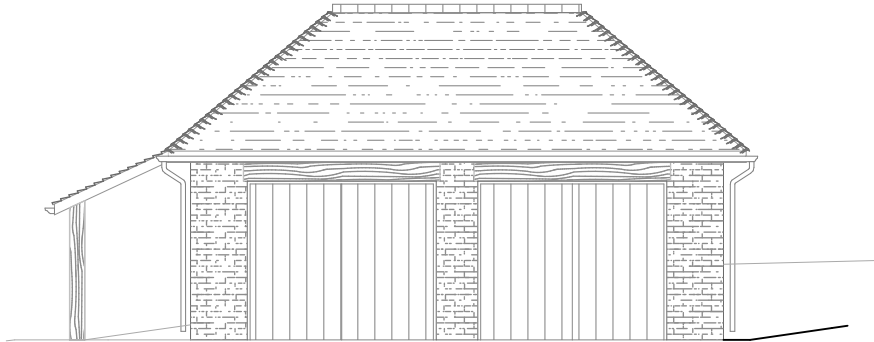
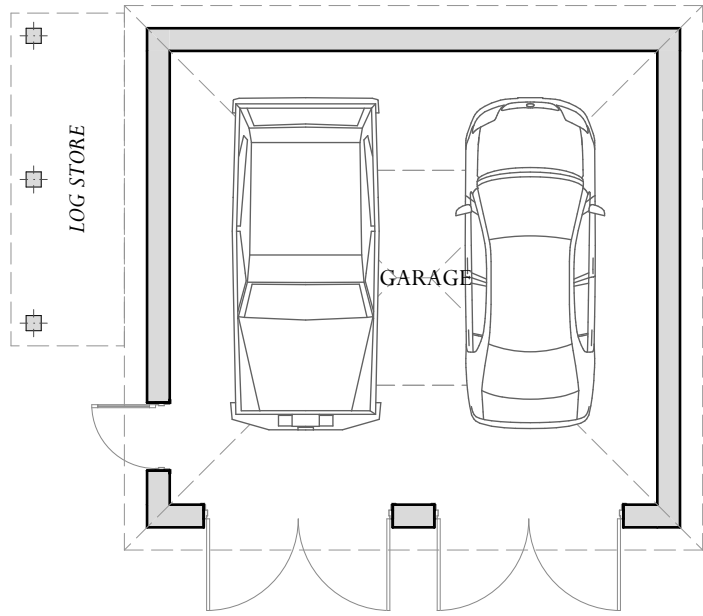
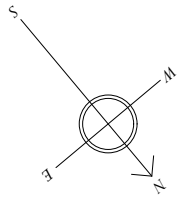


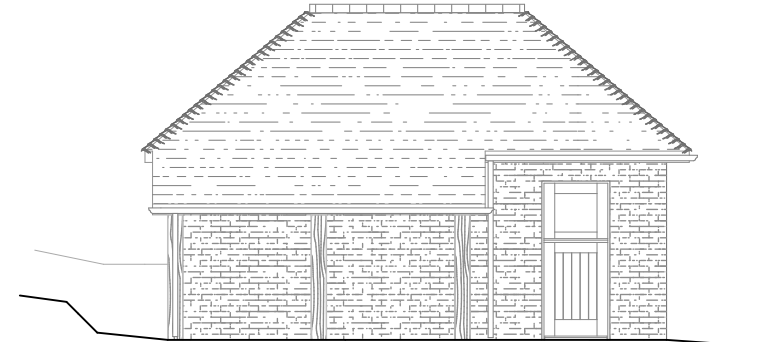


NORTHEAST ELEVATION

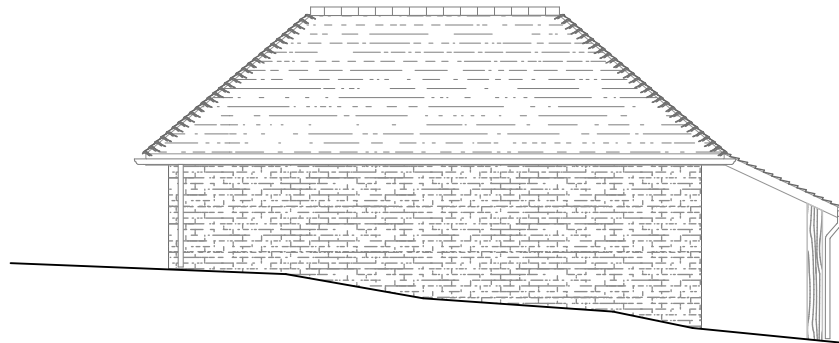


SOUTHEAST ELEVATION

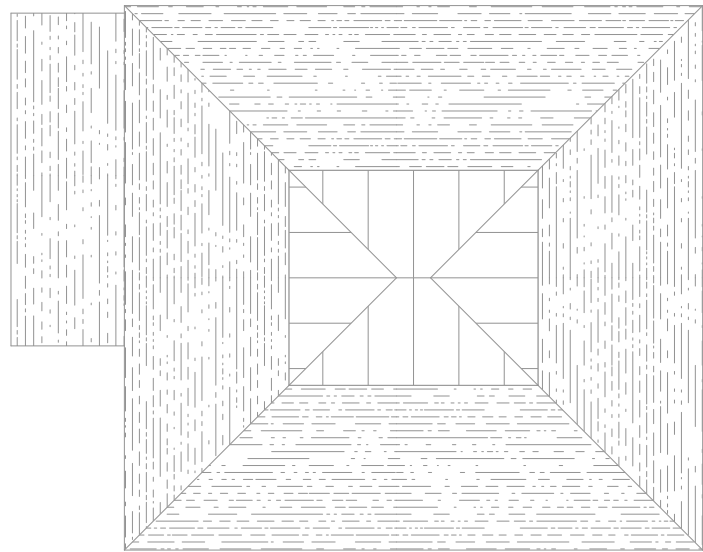

SOUTHWEST ELEVATION

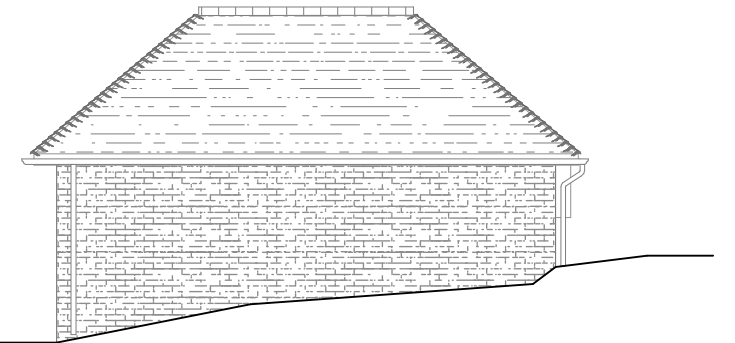

NORTHWEST ELEVATION

 

Proposed Garage

BELLEVUE HOUSE

Rev	Date	Description	Initials
-----	------	-------------	----------

--	--	--	--

Scale: 1:100 @ A3
Drawing Number : 6153-ADAM-GB-00-DR-A-01 | May 2023 | Drawn By: AB