




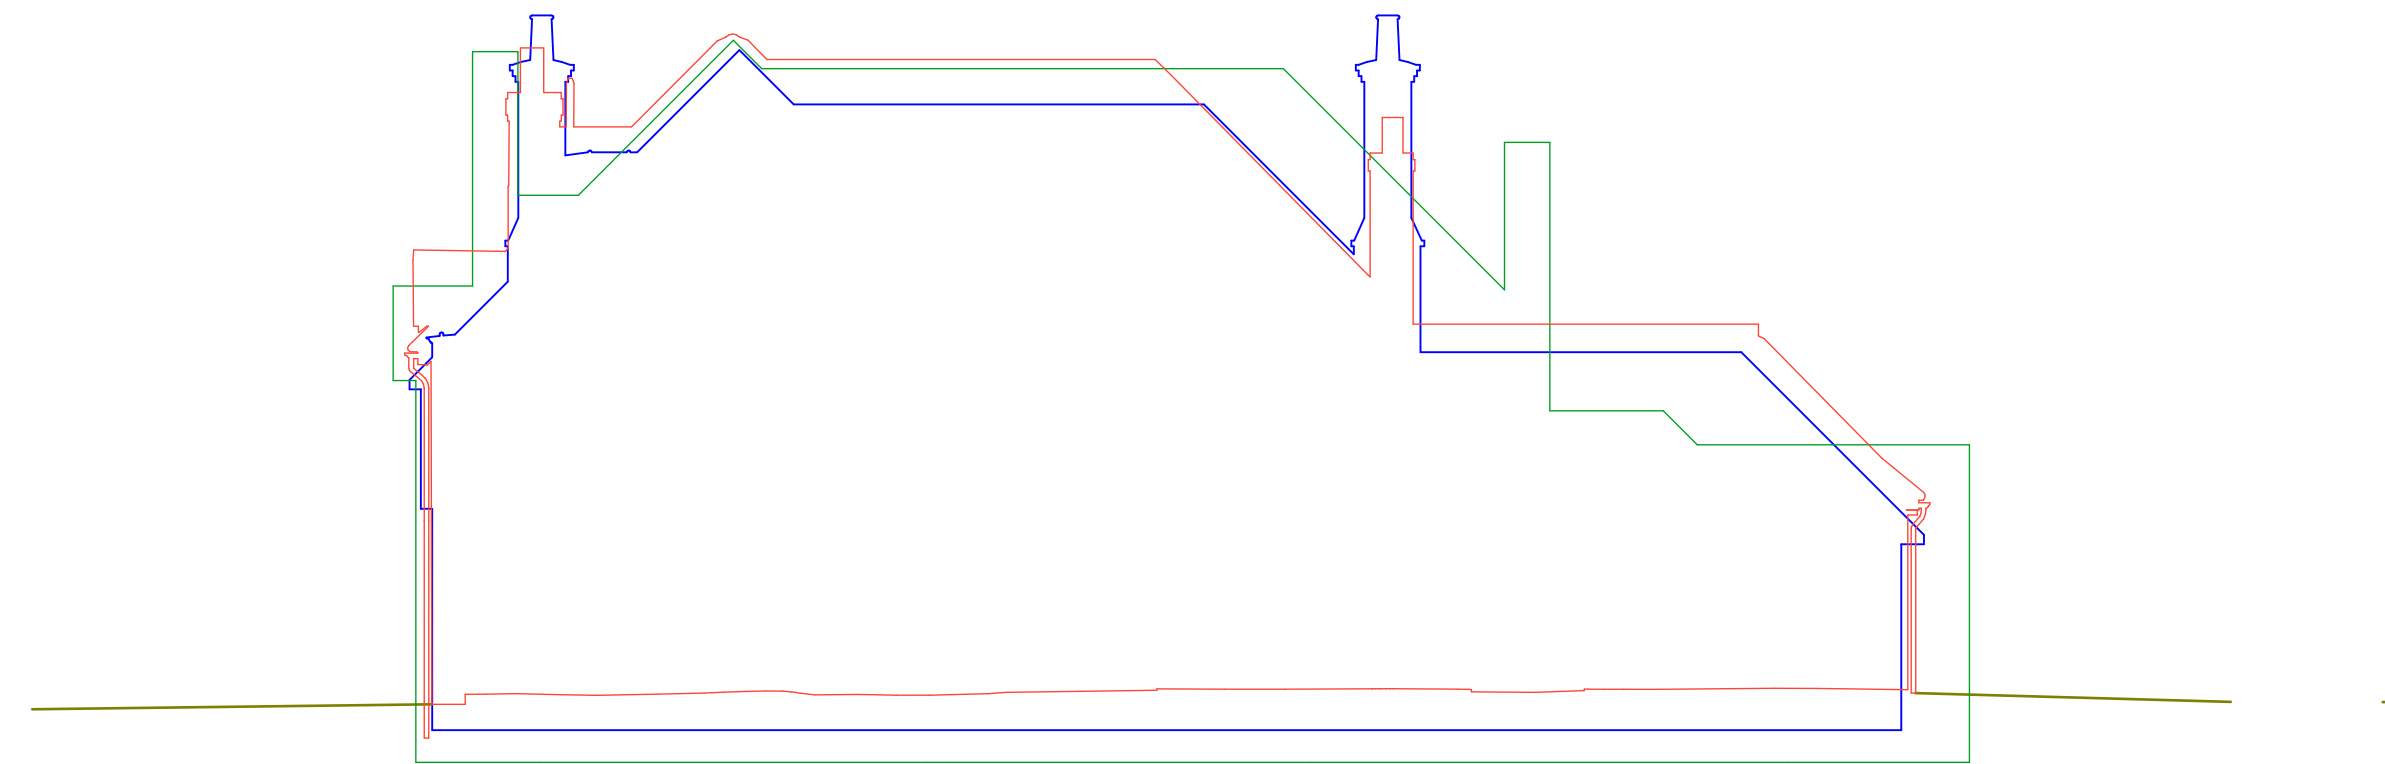


NORTHWEST ELEVATION

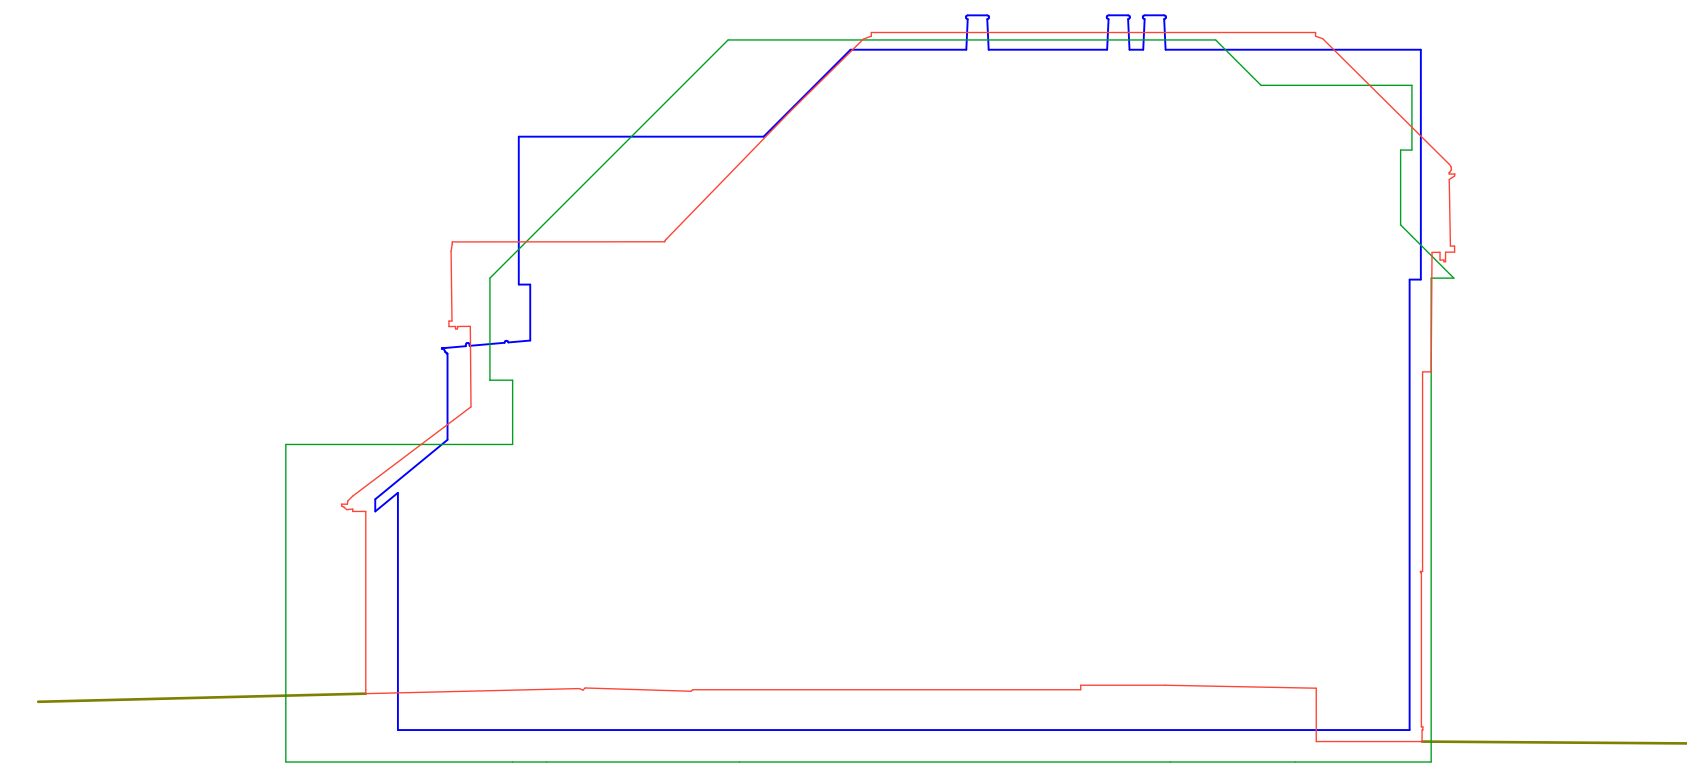

SOUTHWEST ELEVATION

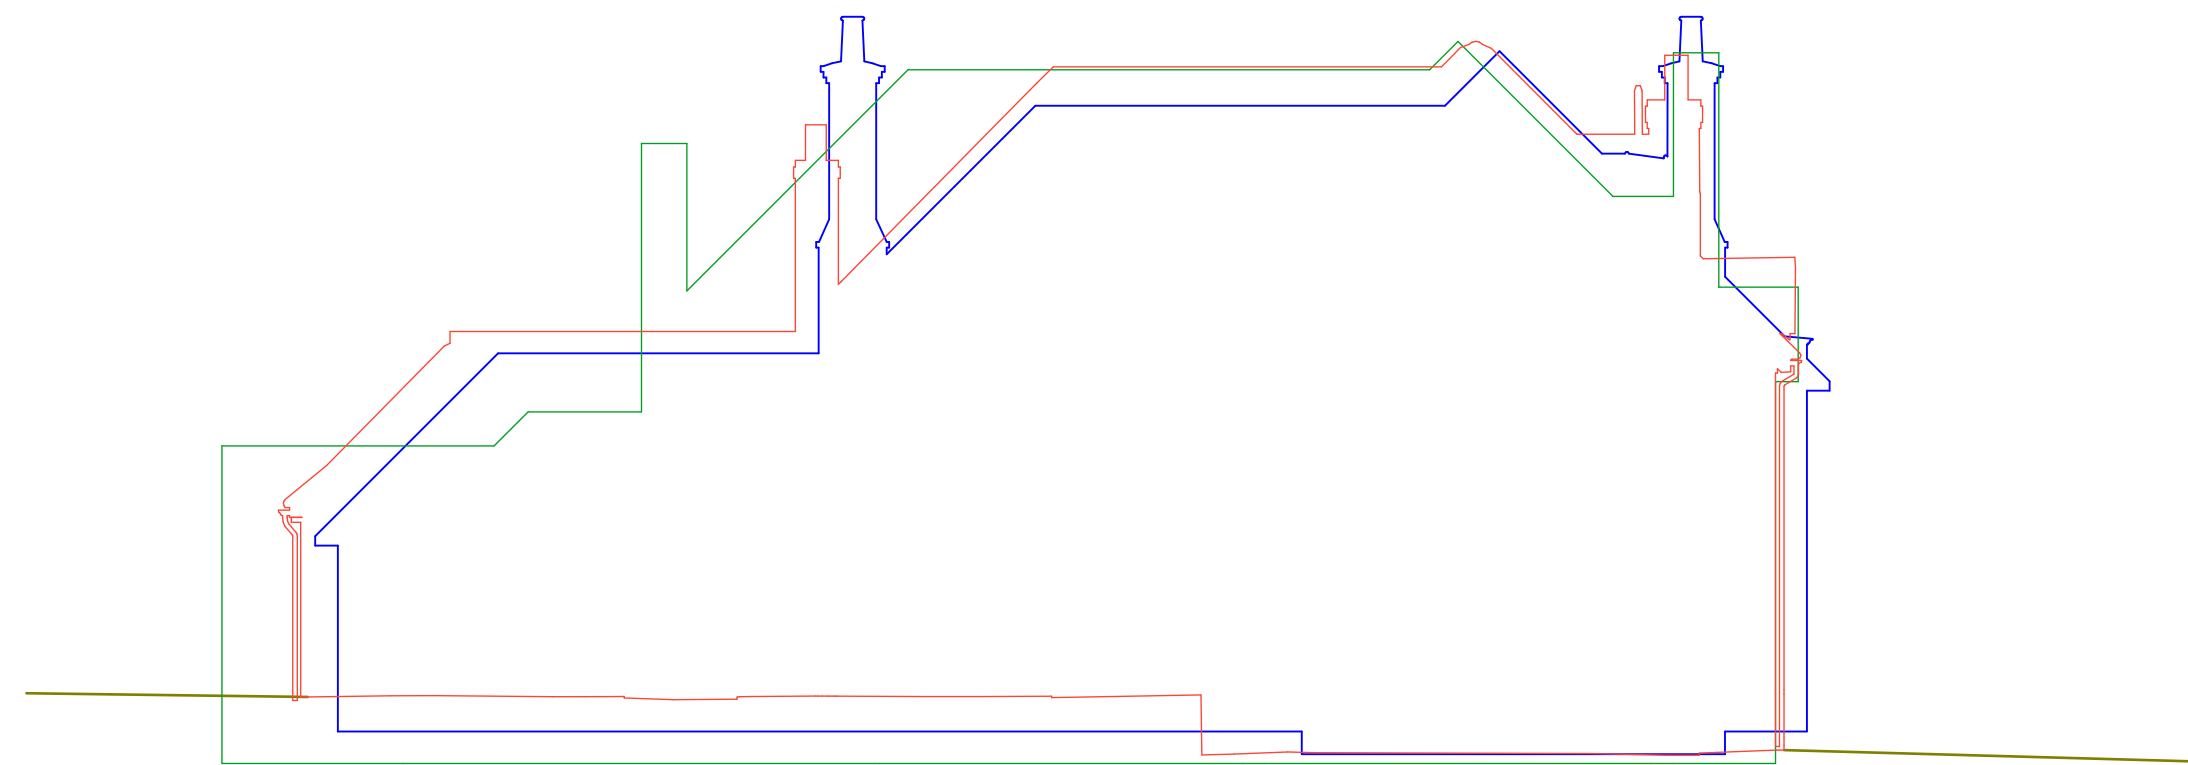


SOUTHEAST ELEVATION

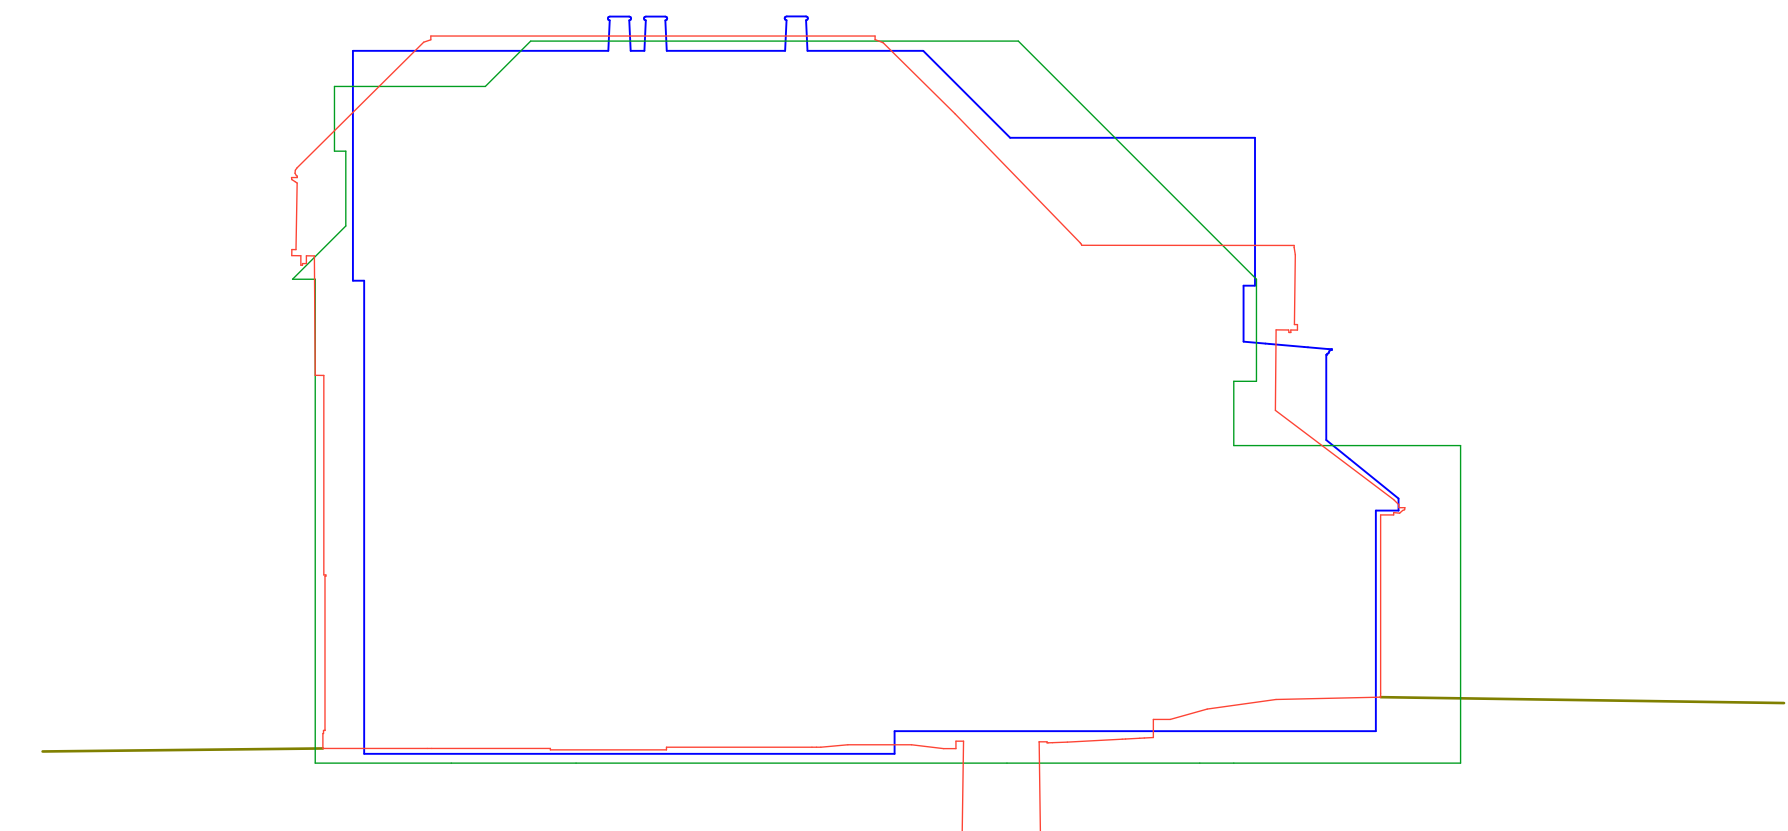

NORTHEAST ELEVATION

- EXISTING HOUSE
- CONSENTED SCHEME UNDER PREVIOUS HOUSEHOLDER APPLICATION
- PROPOSED HOUSE

 

Comparative Main House Elevations

Bellevue House

Scale: 1:100 @ A1
Drawing Number : 6153-ADAM-MH-XX-DR-A-14 | June 2023 | Drawn By: AB

Rev	Date	Description	Initials