



Revisions:


rev	date	drawn	comments
-----	------	-------	----------

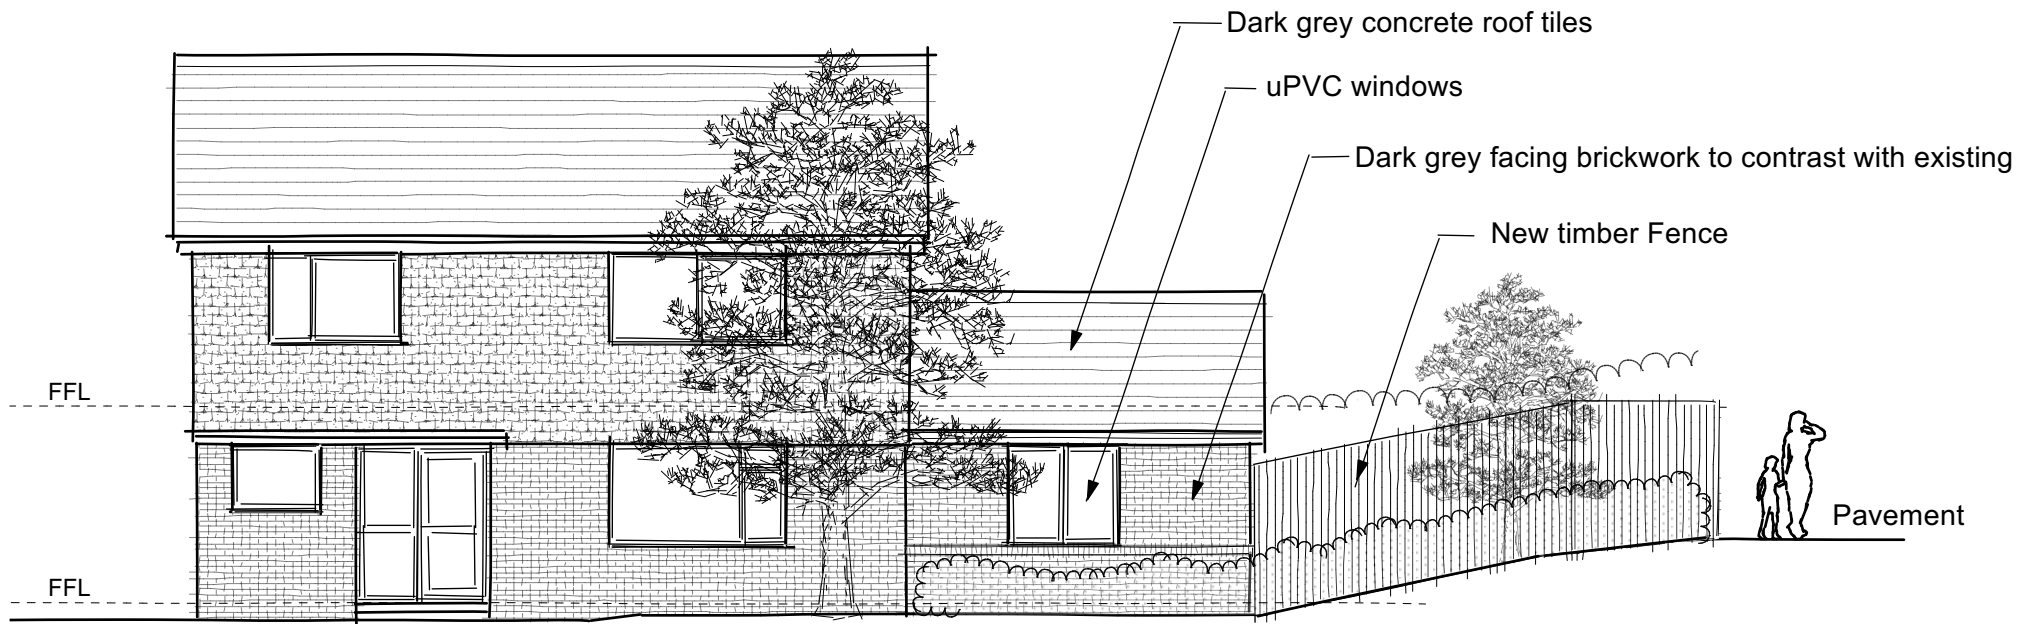

PROPOSED EAST ELEVATION

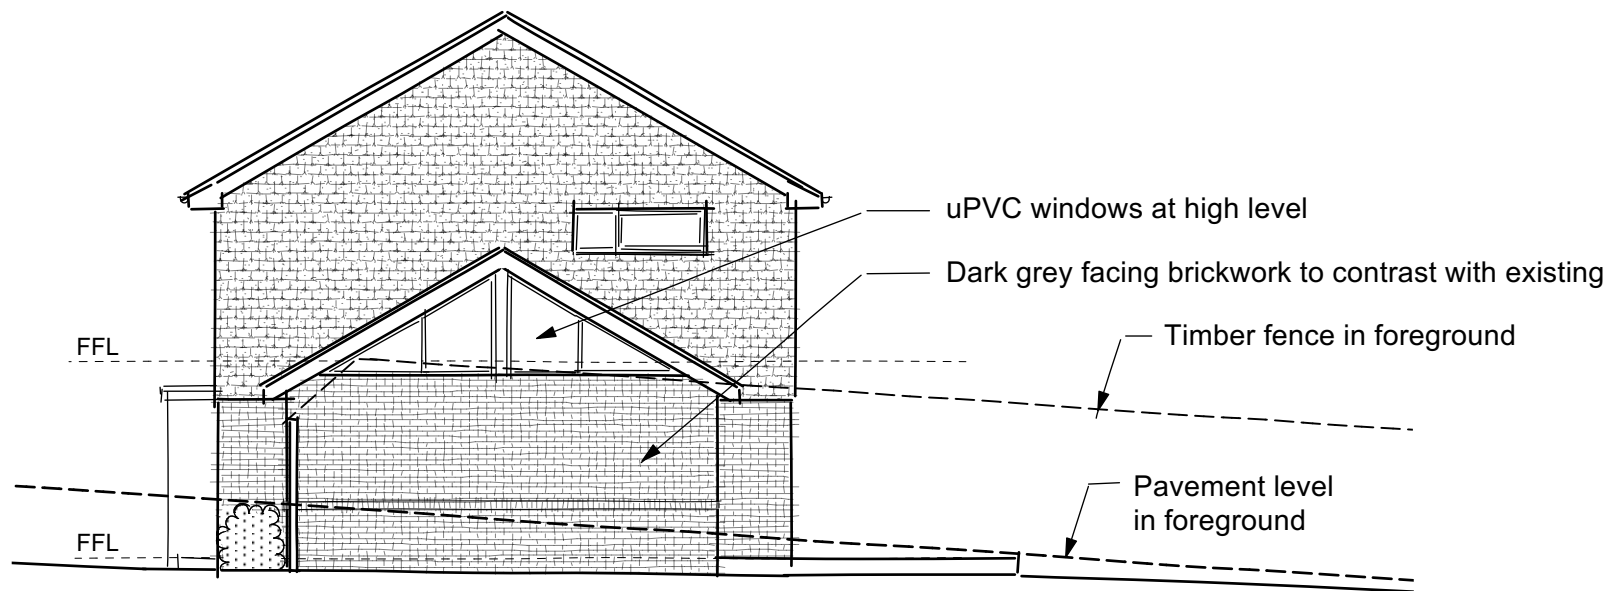

PROPOSED NORTH ELEVATION

 

Project:

5 LENNOX CLOSE
CHANDLERS FORD
SO53 1FR

Title:

PROPOSED NORTH &
EAST ELEVATIONS

Client:

MR & MRS FEDONCZUK

Date:

JUNE 2023

Dwg No:

8246/P300

Revision:

-

Scale:

1:100 @ A3

Drawn:

PHB

Checked:

PHB

Status:

PLANNING

THE
Genesis Design
STUDIO

CHARTERED ARCHITECTS

MEAD MILL MILL LANE ROMSEY
HAMPSHIRE SO51 8EQ

T : (01794) 519333
F : (01794) 519666
E : mail@thegenesistudiostudio.com

© The Genesis Design Studio Ltd