


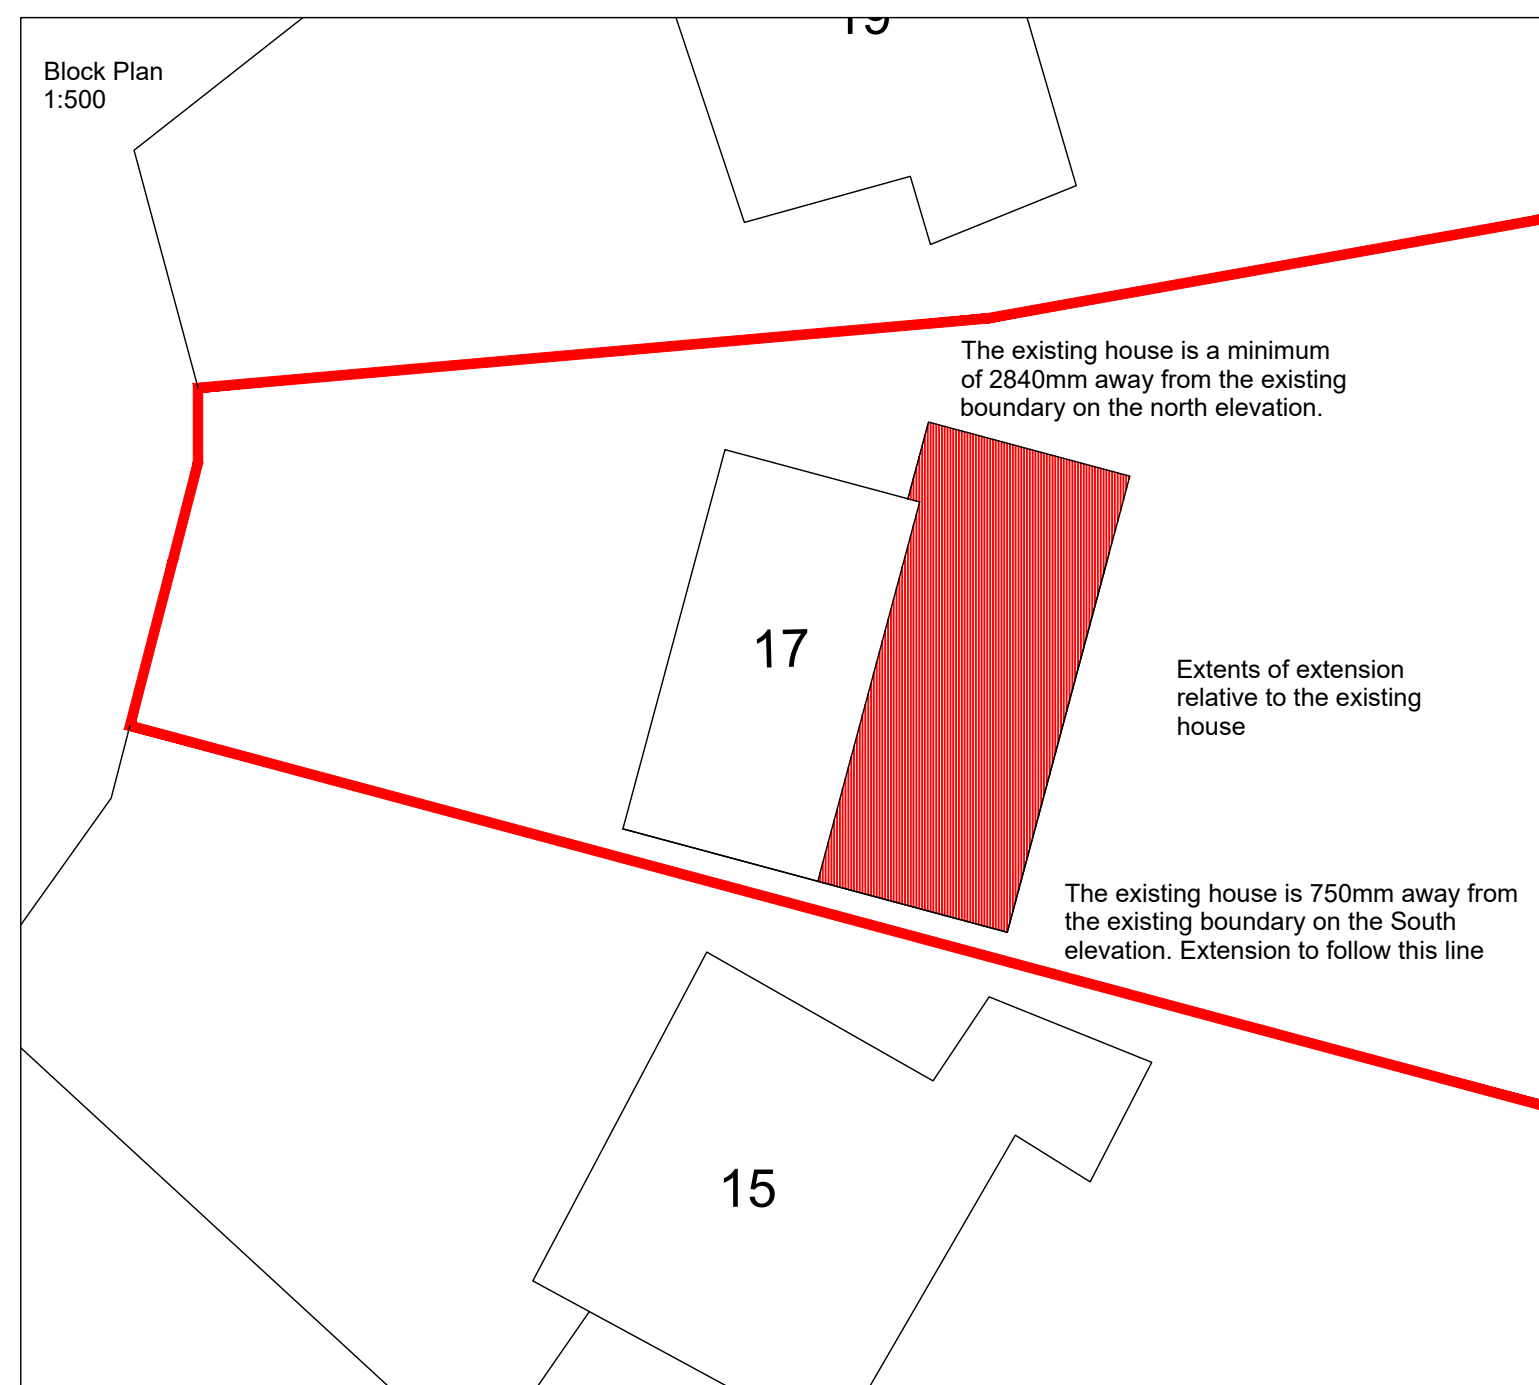


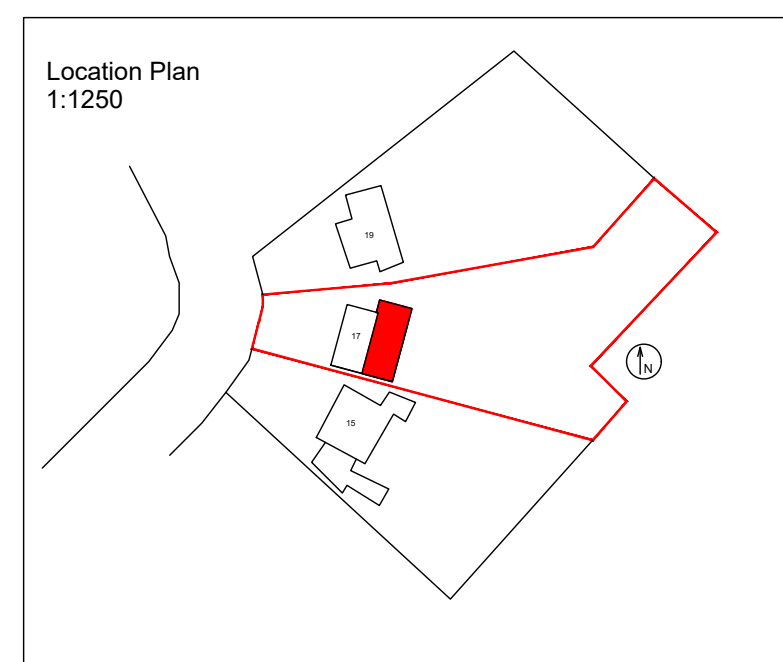

17 Malibres Road - Existing Floor Plans
1:100

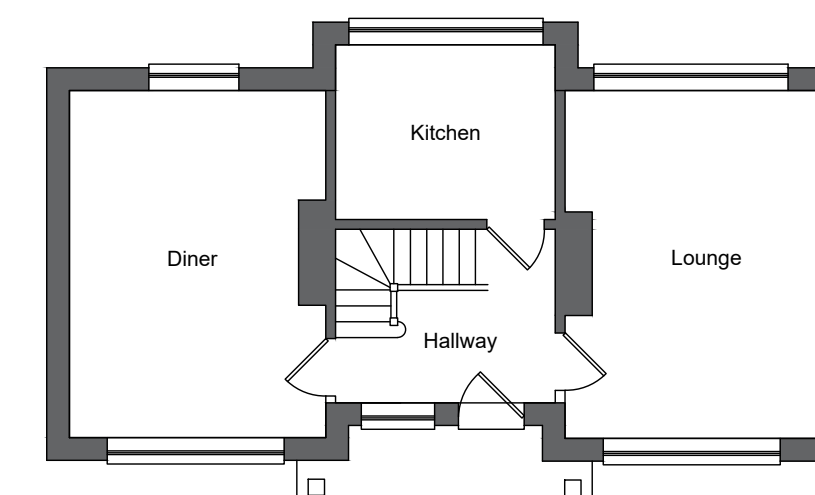


Ground

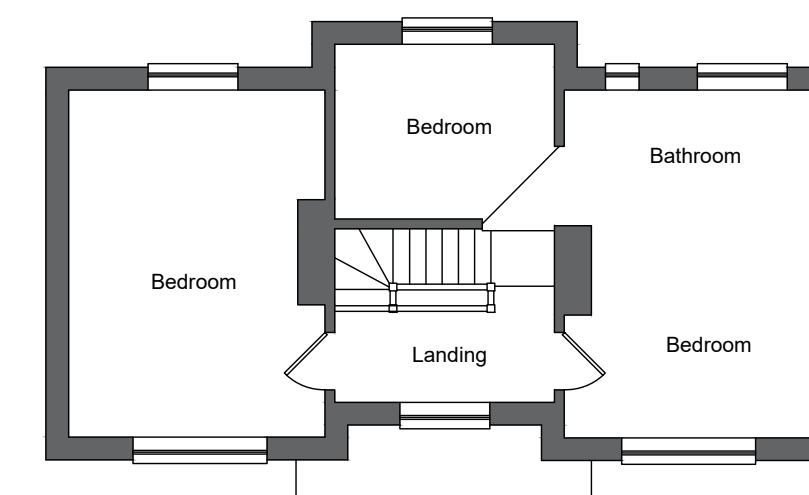


First

17 Malibres Road - Proposed Floor Plans
1:100

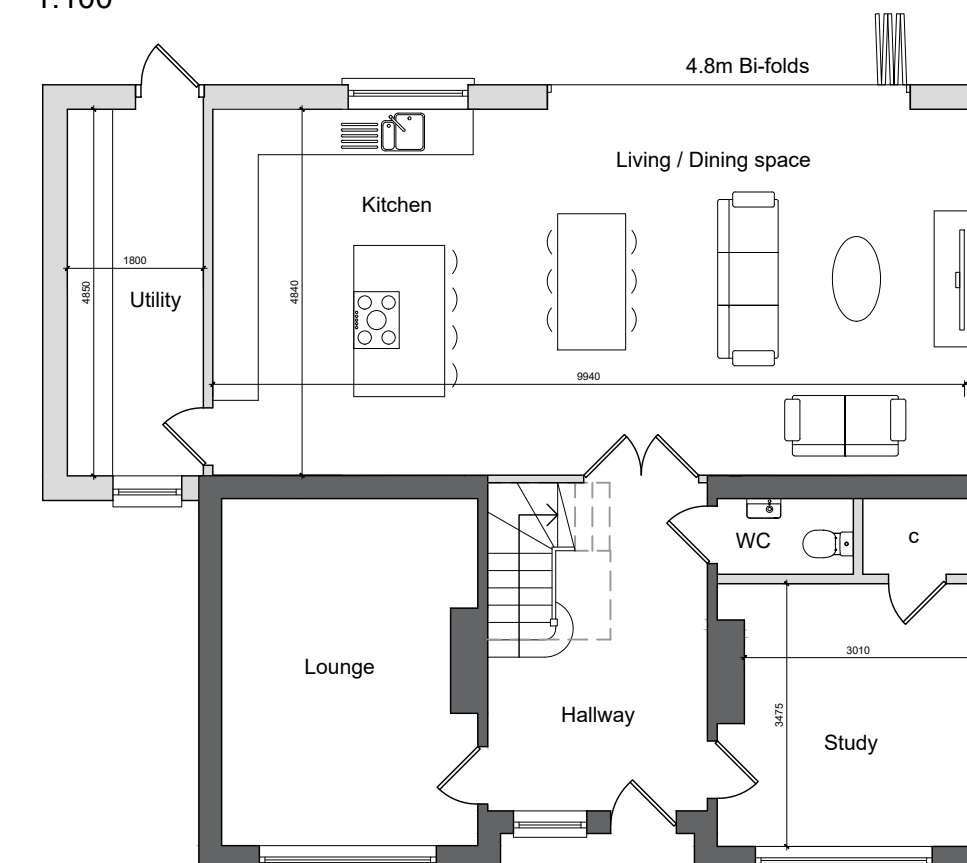


Ground

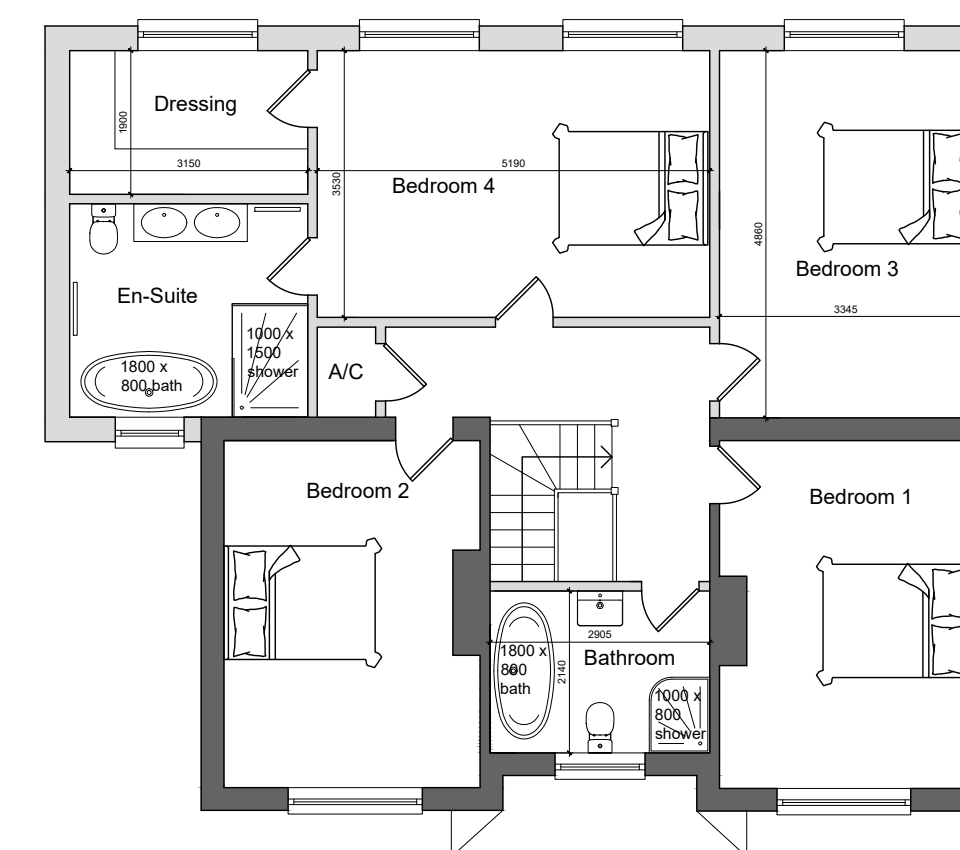

First

17 Malibres Road - Existing Elevations
1:100

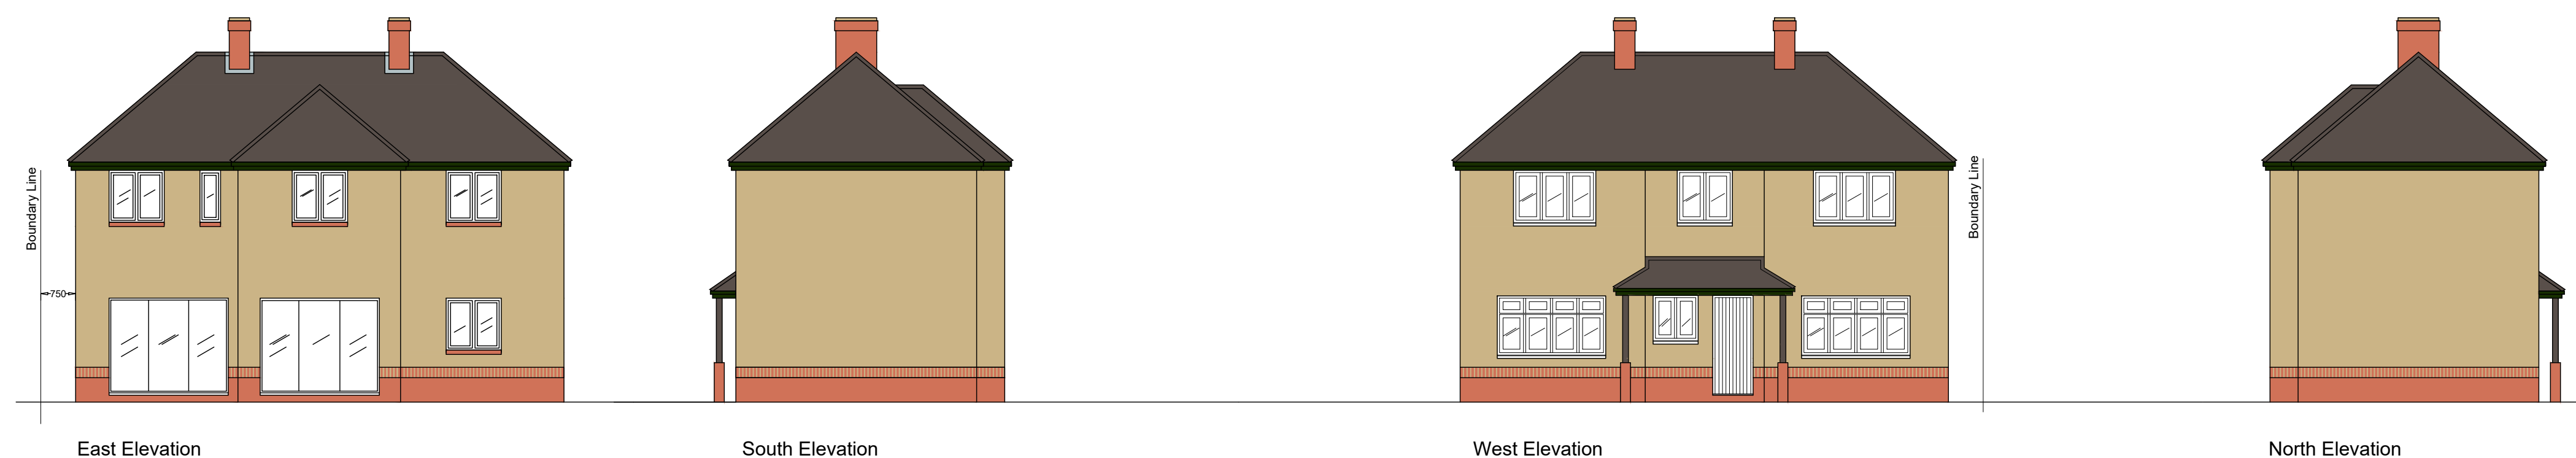

17 Malibres Road - Proposed Elevations
1:100




General Notes

1. Do not scale, refer to figured dimensions. All dimensions are nominal and must be checked on site.
2. All dimensions to new masonry elements are to structural faces (unless otherwise noted).
3. All dimensions are to structural elements (i.e. excluding finishes)
4. All window and door openings are to be checked with manufacturer's sizes and building tolerances added. window and door sizes and structural openings are the contractors responsibility.
5. Drawing to be read in conjunction with engineer's drawings and specification.
6. Any discrepancies should be brought to the attention of the architect.
7. DPC and DPM's are the responsibility of the contractor and are to be installed to meet current building regulations, manufacturers recommendations and advice from building control.
8. If in doubt, ask.

Rev	Date	Note
-	-	-

Scale 1:100

Planning

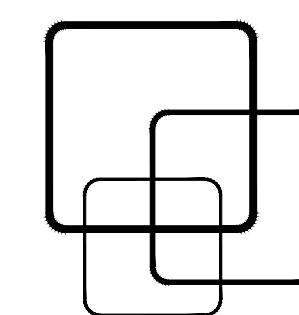

STORYBOARD
architects

t. 01962 865588
e. storyboardarchitects@gmail.com
w. www.storyboardarchitects.co.uk
a. The IncuHive Space, Westgate
Chambers, Staple Gardens,
Winchester, SO23 8SR

Project Address:
17 Malibres Road, Chandler's Ford,
Hampshire, SO53 5DS

Client:
Private Client

Drawing:
Existing and Proposed

Scale: 1:100	Date: 20/06/23
--------------	----------------

Drawing No.	Revision
-------------	----------

199/00T

—