



Revisions:


rev	date	drawn	comments
-----	------	-------	----------

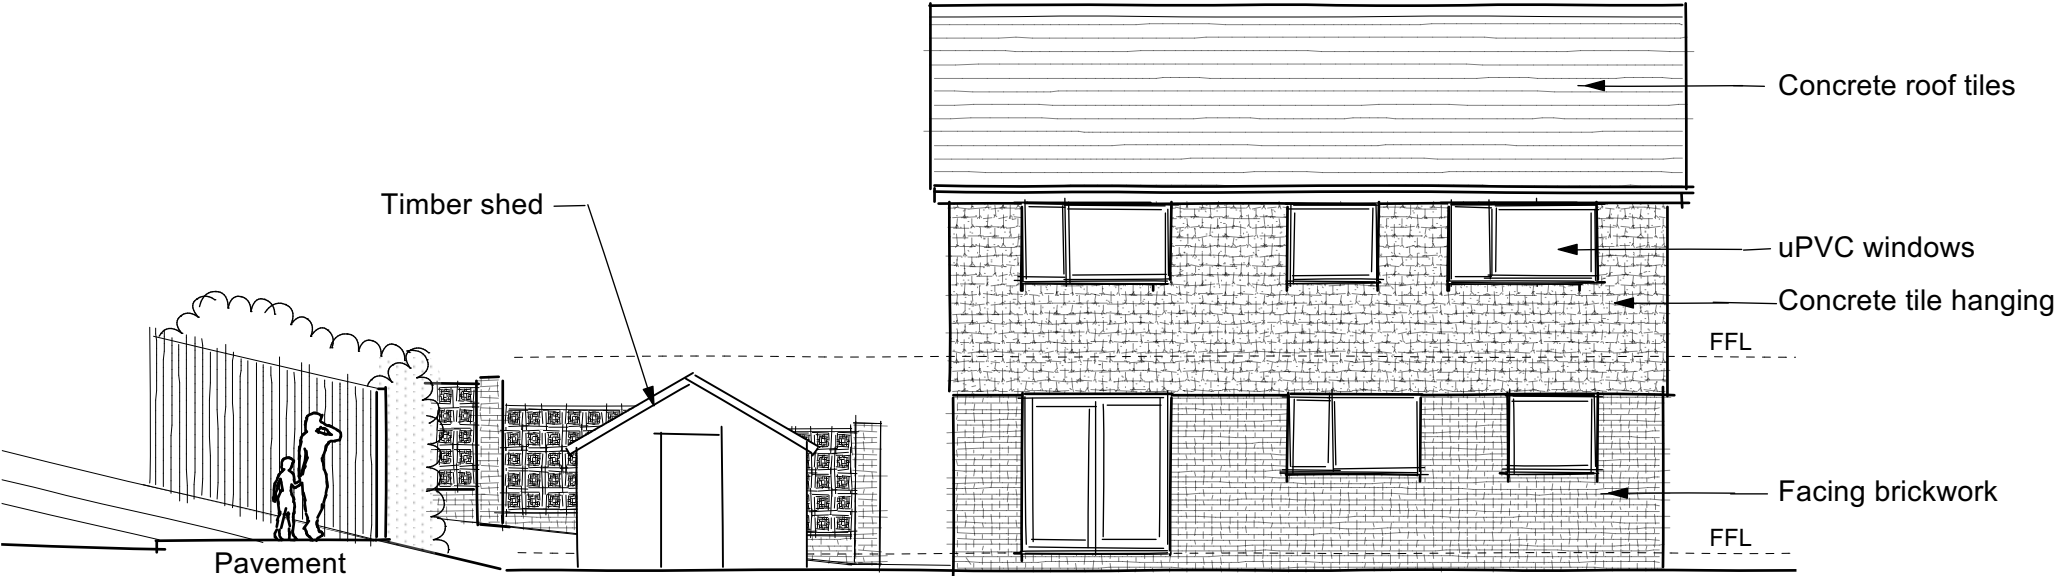

EXISTING WEST ELEVATION

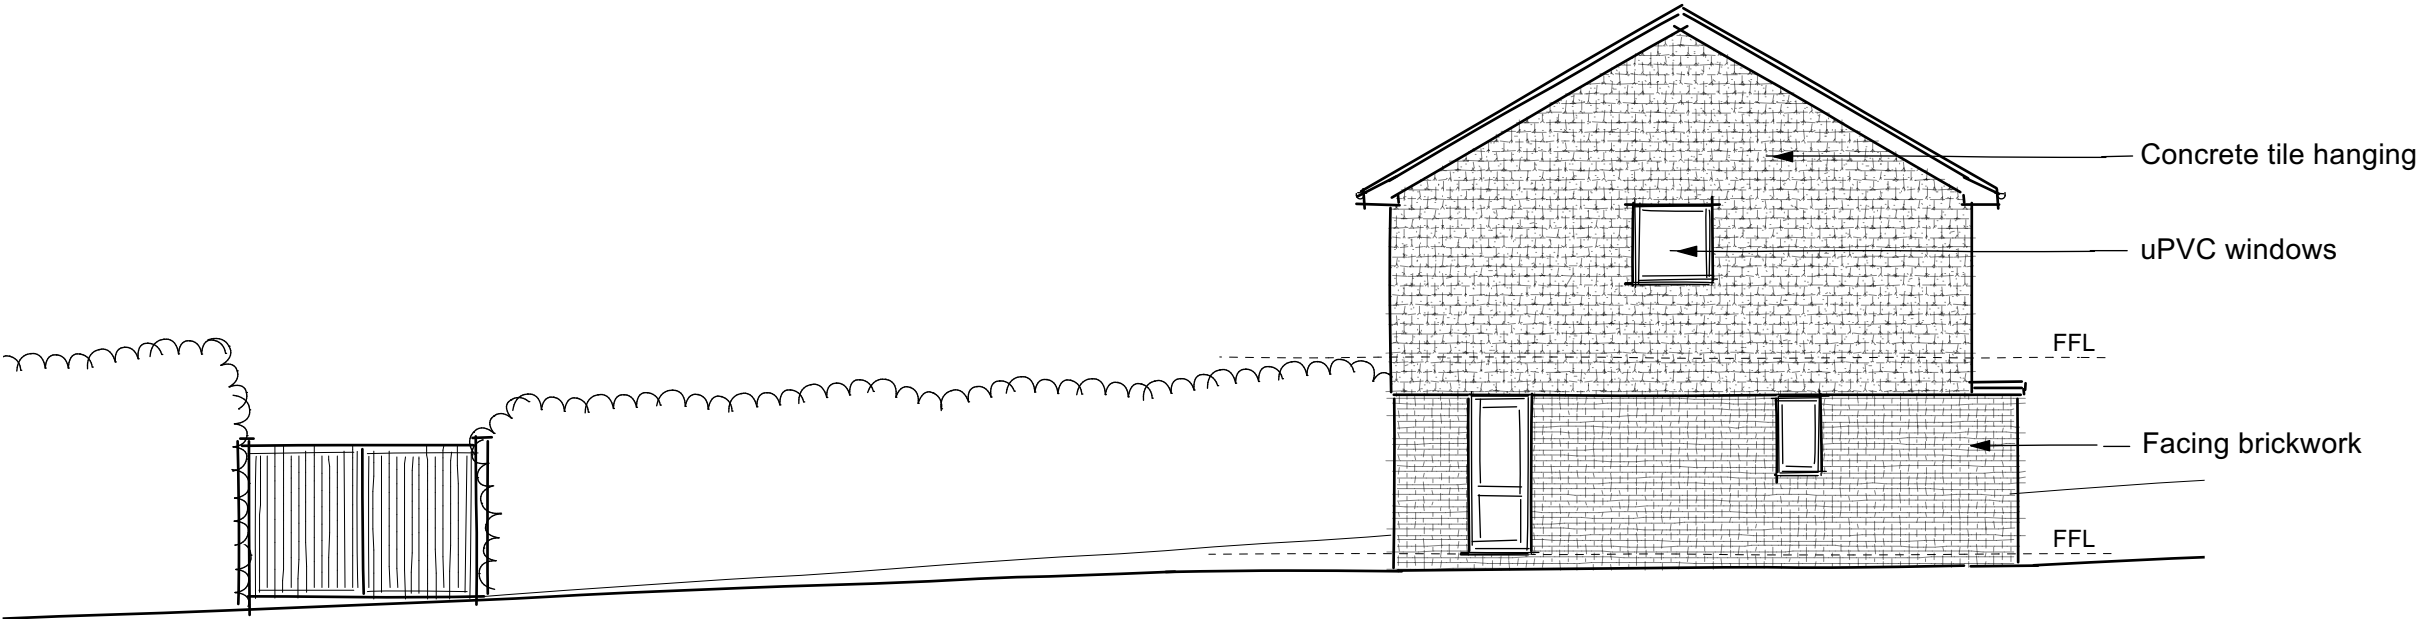

EXISTING SOUTH ELEVATION

 

Project:

5 LENNOX CLOSE
CHANDLERS FORD
SO53 1FR

Title:

EXISTING SOUTH &
WEST ELEVATIONS

Client:

MR & MRS FEDONCZUK

Date:

JUNE 2023

Dwg No:

8246/E301

Revision:

-

Scale:

1:100 @ A3

Drawn:

PHB

Checked:

PHB

Status:

PLANNING



CHARTERED ARCHITECTS

MEAD MILL MILL LANE ROMSEY
HAMPSHIRE SO51 8EQ

T : (01794) 519333
F : (01794) 519666
E : mail@thegenesistudiostudio.com