




Revisions:			
rev	date	drawn	comments

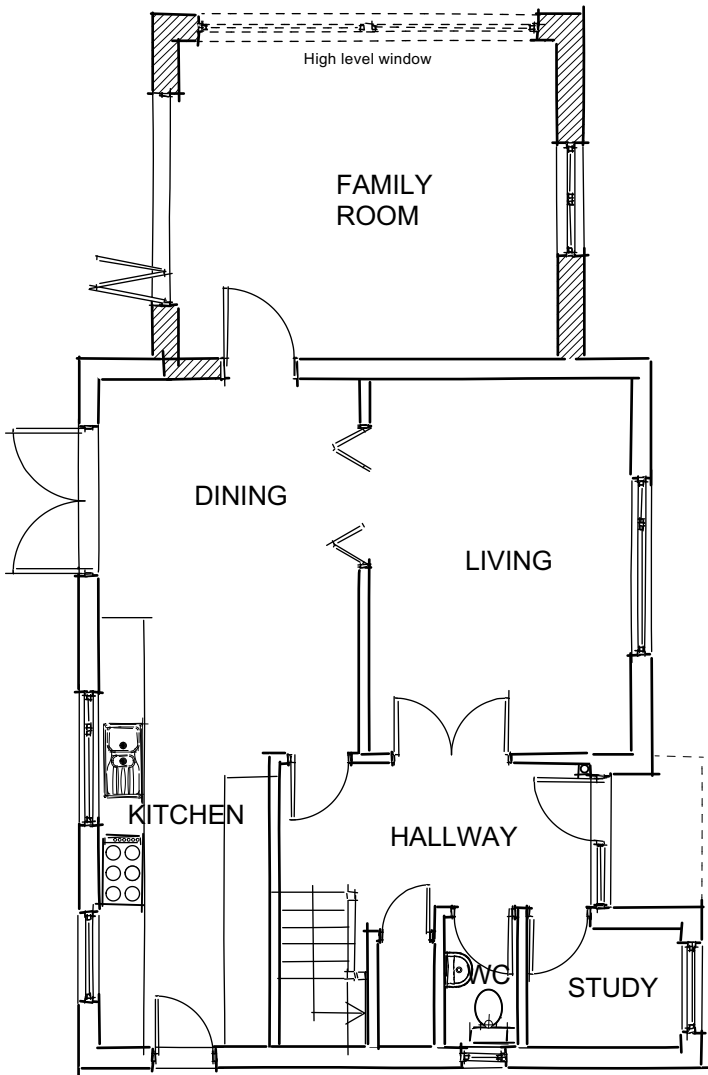

PROPOSED GF PLAN

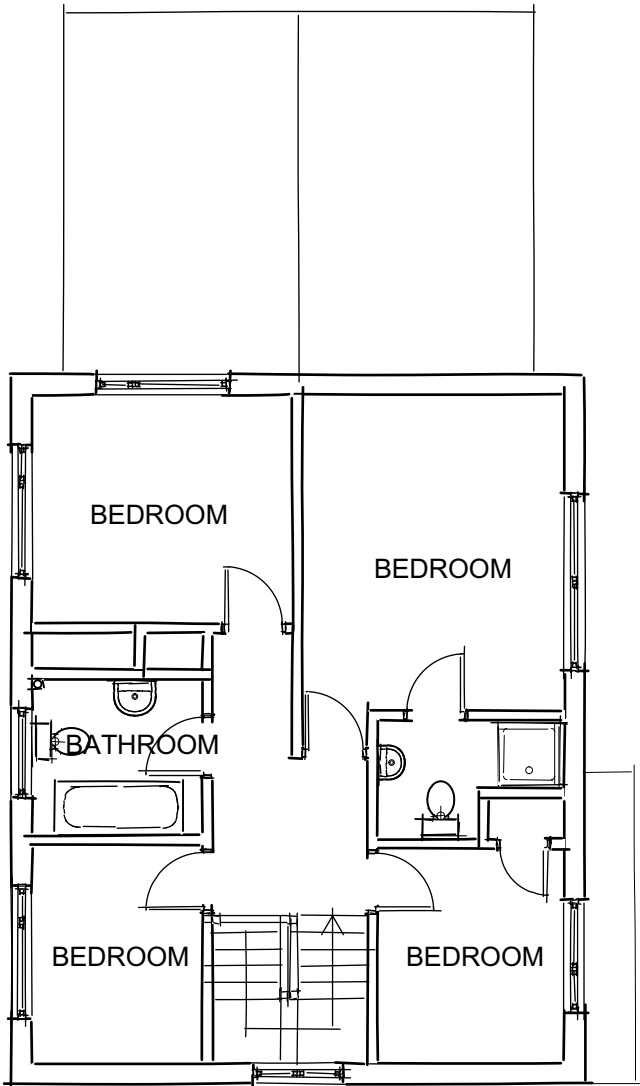

PROPOSED FF PLAN

 

Project:		
5 LENNOX CLOSE CHANDLERS FORD SO53 1FR		
Title:		
PROPOSED FLOOR PLANS		
Client:		
MR & MRS FEDONCZUK		
Date:		
JUNE 2023		
Dwg No:	Revision:	Scale:
8246/P200	-	1:100 @ A3
Drawn:	Checked:	Status:
PHB	PHB	PLANNING

THE
Genesis Design
STUDIO

CHARTERED ARCHITECTS

MEAD MILL HAMPSHIRE	MILL LANE ROMSEY SO51 8EQ
------------------------	---------------------------------

T : (01794) 519333
F : (01794) 519666
E : mail@thegenesisdesignstudio.com