

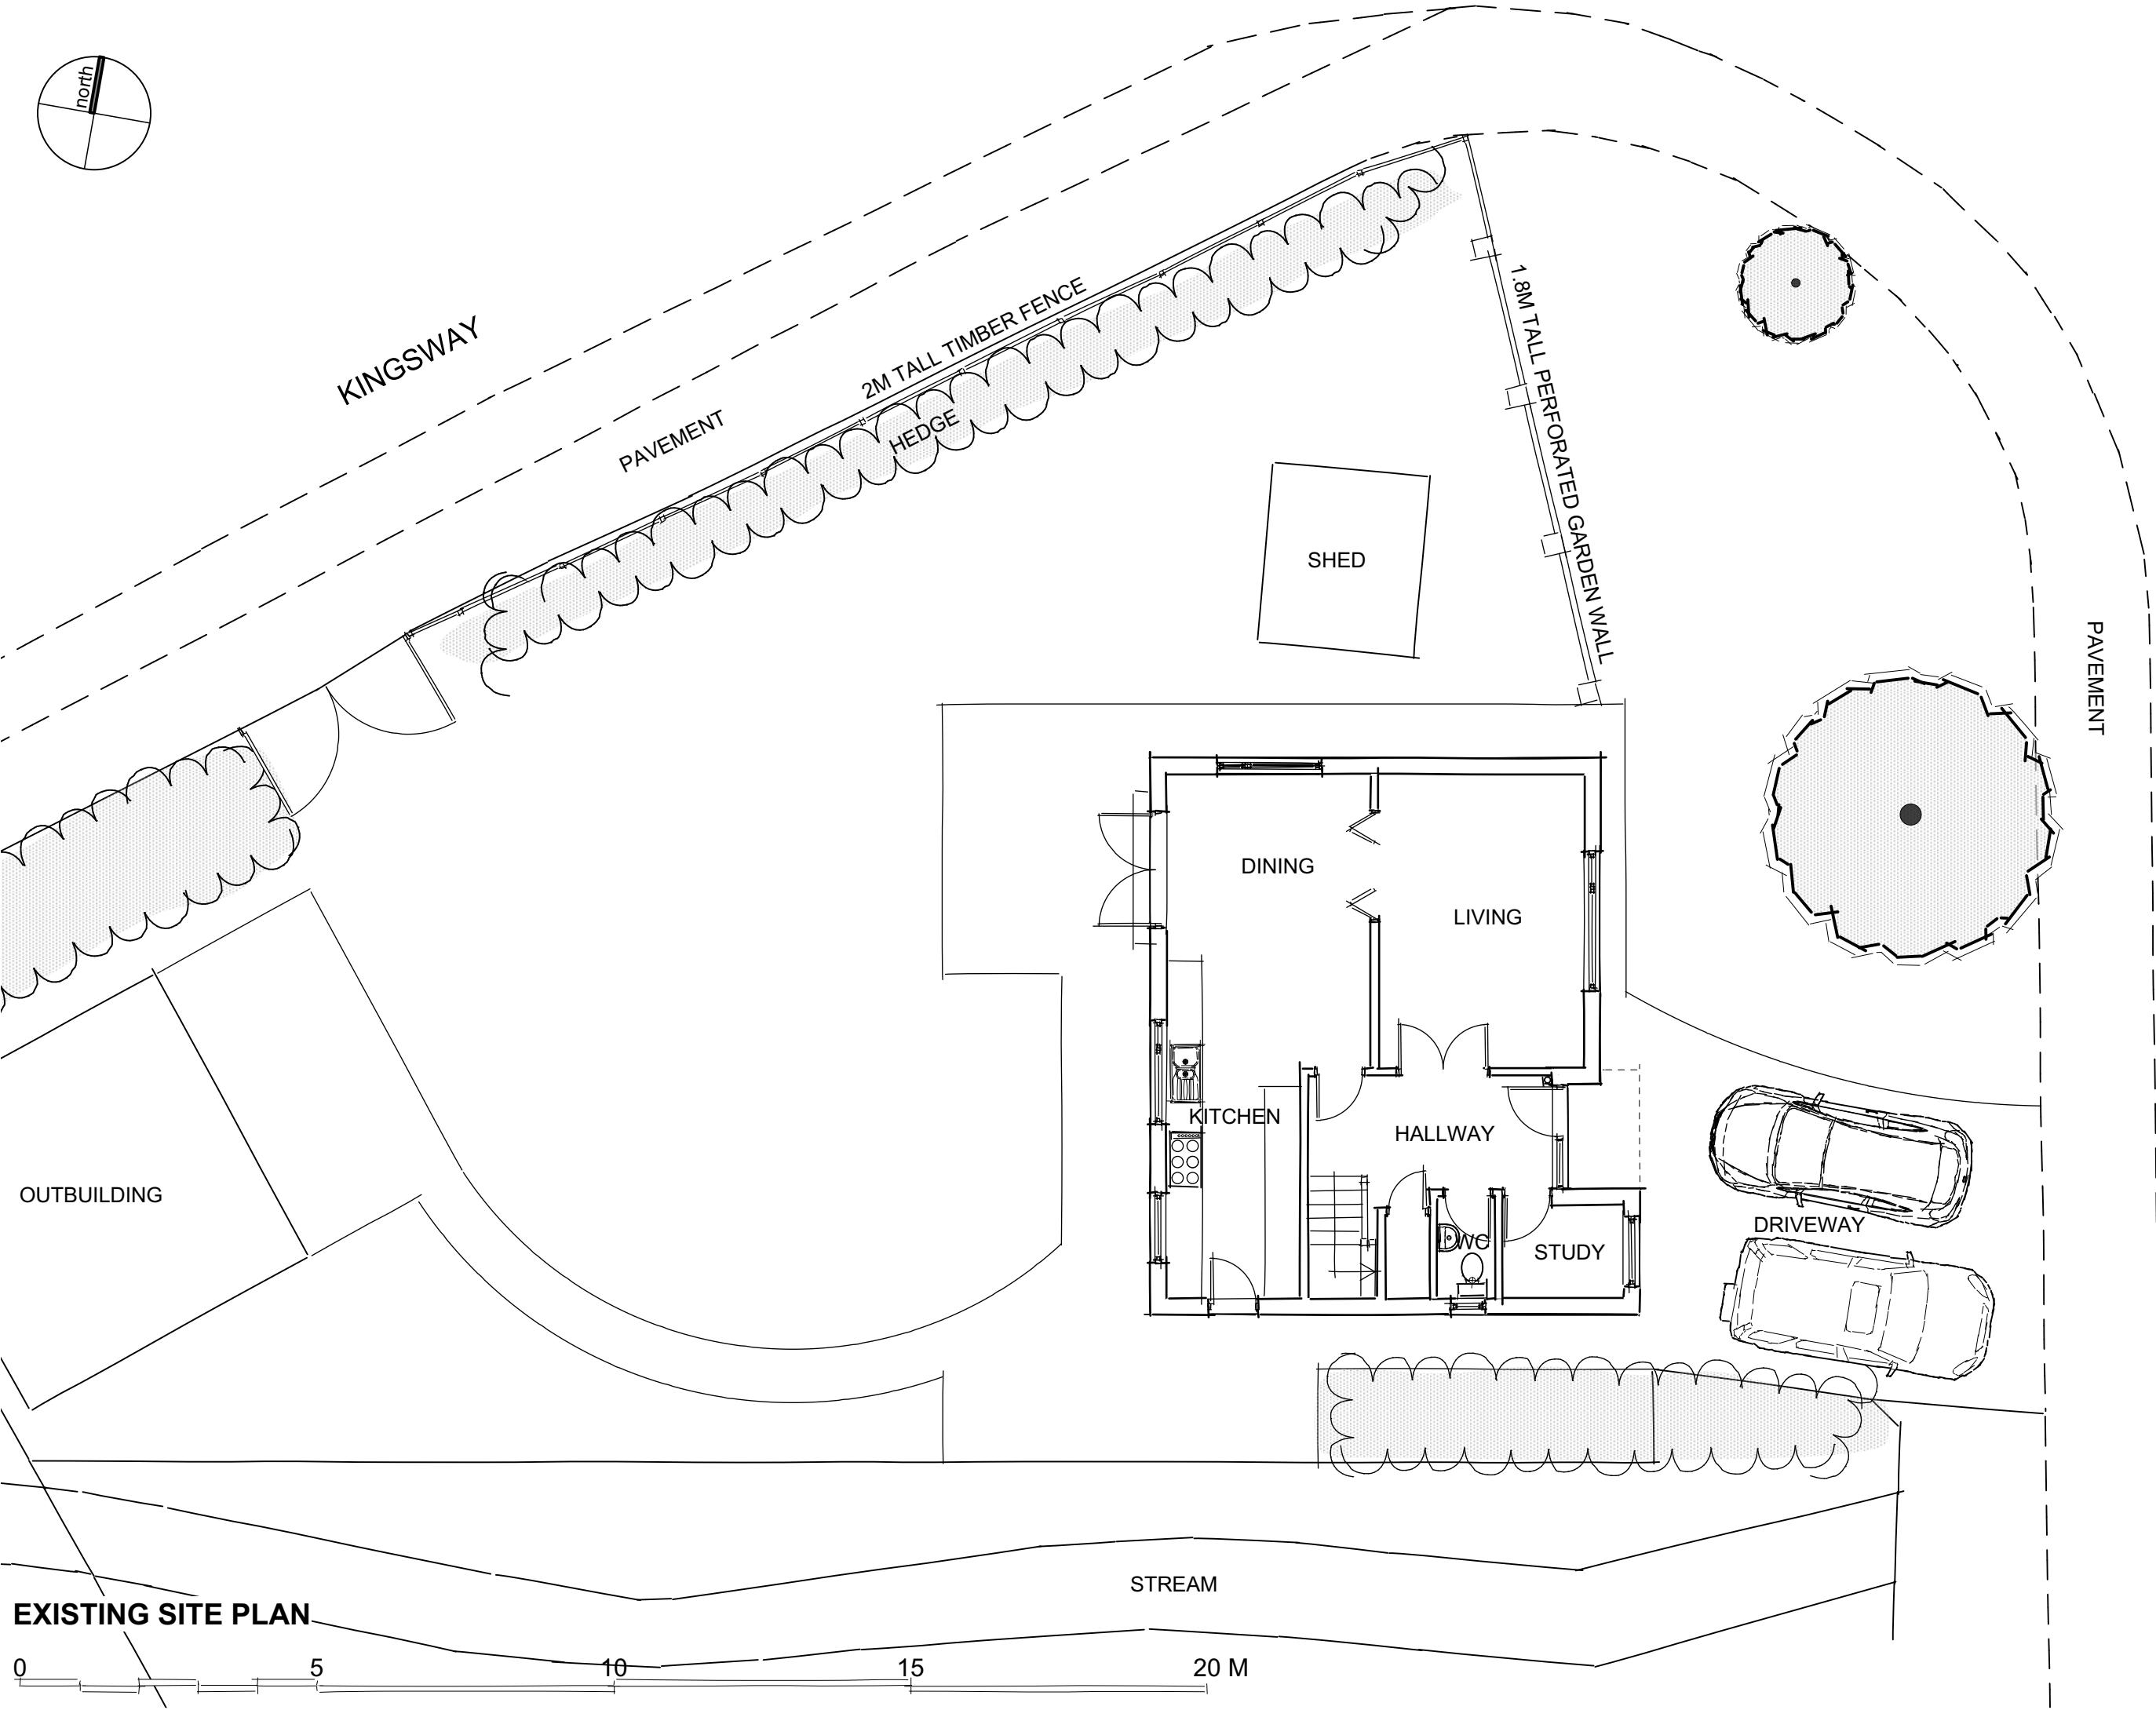


Revisions:			
rev	date	drawn	comments

 

EXISTING SITE PLAN

 

LENNOX CLOSE

PAVEMENT

KINGSWAY

PAVEMENT

2M TALL TIMBER FENCE
HEDGE

1.8M TALL PERFORATED GARDEN WALL

SHED

DINING

LIVING

KITCHEN

HALLWAY

STUDY

DRIVEWAY

STREAM

OUTBUILDING

Project:		
5 LENNOX CLOSE CHANDLERS FORD SO53 1FR		
Title:		
EXISTING SITE PLAN		
Client:		
MR & MRS FEDONCZUK		
Date:		
JUNE 2023		
Dwg No:	Revision:	Scale:
8246/E101	-	1:100 @ A3
Drawn:	Checked:	Status:
PHB	PHB	PLANNING

THE
Genesis Design
STUDIO

CHARTERED ARCHITECTS

MEAD MILL HAMPSHIRE	MILL LANE ROMSEY SO51 8EQ
------------------------	---------------------------------

T : (01794) 519333
F : (01794) 519666
E : mail@thegenesisdesignstudio.com

© The Genesis Design Studio Ltd