




Revisions:			
rev	date	drawn	comments

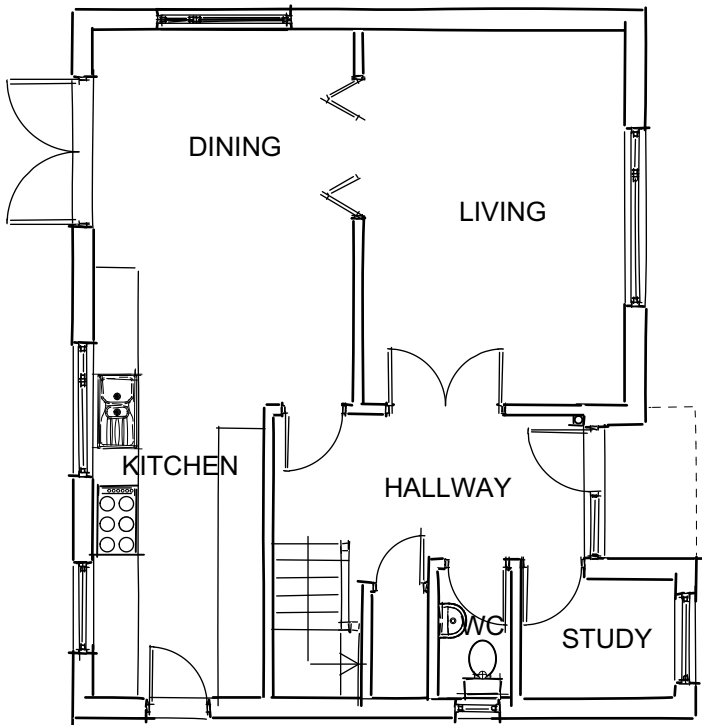

EXISTING GF PLAN

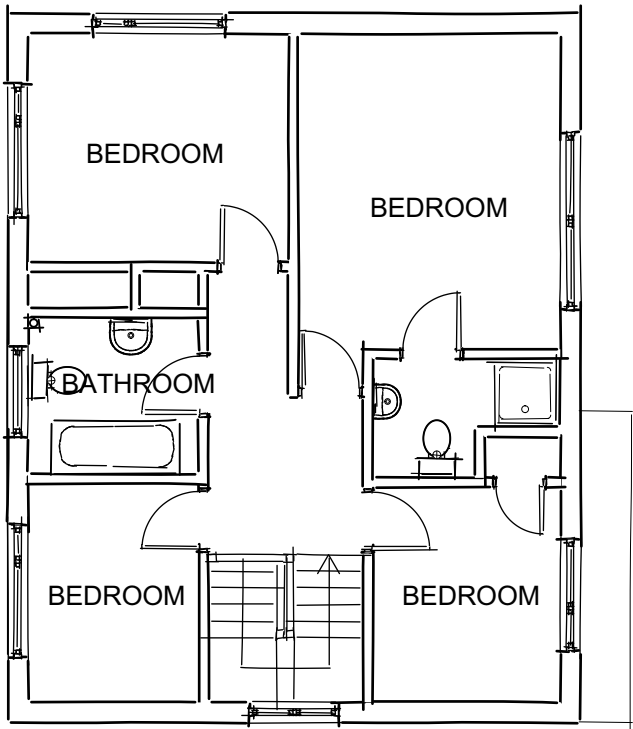

EXISTING FF PLAN

 

Project:		
5 LENNOX CLOSE CHANDLERS FORD SO53 1FR		
Title:		
EXISTING FLOOR PLANS		
Client:		
MR & MRS FEDONCZUK		
Date:		
JUNE 2023		
Dwg No:	Revision:	Scale:
8246/E200	-	1:100 @ A3
Drawn:	Checked:	Status:
PHB	PHB	PLANNING

THE
Genesis Design
STUDIO

CHARTERED ARCHITECTS

MEAD MILL HAMPSHIRE	MILL LANE	ROMSEY SO51 8EQ
------------------------	-----------	--------------------

T :	(01794) 519333
F :	(01794) 519666
E :	mail@thegenesisdesignstudio.com