






PROJECT
Hendy Eastleigh



ADDRESS
**Villeneuve St
Georges Way, Eastleigh
SO50 9YN**

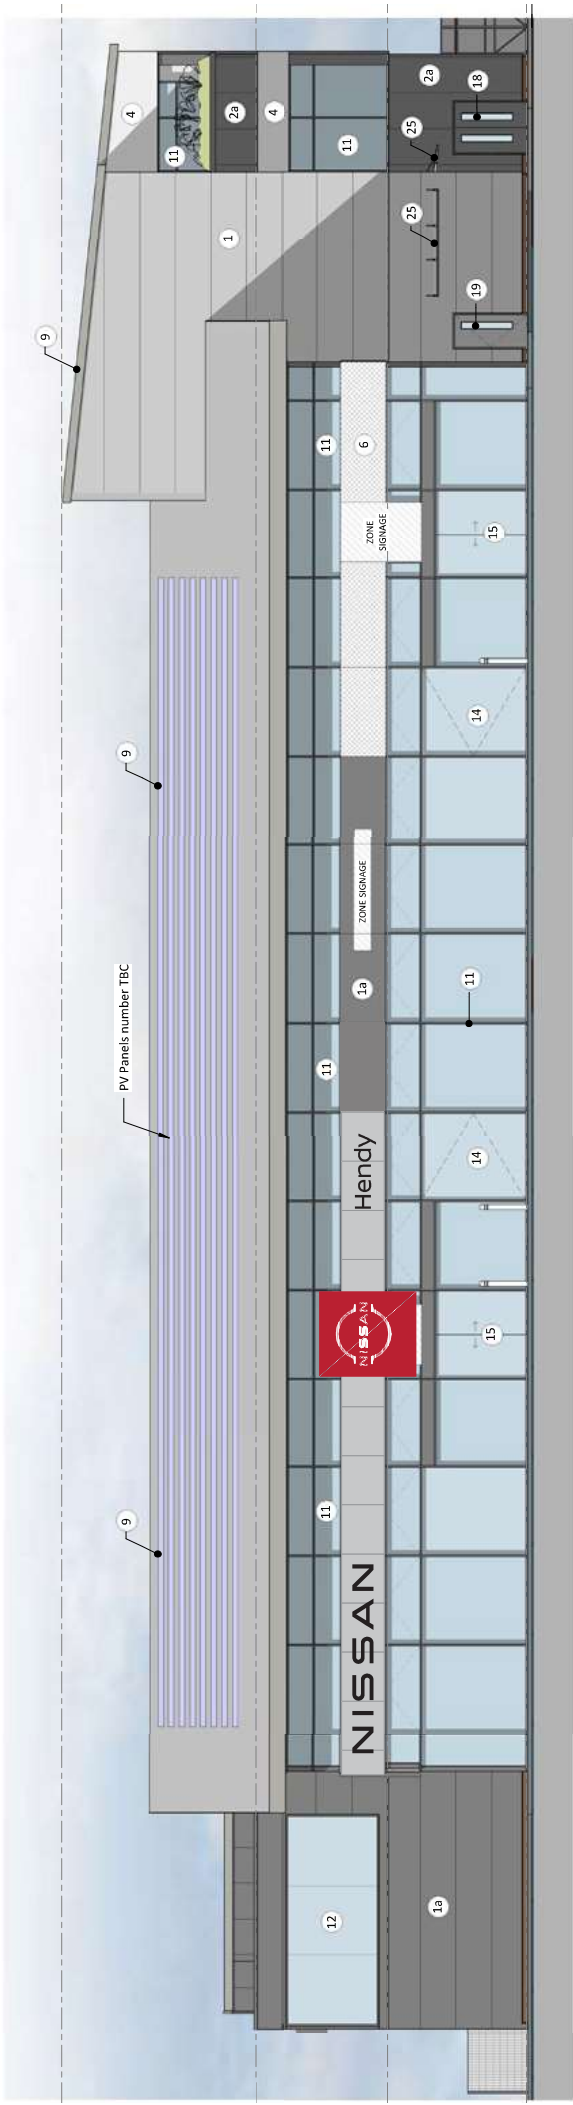


 


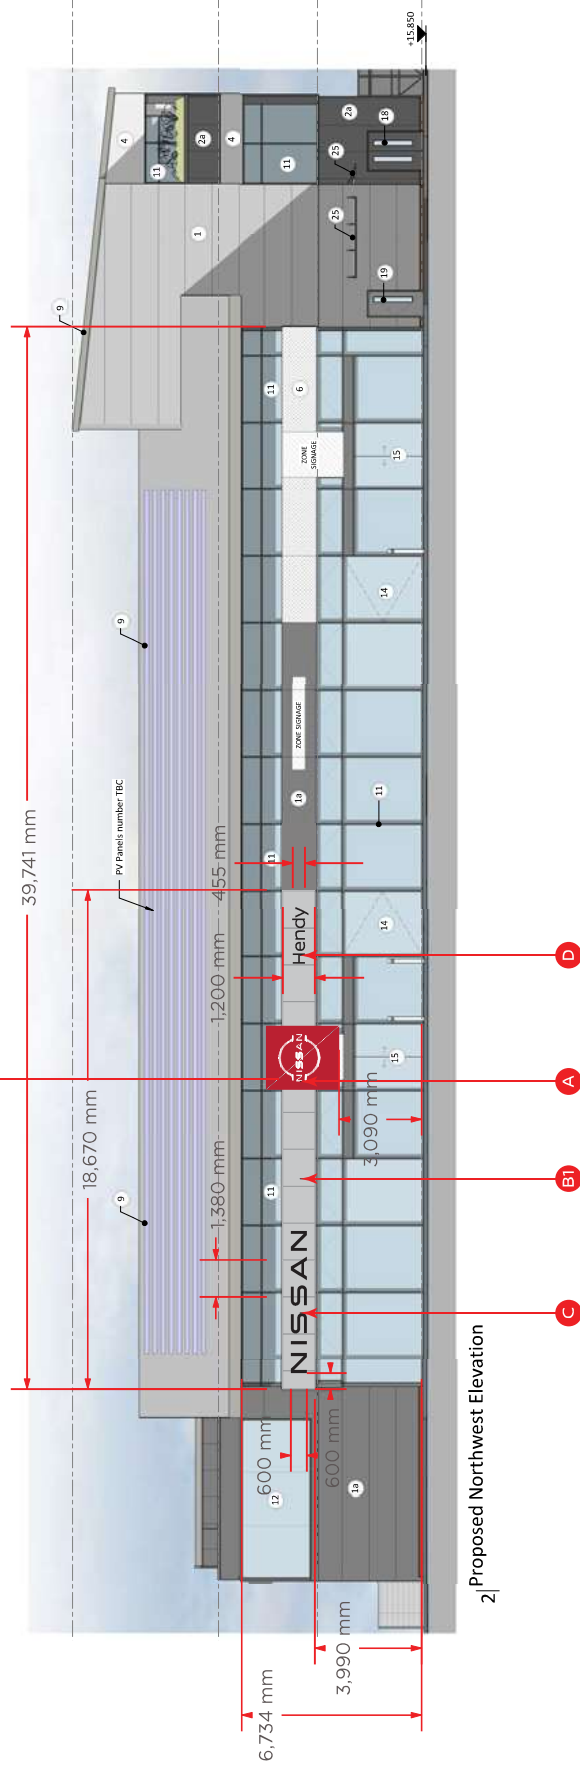


11

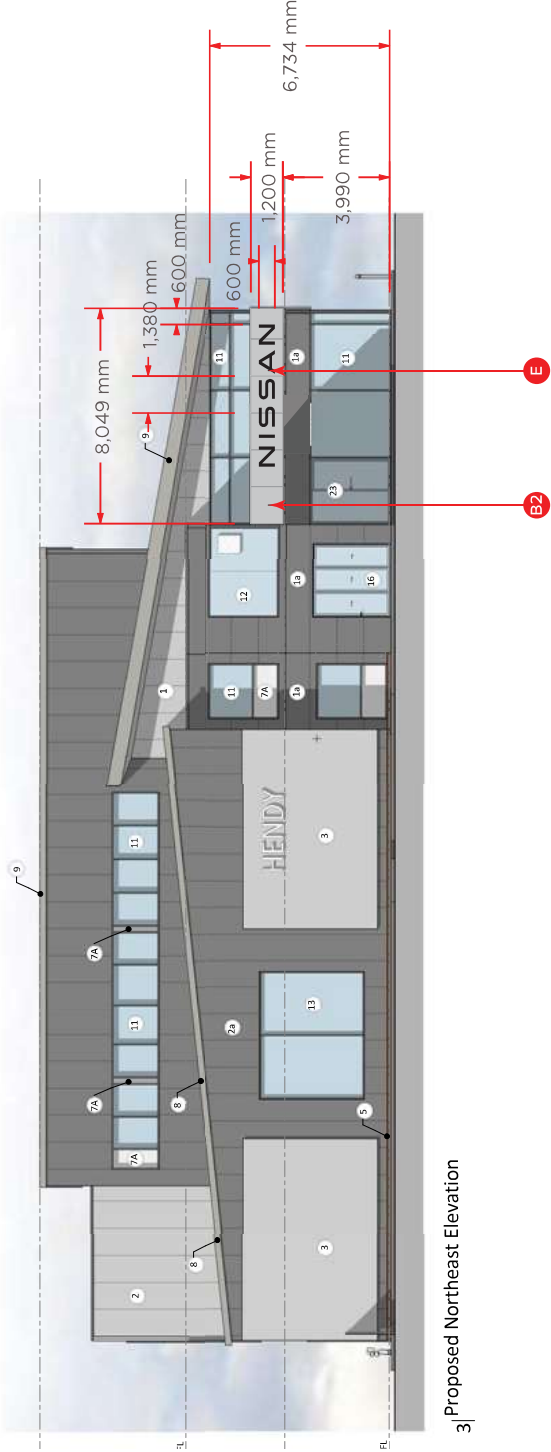 


3 | Proposed Northeast Elevation

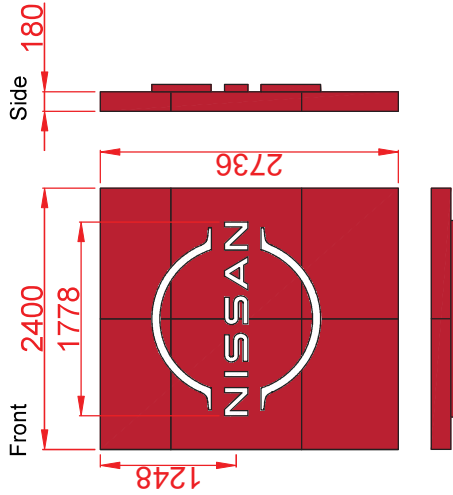 

Sign 'A':
NEXT Tablet Size 4
Logo Illumination:
Internally Illuminated with White LEDs
Material:
Internal Aluminium Frame
4mm ACM - Nissan Red NVR-01, RAL3001, PMS200
Scale 1:50 @ A3

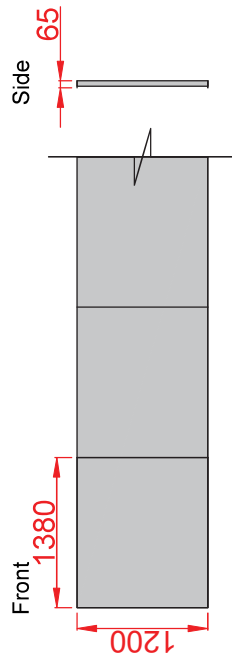



Sign 'B1 & B2':
ACM-1 Back Panels Size 4 - Ref. 4.54
Material:
Silver ACM
Silver RAL9006, PMS Cool Grey 4
Scale 1:50 @ A3

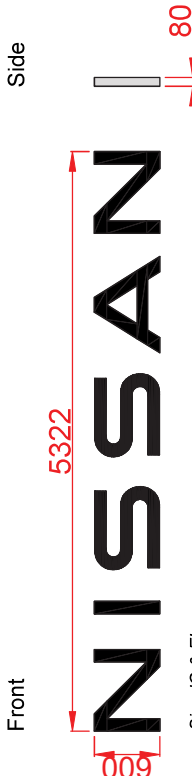

Sign 'C & E':
Nissan Wordmark Size 4
Individual 3D letters
Face Illumination:
Internally Illuminated with white LEDs
Material:
1mm Hairline S/S Returns
4mm Black/White Acrylic Front Face
Scale 1:50 @ A3



Sign 'D':
Dealer Name Size 4
Individual 3D letters
Face Illumination:
Internally Illuminated with white LEDs
Material:
1mm Hairline S/S Returns
4mm Black/White Acrylic Front Face
Scale 1:50 @ A3

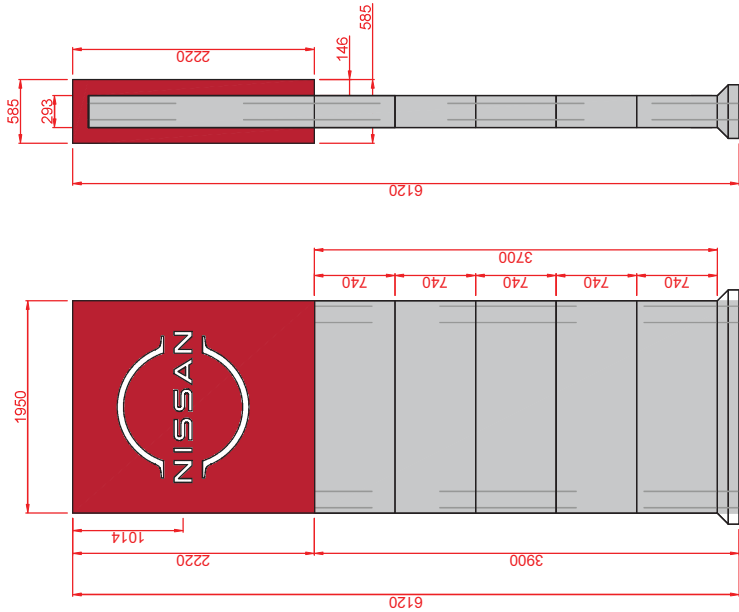 

Sign 'F':
Pylon Size 3
Logo Illumination:
Internally Illuminated with White LEDs
Material:
Internal Steel Frame
4mm ACW - Nissan Red NVR-01, RAL3001, PMS200
4mm ACW - Silver - RAL9006, PMS Cool Grey 4
Scale 1:50 @ A3

