


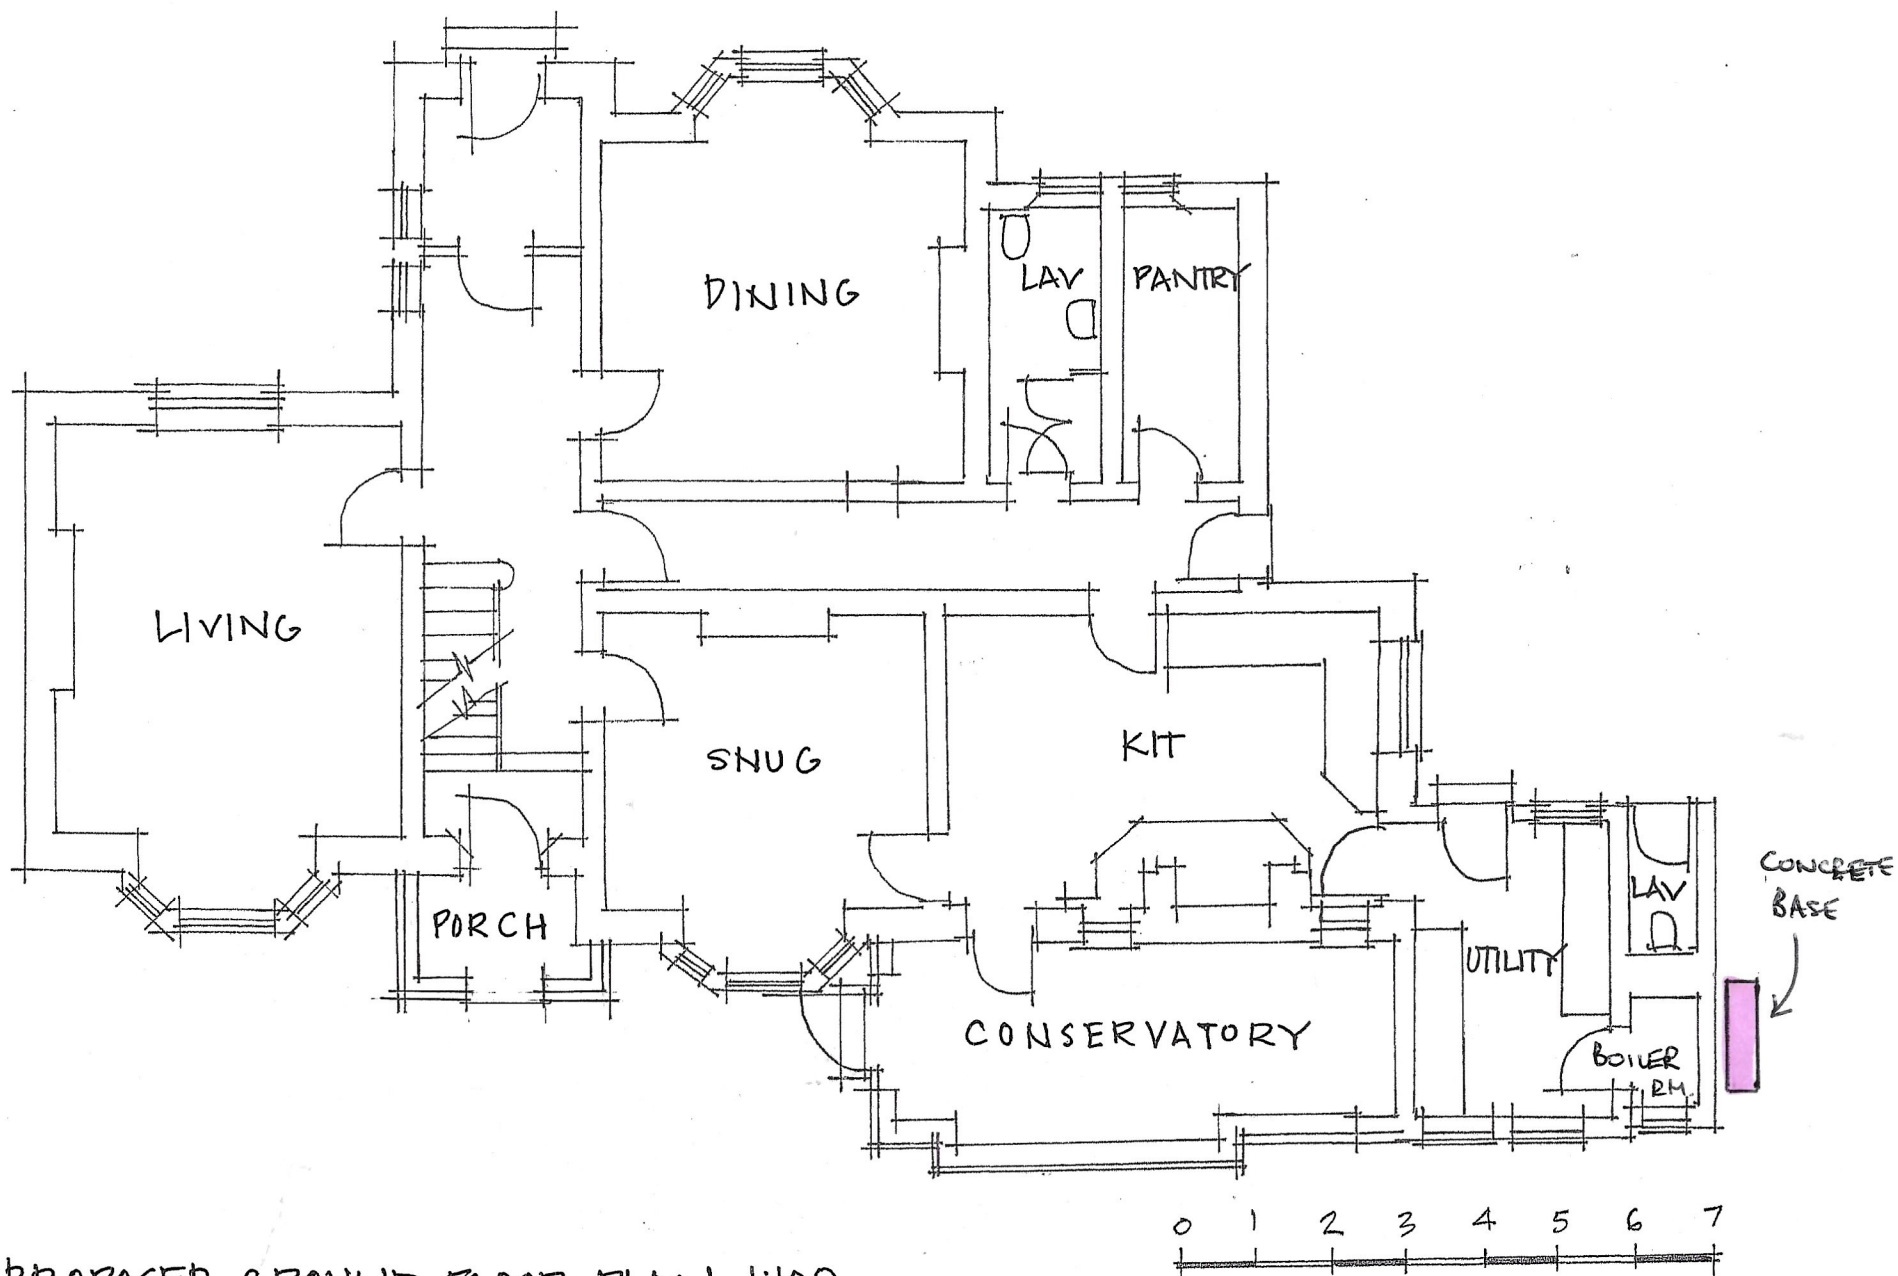

PROPOSED GROUND FLOOR PLAN 1:100
PH 08/21 DWG NO 6