






West (Rear) Elevation - As Existing

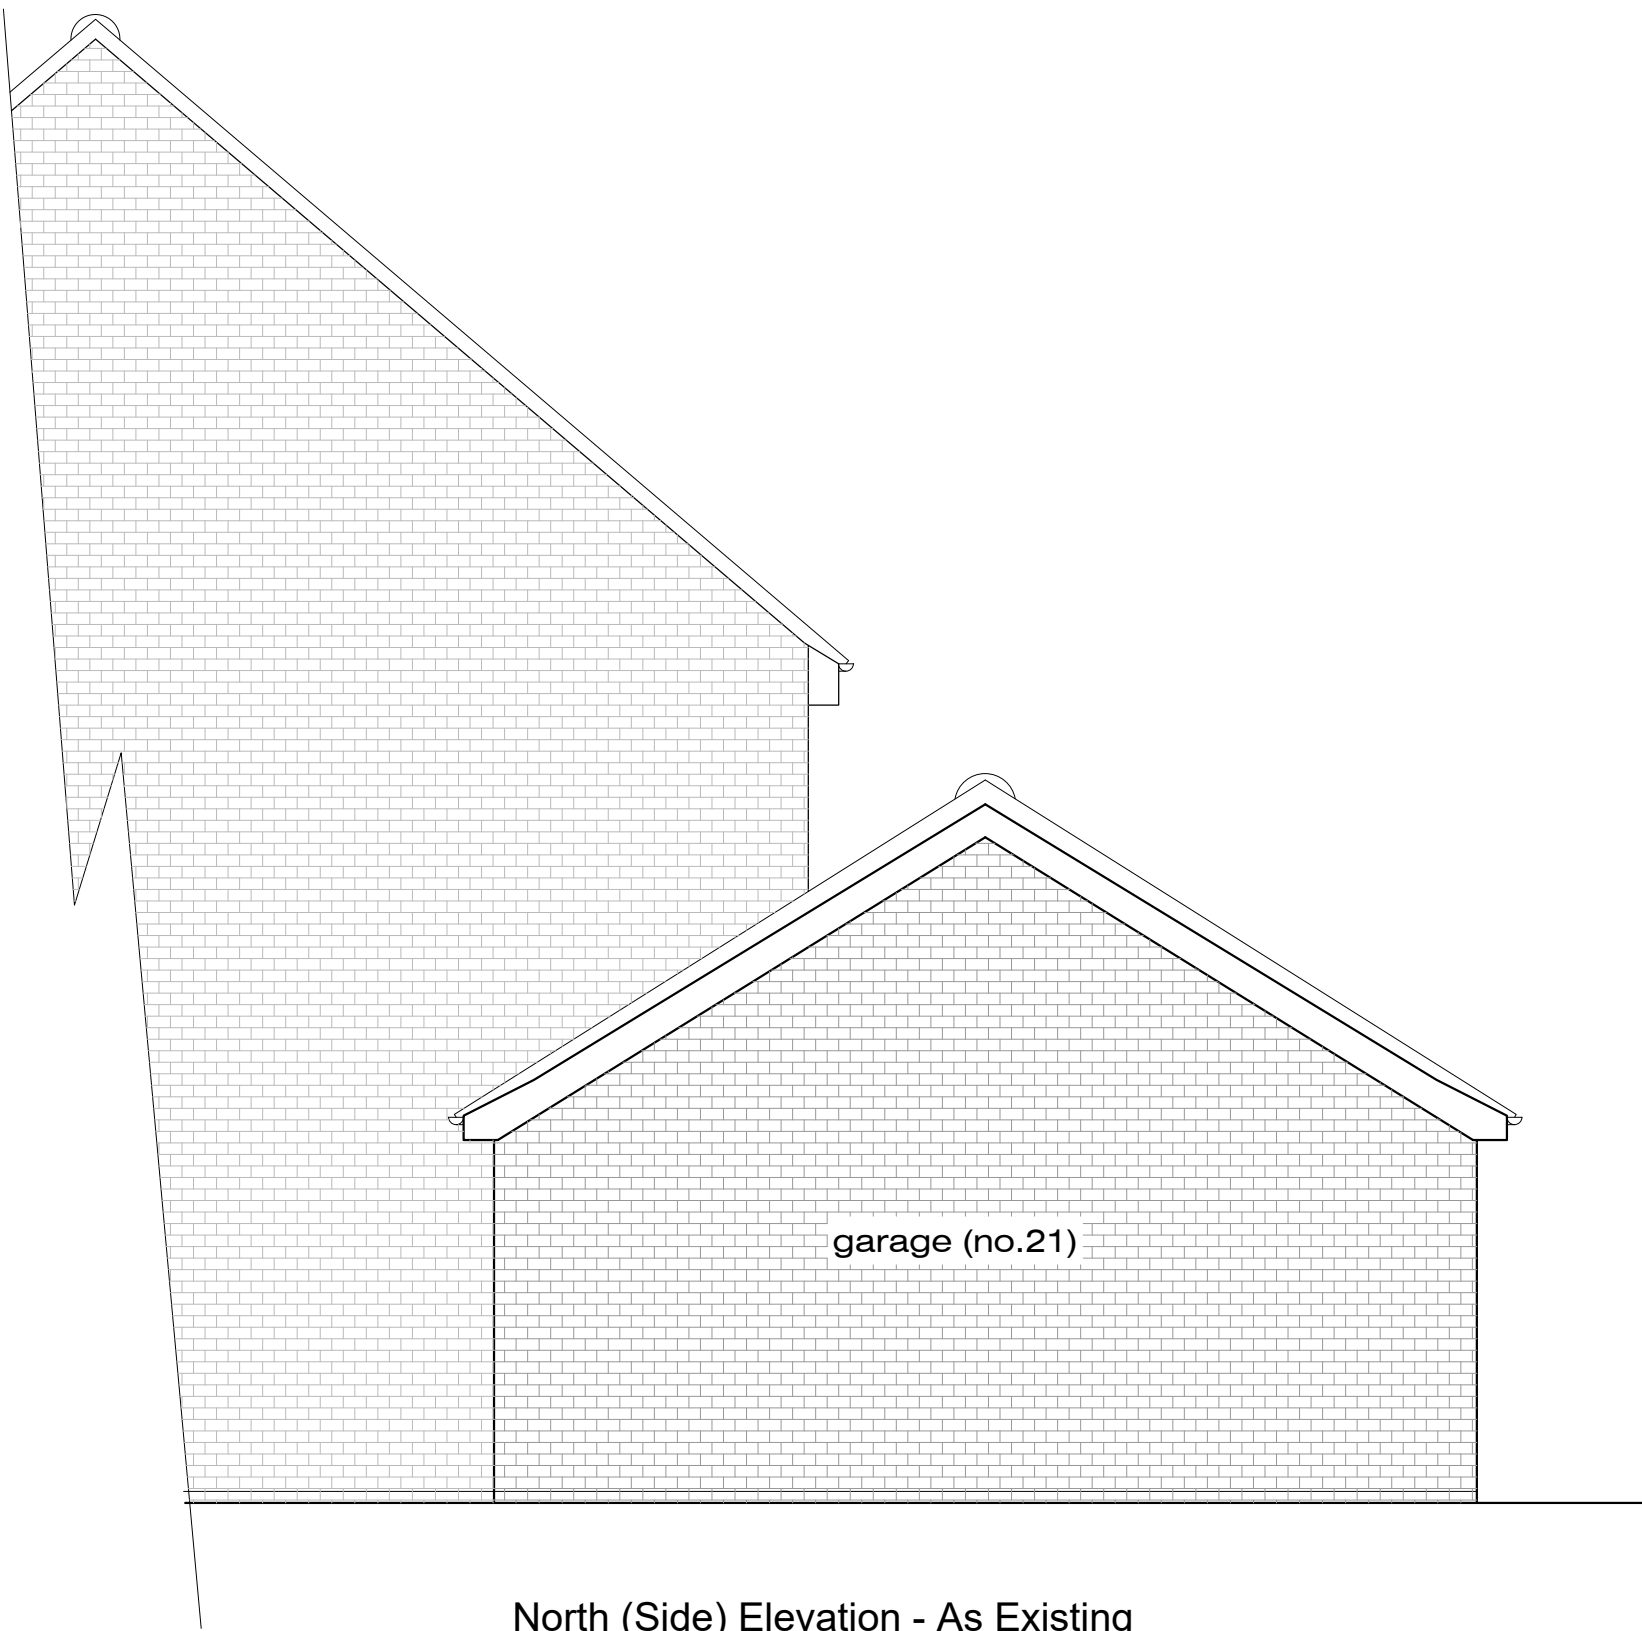


North (Side) Elevation - As Existing

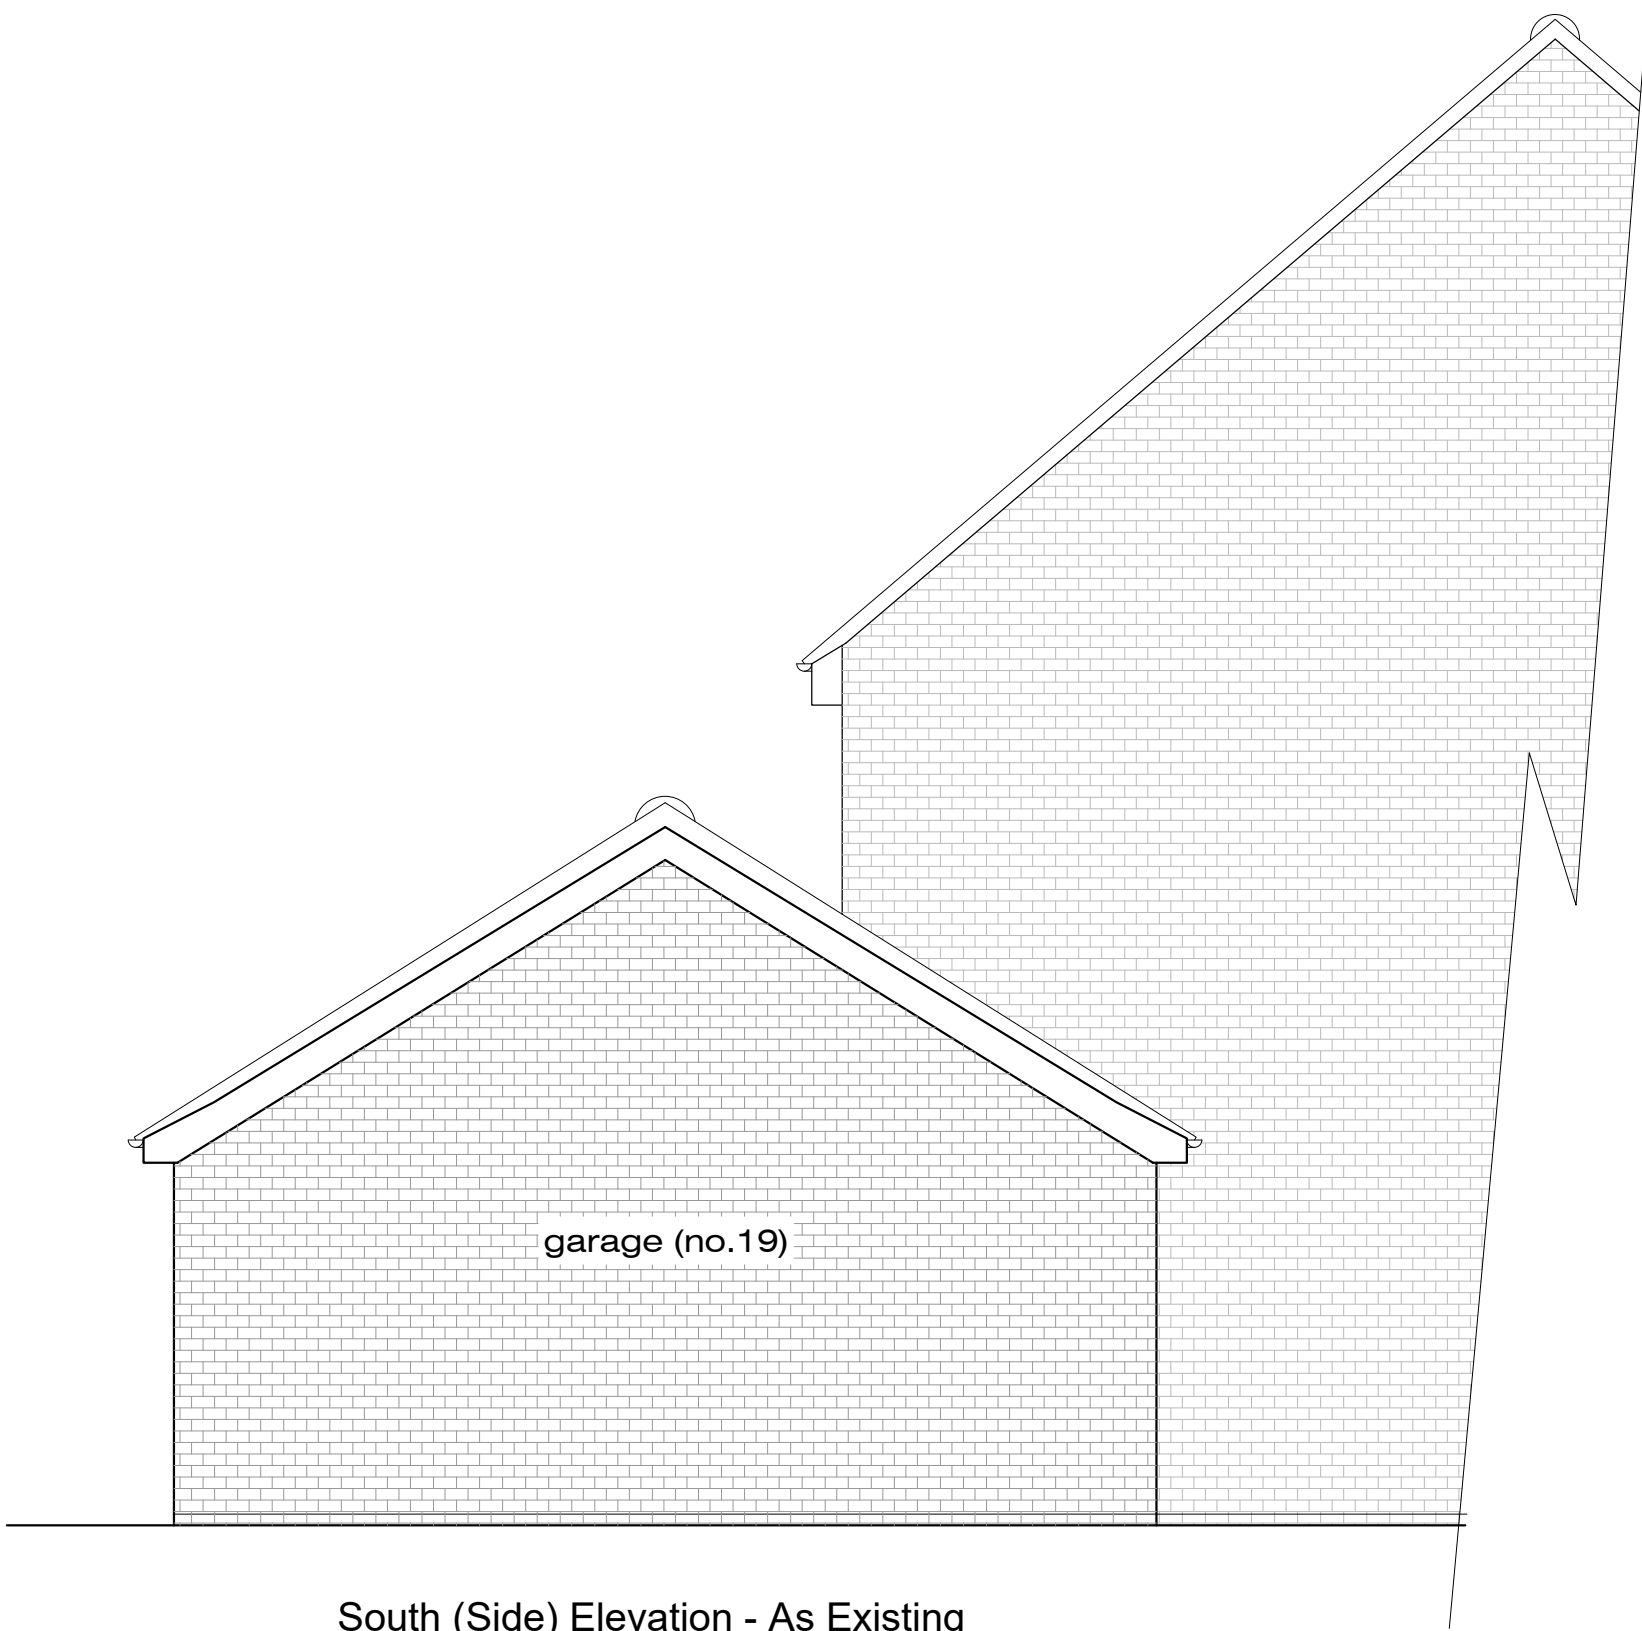

South (Side) Elevation - As Existing

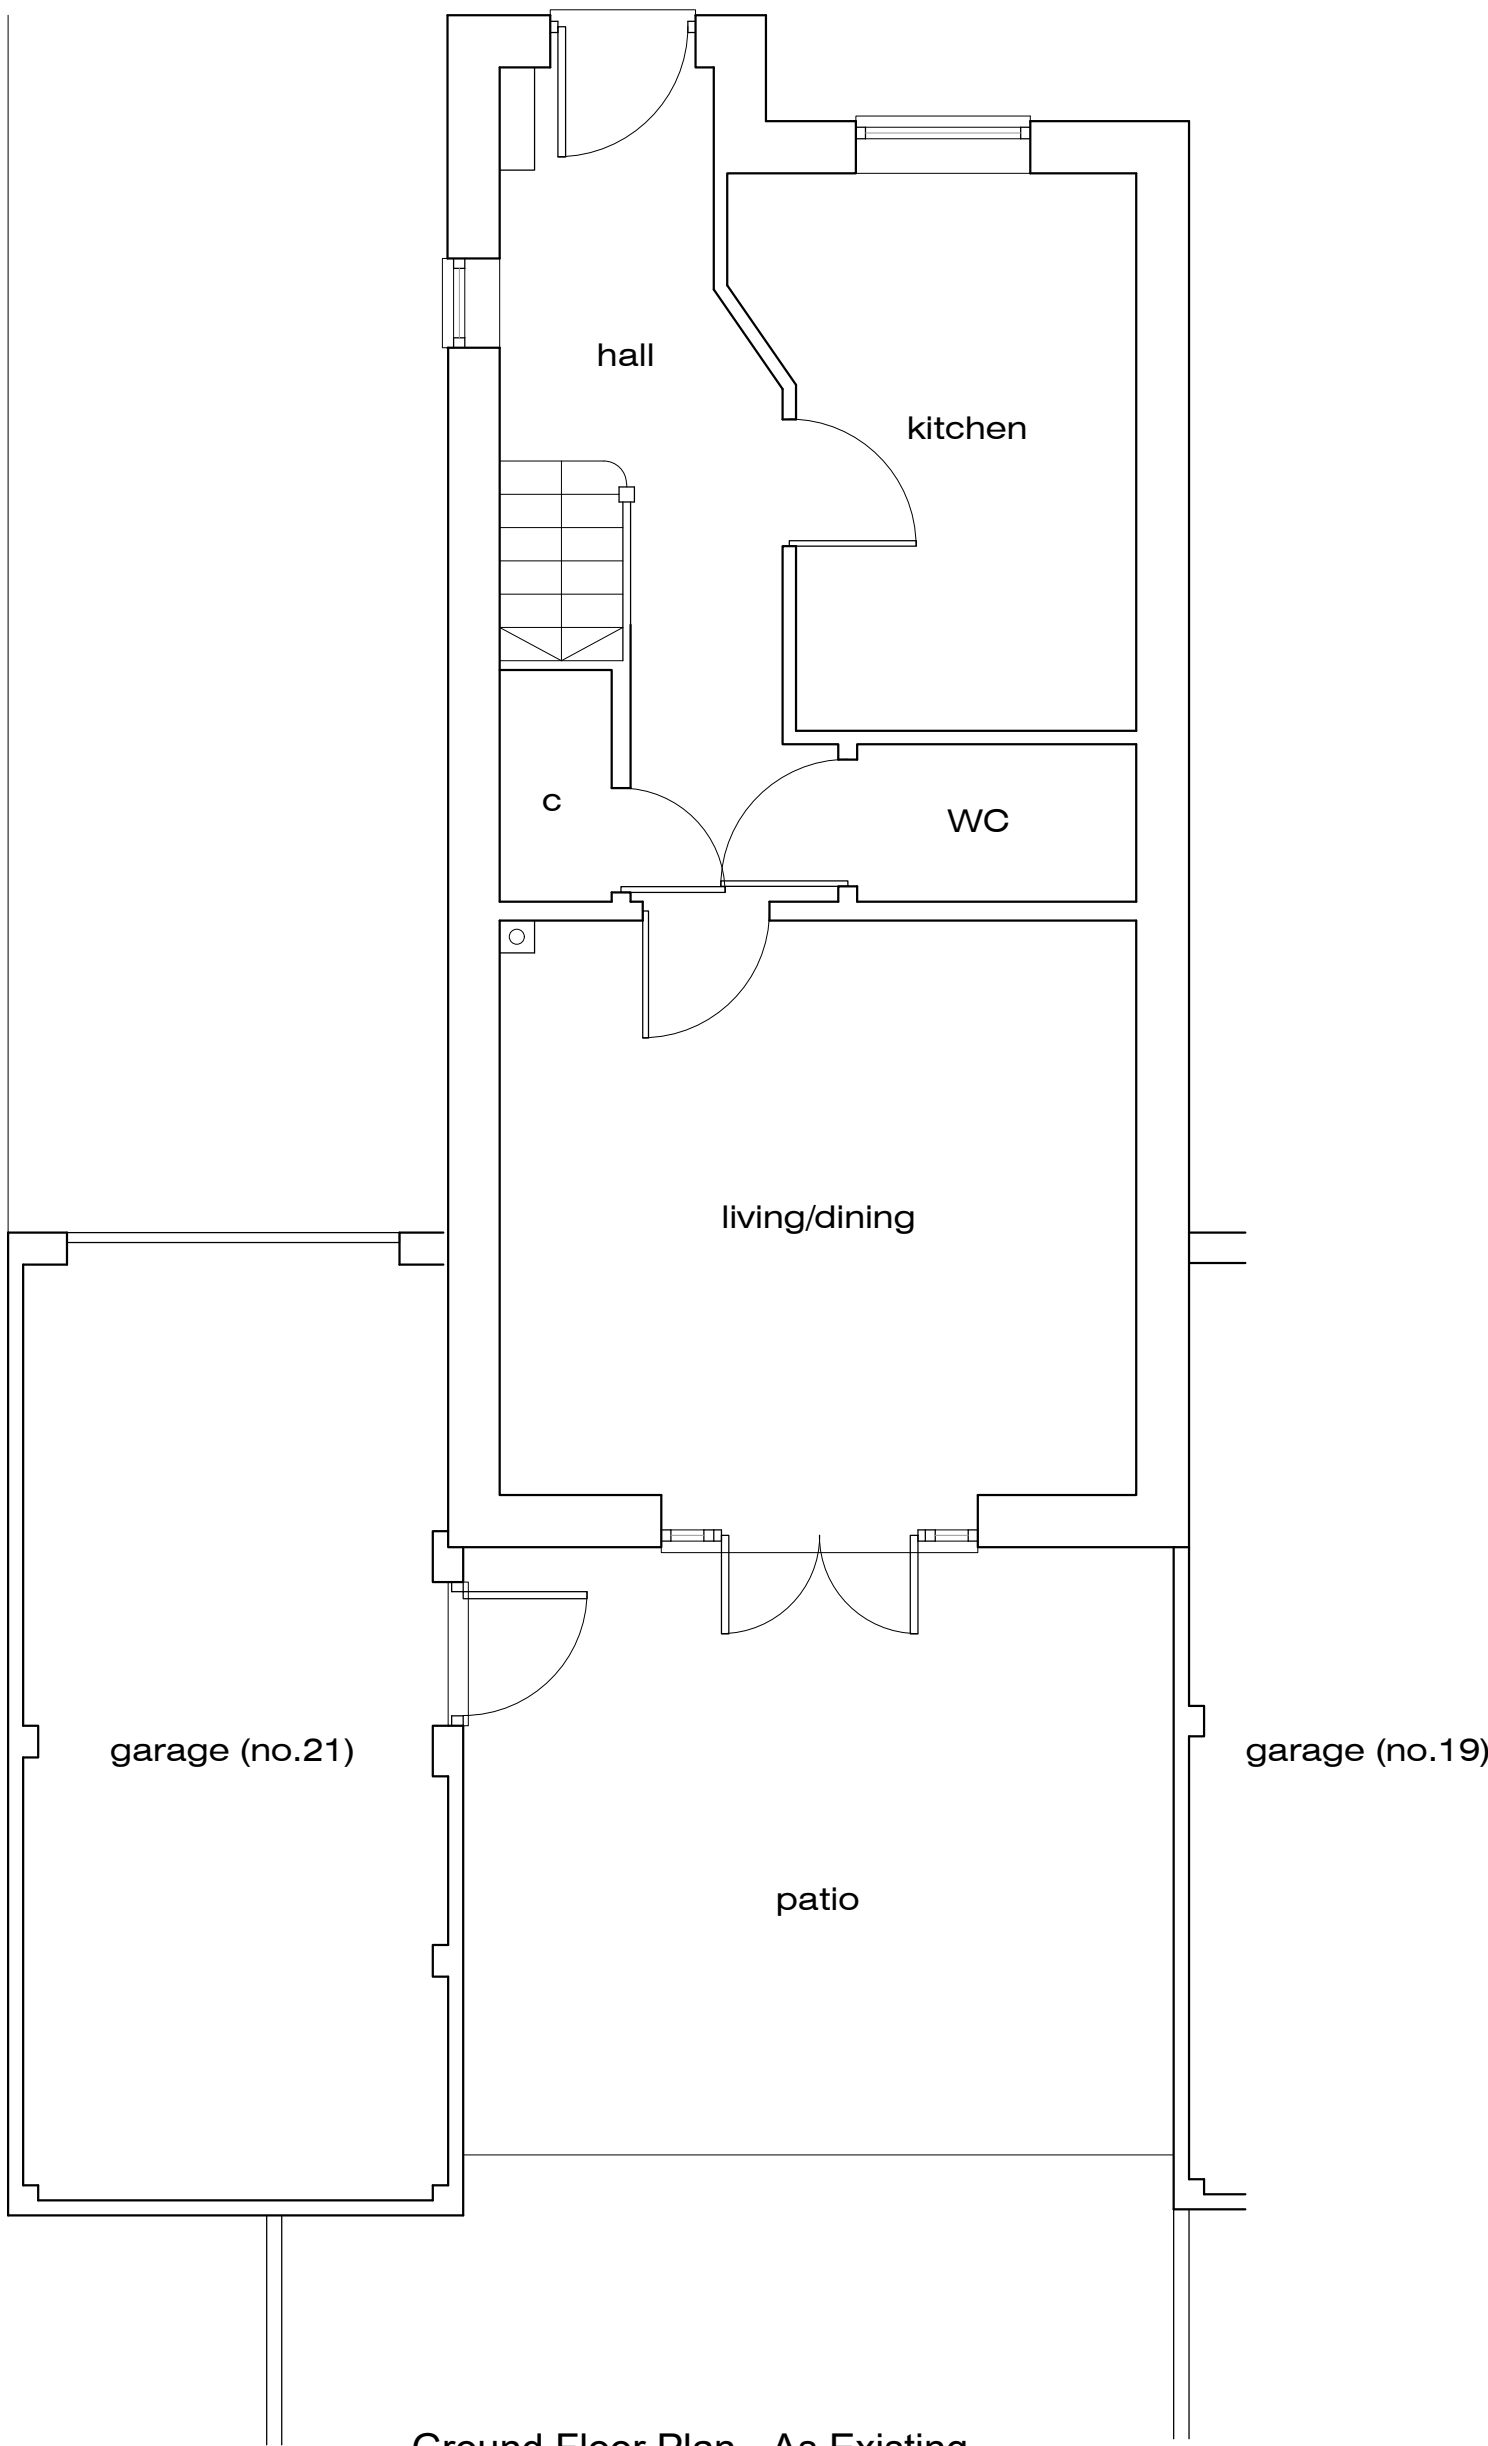

Ground Floor Plan - As Existing

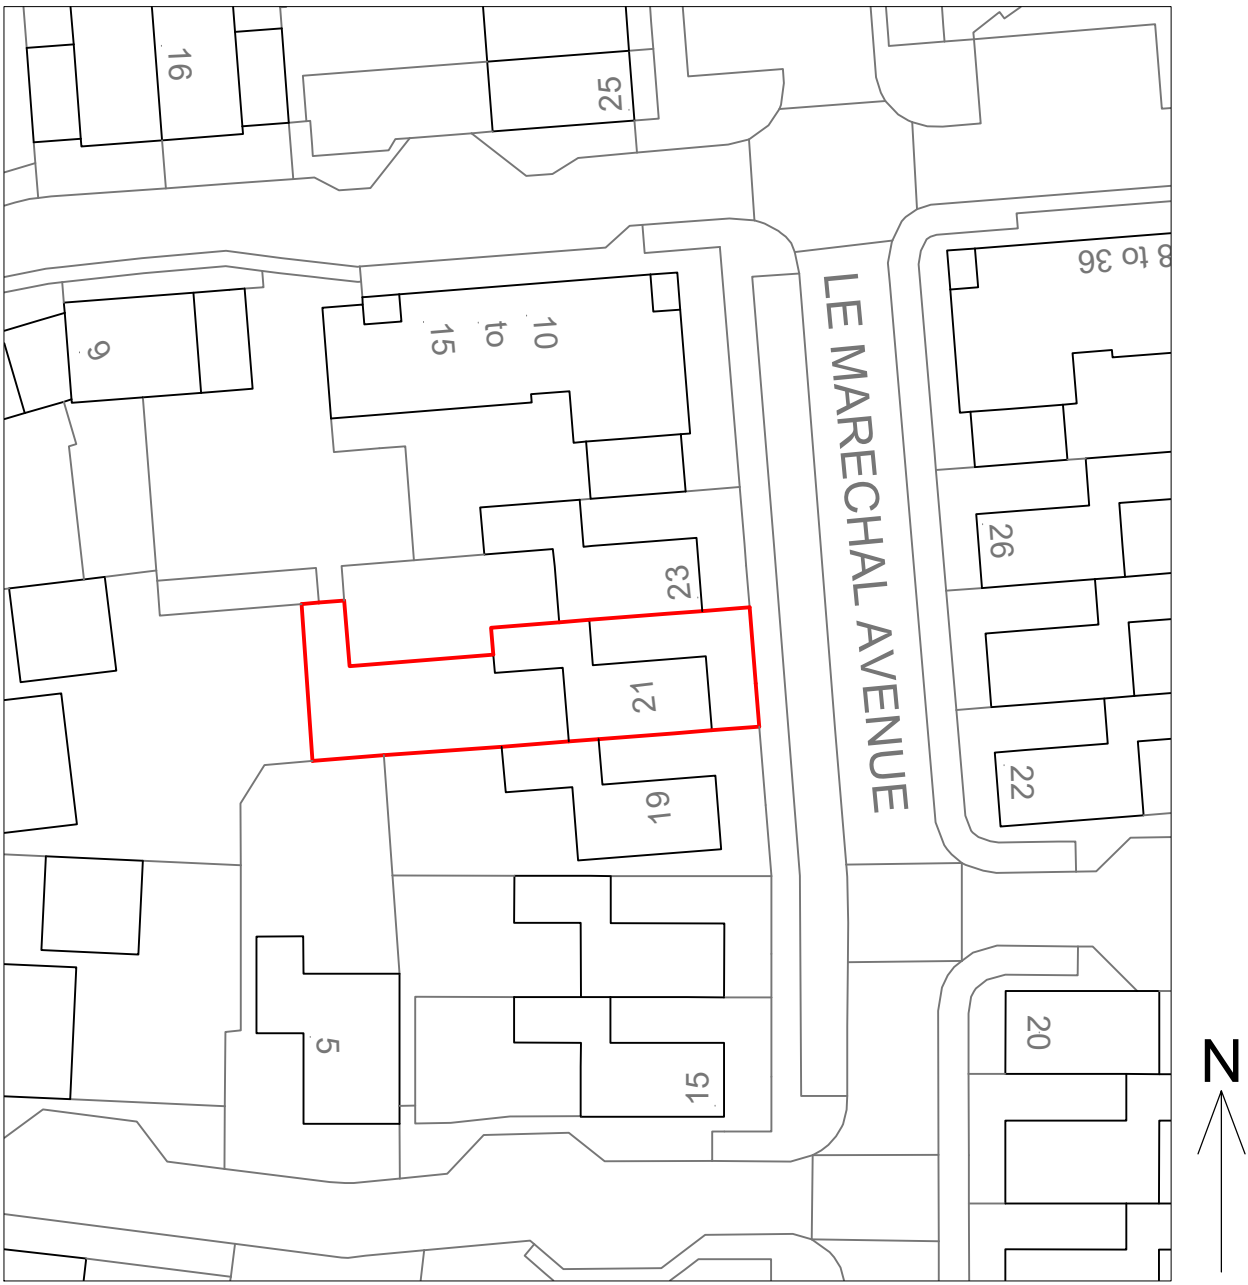

Block Plan - As Existing 1:500

-	Issued for Planning Application	NJ	28-06-23
Rev.		By	Date

Coast Architecture Ltd
The Hawthorns, 105 Dibles Road,
Warsash, Southampton, SO31 9JL
07920 260758
Project
21 Le Marechal Avenue, Bursledon,
Southampton, SO31 8LW
Client
Mr and Mrs K Maynard

Title Plans & Elevations - As Existing			
Date	April 23	Drawn By	NJ
Job No.	Drawing No.	Scale	Revision
C23-002	001	1:50 /500@A1	-